
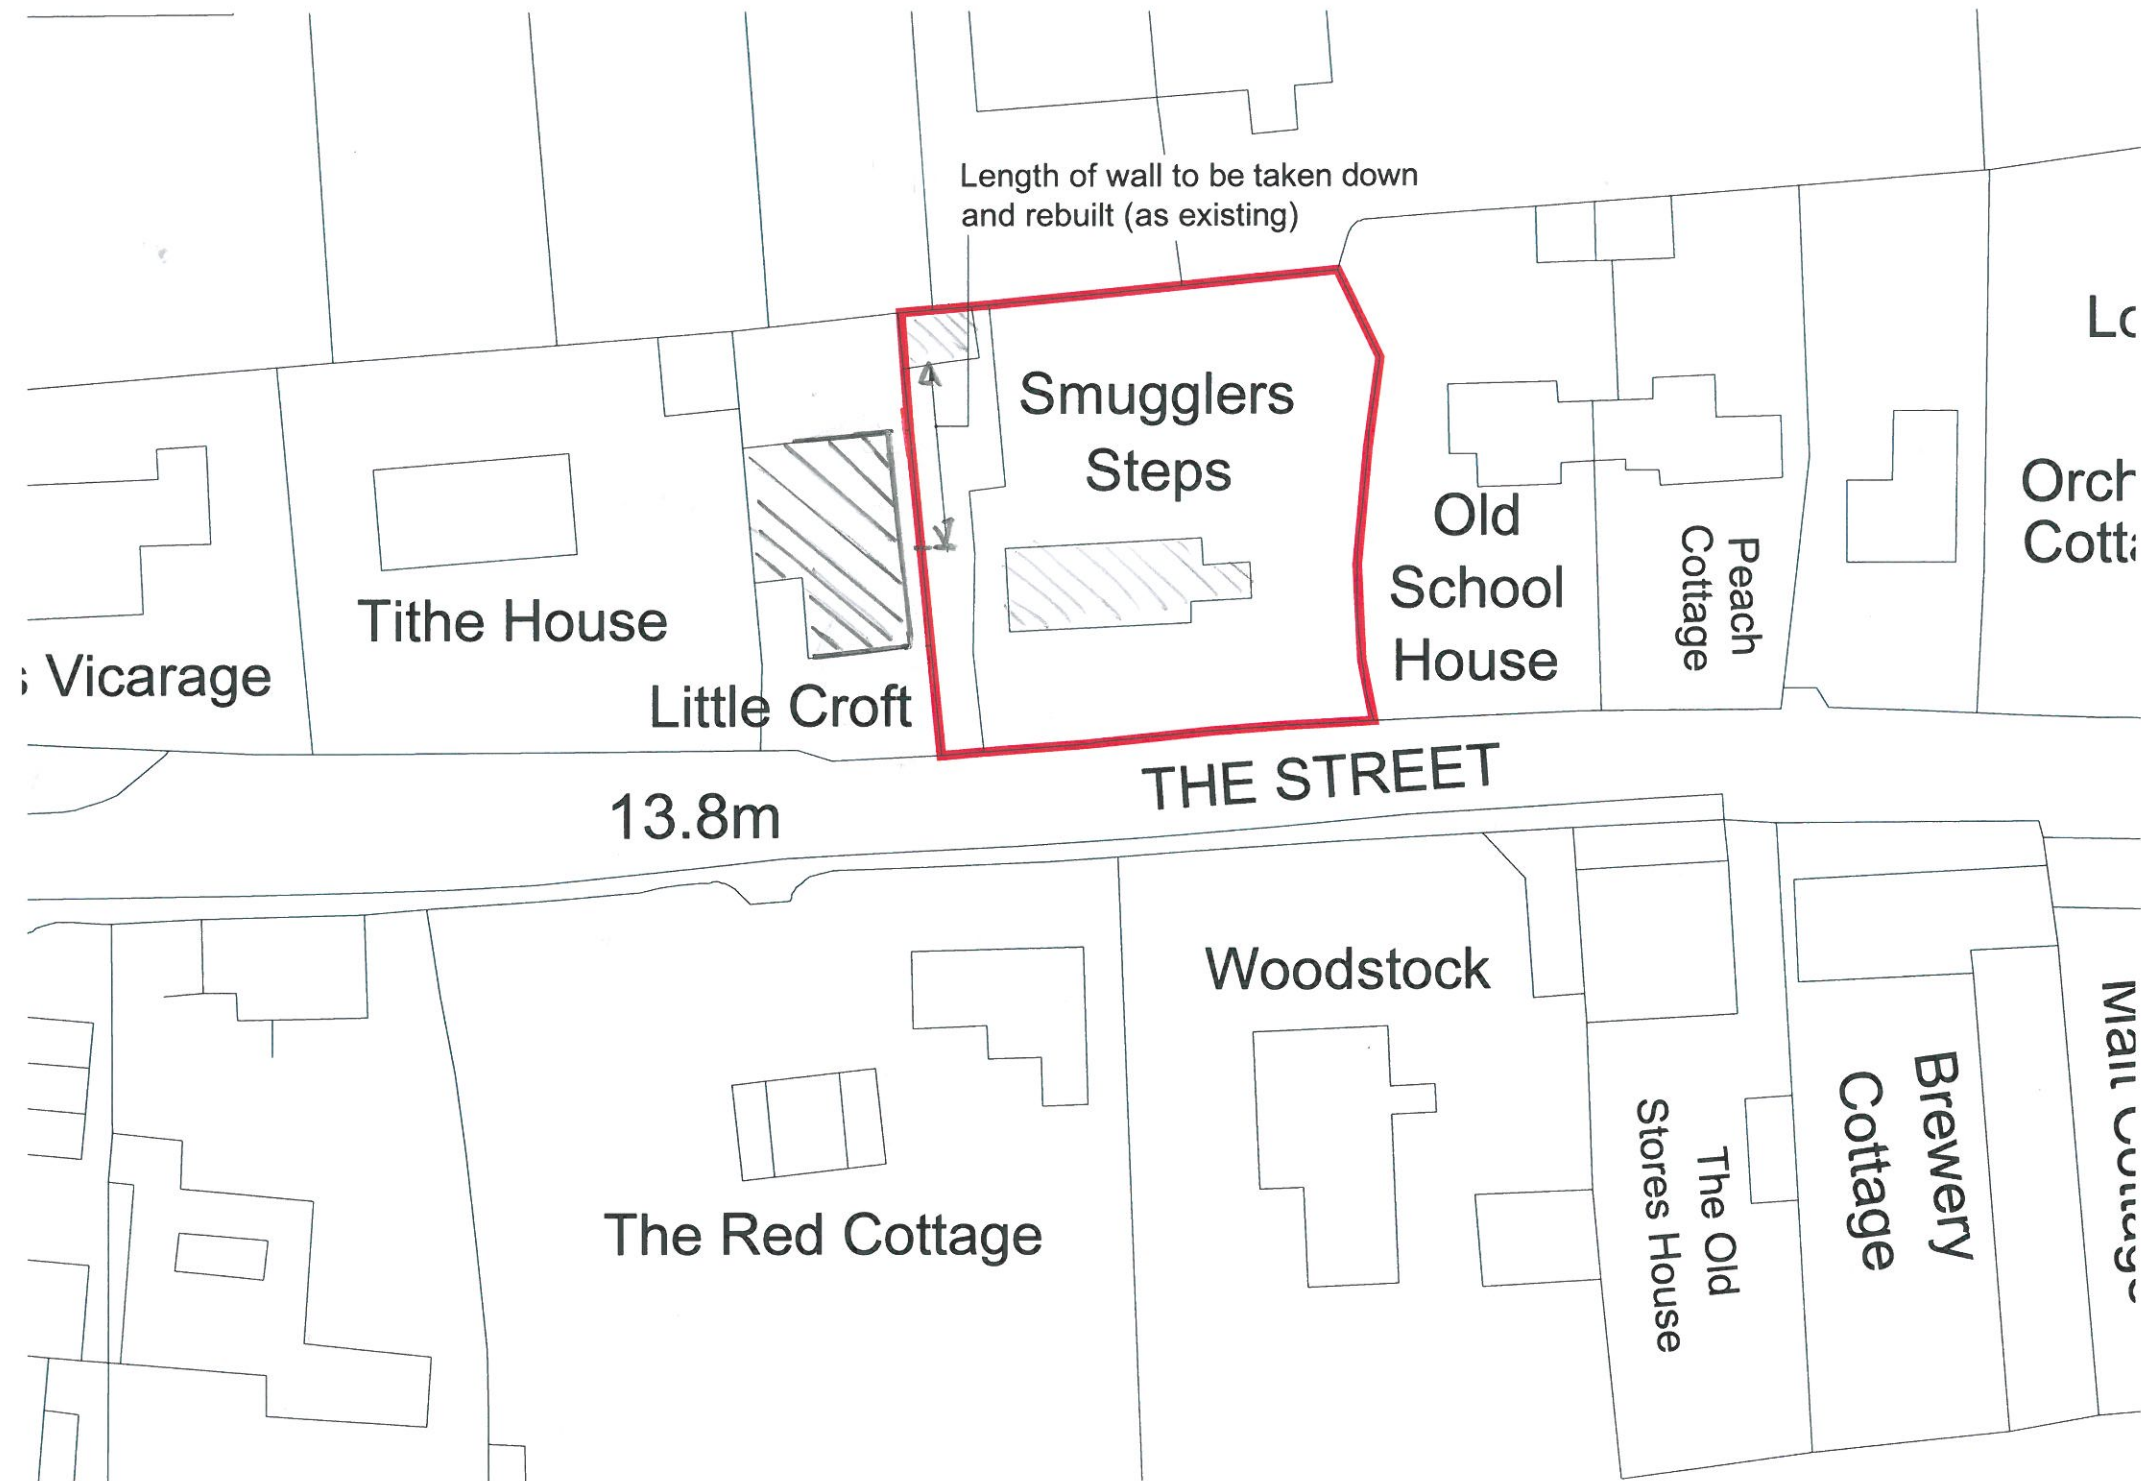


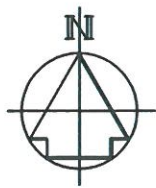

NOTES

- 1 This drawing to be read in conjunction with all relevant Architect's and Engineer's drawings and specifications.
- 2 Dimensions are in millimetres unless noted otherwise.
- 3 Ordnance Survey, (c) Crown Copyright 2013. All rights reserved. Licence number 100022432.

REV	DESCRIPTION	DATE
Archibald Shaw Consulting Civil & Structural Engineers One Little London Chichester West Sussex PO19 1PP Telephone: 01243 786471 Facsimile: 01243 779346 mail@archibaldshaw.co.uk www.archibaldshaw.co.uk		
PROJECT Smugglers Steps, Walberton		
SECTION Site Plan		
DRAWN BY PF	CHECKED BY	DESIGNED BY PF
SCALE @ A3 1:500	© DATE Aug. 2013	STATUS -
JOB NO. 25922	DRAWING NO. 02	REVISION P1