

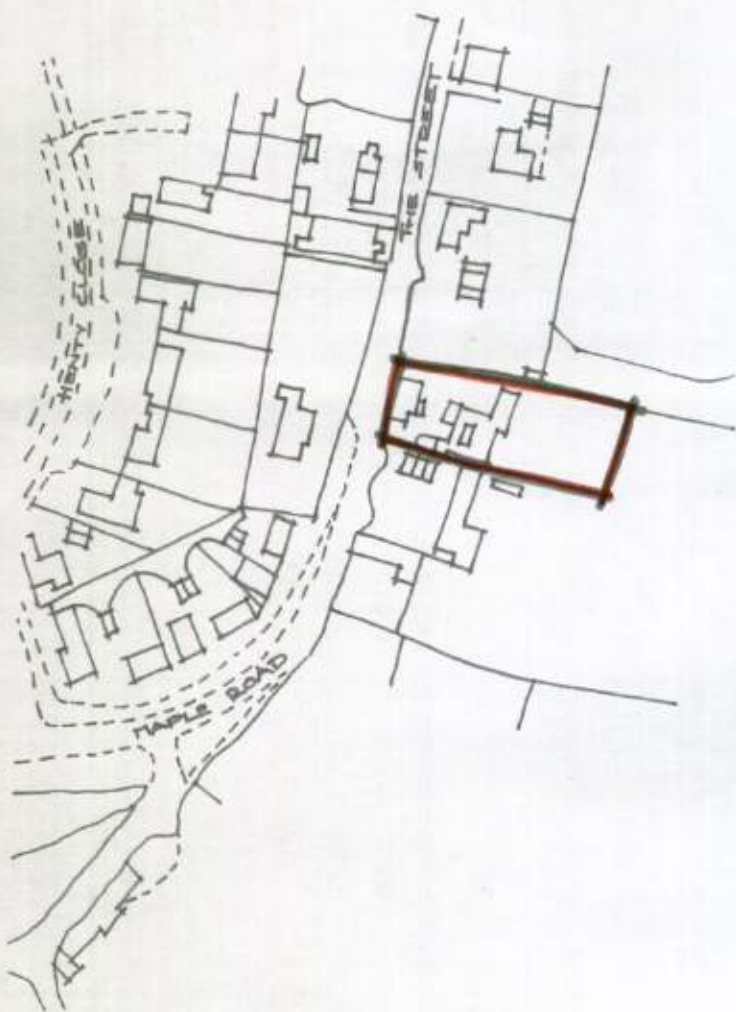


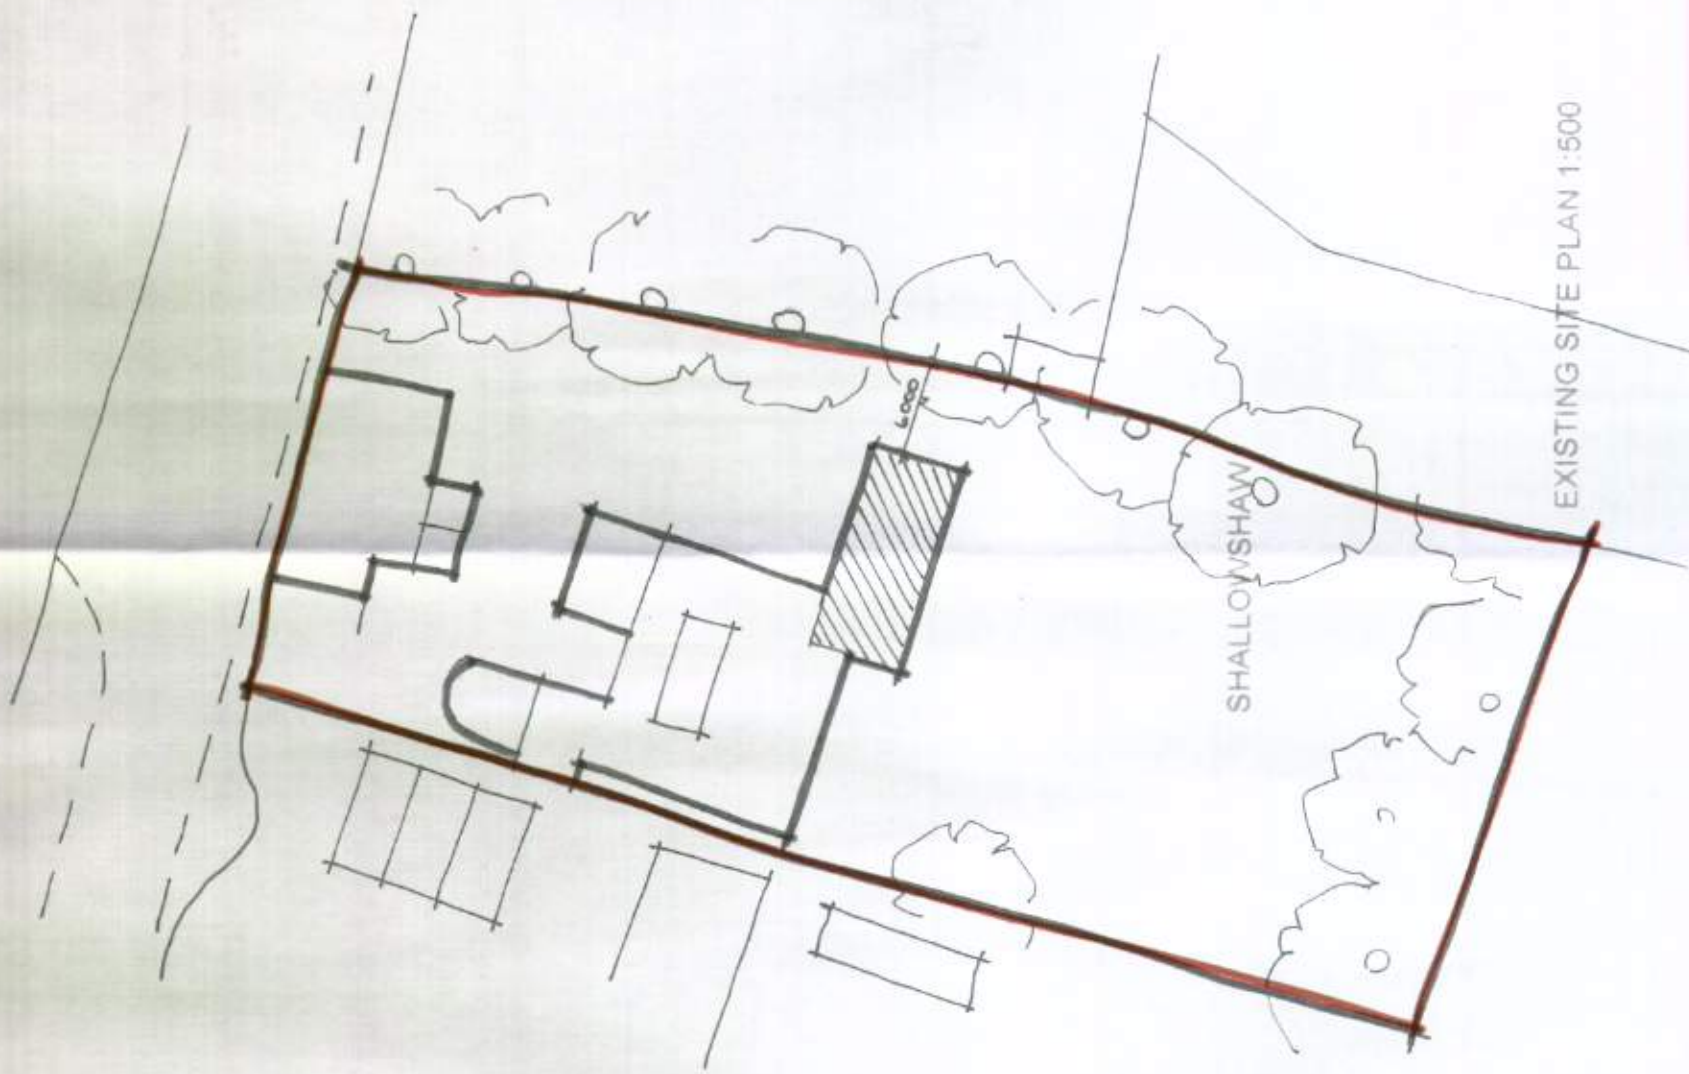

EXISTING LOCATION PLAN 1:2500

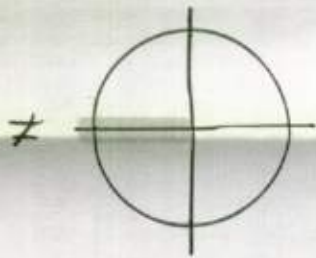

Amdesign
ARCHITECTURE DESIGN DEVELOPMENT
Leeza Aldis-Hobbs ARB RIBA SPAB
Mob: 07756 329400
e-mail: leeza@amdesignltd.co.uk

PROJECT
**MR & MRS WALBY
SWALLOWSHAW
THE STREET
WALBERTON**
PROJECT STAGE
PLANNING

DRAWING
**LOCATION PLAN 1:2500
SITE PLAN 1:500**
DRAWING No
40/01 P.A.
SCALE
DATE
MAY 2011
DRAWN
CHECKED
LA

LETTER	REVISION	DATE

This scheme is subject to town planning and all other necessary consents. All dimensions and levels to be checked on site. This drawing is to be read in conjunction with other relevant drawings and documents. Report all discrepancies to the Architect before work commences. AM Design is the trading name of AM Design Ltd © AM Design Ltd. All rights reserved.