


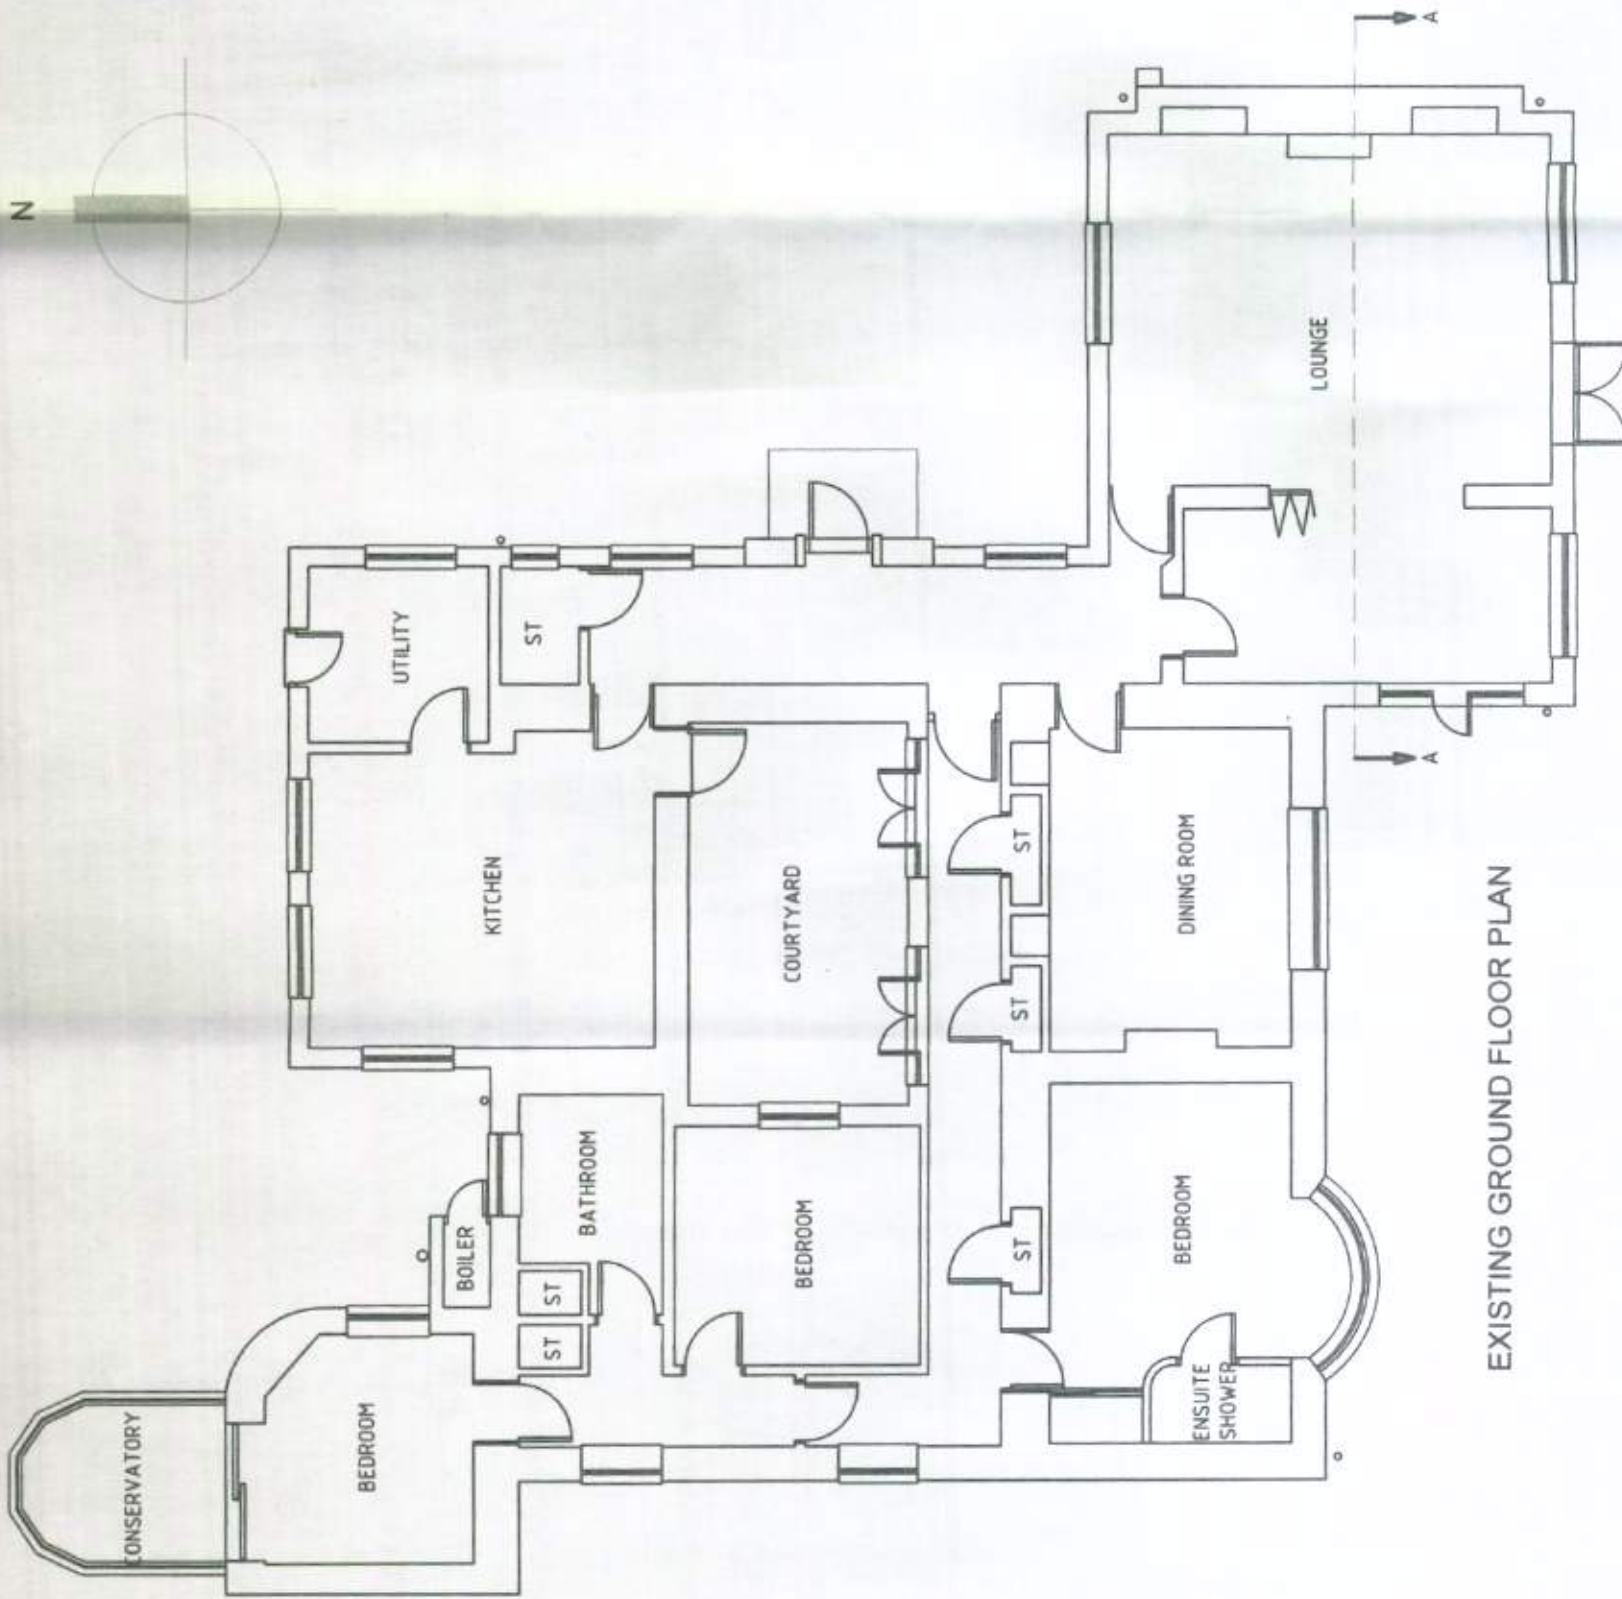

EXISTING GROUND FLOOR PLAN

PROJECT	MR & MRS WALBY		DRAWING No	EXISTING PLAN		LETTER	REVISION	DATE				
	SWALLOWSHAW			40/02 P.A.								
ARCHITECTURE DESIGN DEVELOPMENT	Leeza Aldis-Hobbs		DRAWN	CHECKED	LA	This scheme is subject to town planning and all other necessary consents. All dimensions and levels to be checked on site. This drawing is to be read in conjunction with other relevant drawings and documents. Report all discrepancies to the Architect before work commences. AM Design is the trading name of AM Design Ltd © AM Design Ltd. All rights reserved.						
	ARB RIBA SPAB											
PROJECT STAGE		SCALE		DATE								
PLANNING		1:100		MAY 2011								
Mob: 07756 329400												
e-mail: leeza@amdesignltd.co.uk												