



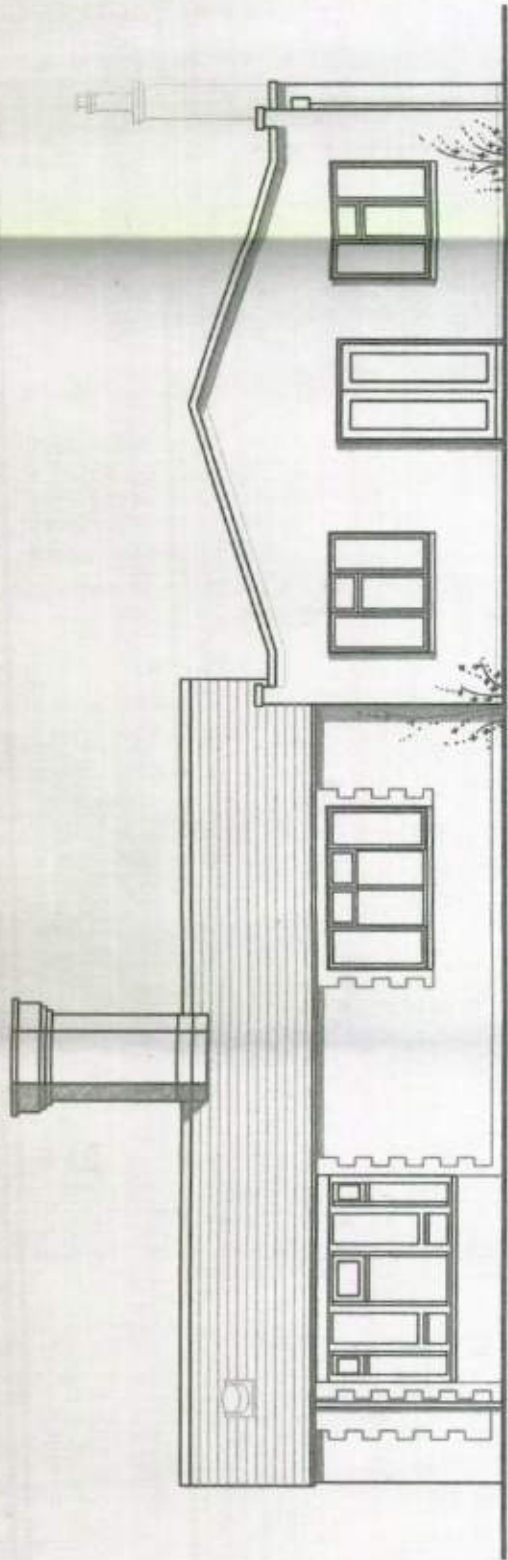

EXISTING SOUTH ELEVATION

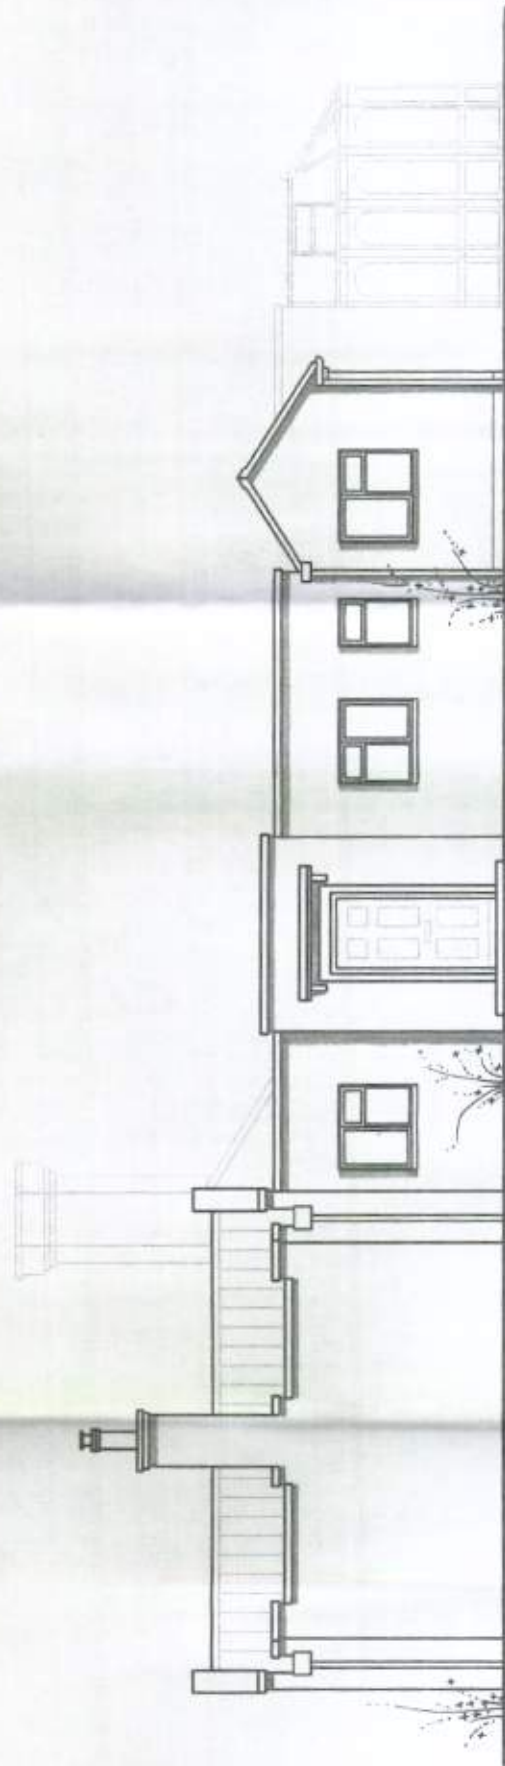

EXISTING WEST ELEVATION



EXISTING NORTH ELEVATION

Amdesign

ARCHITECTURE DESIGN DEVELOPMENT
Leeza Adis-Hobbs ARB RIBA SPAB

Mob: 07756 329400
e-mail: leeza@amdesignltd.co.uk

PROJECT

**MR & MRS WALBY
SWALLOWSHAW
THE STREET
WALBERTON**
PROJECT STAGE
PLANNING

DRAWING

EXISTING ELEVATIONS

DRAWING No
40/03 P.A.

SCALE
DATE
1:100
MAY 2011

DRAWN
CHECKED
LA

LETTER
REVISION

DATE

This scheme is subject to town planning and all other necessary consents. All dimensions and levels to be checked on site. This drawing is to be read in conjunction with other relevant drawings and documents. Report all discrepancies to the Architect before work commences. AM Design is the trading name of AM Design Ltd © AM Design Ltd. All rights reserved.