



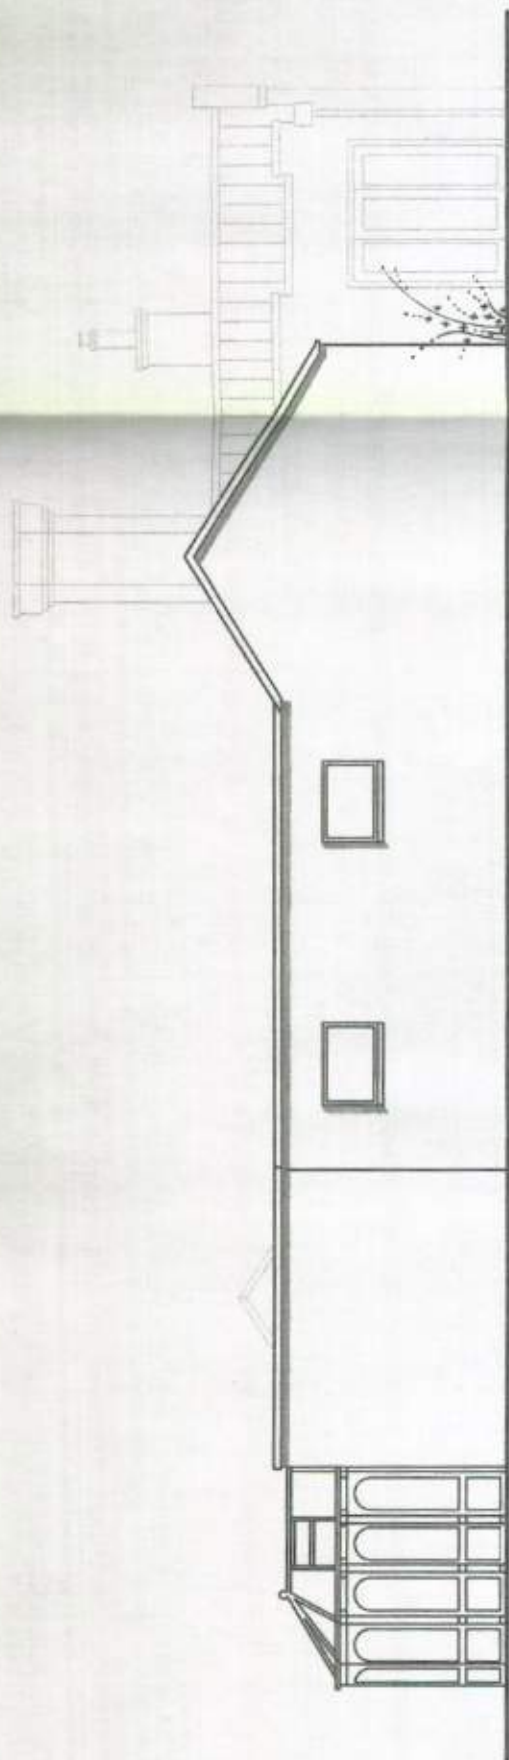

EXISTING EAST ELEVATION

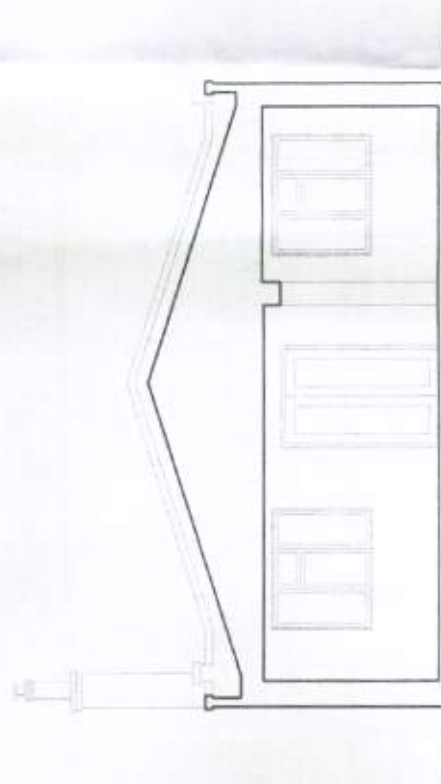

SECTION A - A

ARCHITECTURE DESIGN DEVELOPMENT

Leeza Aldis-Hobbs ARB RIBA SPAB

Mob: 07756 329400

e-mail: leeza@amdesignltd.co.uk

PROJECT

MR & MRS WALBY
SWALLOWSHAW
THE STREET
WALBERTON

PROJECT STAGE

PLANNING

DRAWING

EXISTING ELEVATION
& SECTION

DRAWING No

40/04 P.A.

SCALE

1:100

DATE

MAY 2011

REVISION

DRAWN

CHECKED

LA

LETTER	REVISION	DATE

This scheme is subject to town planning and all other necessary consents. All dimensions and levels to be checked on site. This drawing is to be read in conjunction with other relevant drawings and documents. Report all discrepancies to the Architect before work commences. AM Design is the trading name of AM Design Ltd © AM Design Ltd. All rights reserved.