



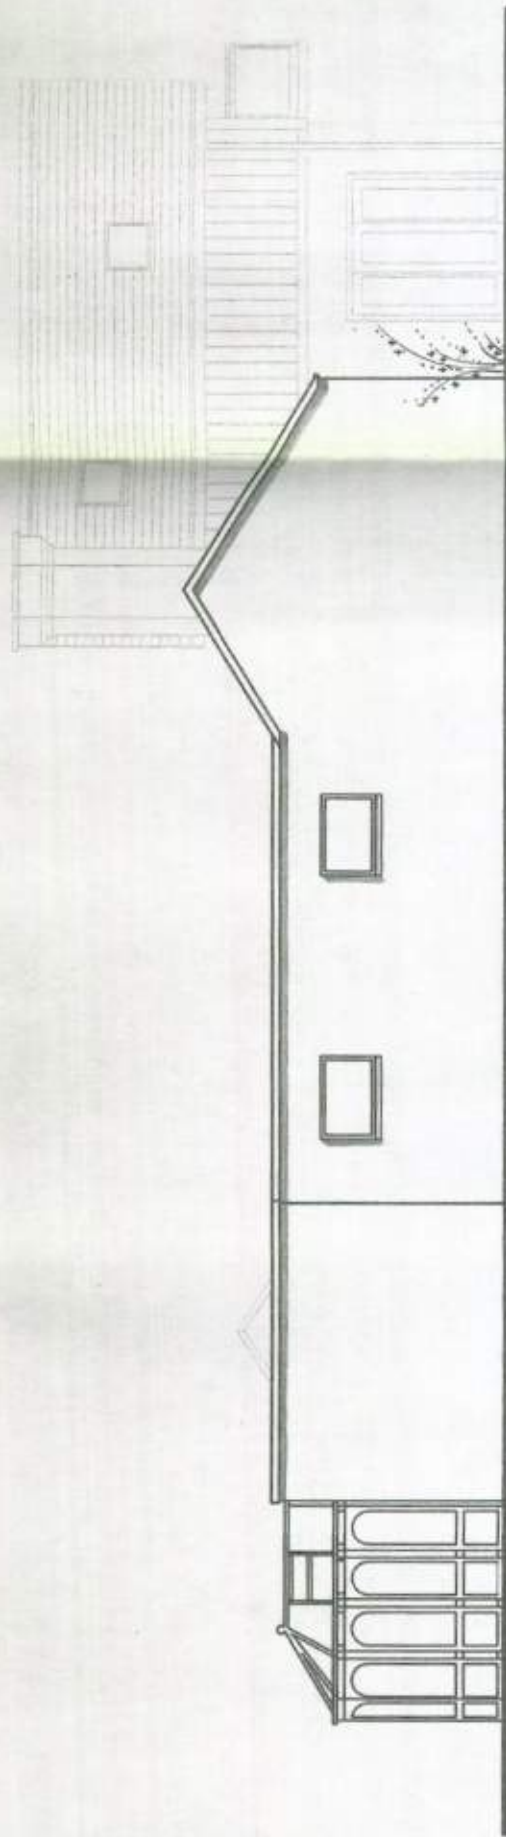

EXISTING EAST ELEVATION

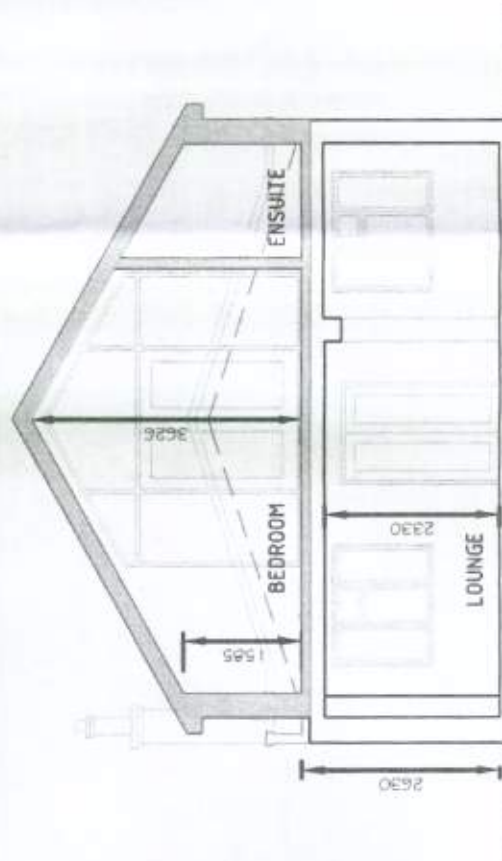

SECTION A - A

PROJECT

MR & MRS WALBY
SWALLOWSHAW
THE STREET
WALBERTON
PLANNING

DRAWING

PROPOSED ELEVATION
& SECTION

DRAWING No

40/07 P.A.

REVISION

DRAWN: LA
CHECKED:

SCALE

1:100
DATE MAY 2011

LETTER

REVISION

DATE

This scheme is subject to town planning and all other necessary consents. All dimensions and levels to be checked on site. This drawing is to be read in conjunction with other relevant drawings and documents. Report all discrepancies to the Architect before work commences. AM Design is the trading name of AM Design Ltd © AM Design Ltd. All rights reserved.

Amdesign
ARCHITECTURE DESIGN DEVELOPMENT
Leeza Aldis-Hobbs ARB RIBA SPAB

Mob: 07756 329400
e-mail: leeza@amdesignltd.co.uk