




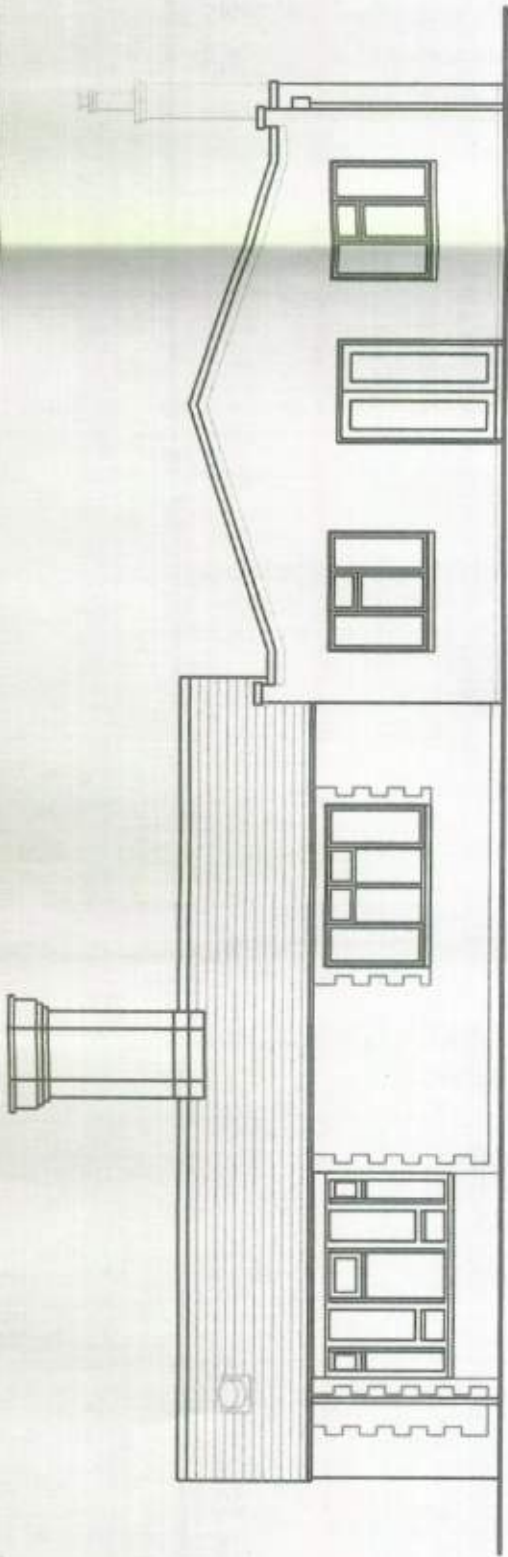

EXISTING SOUTH ELEVATION

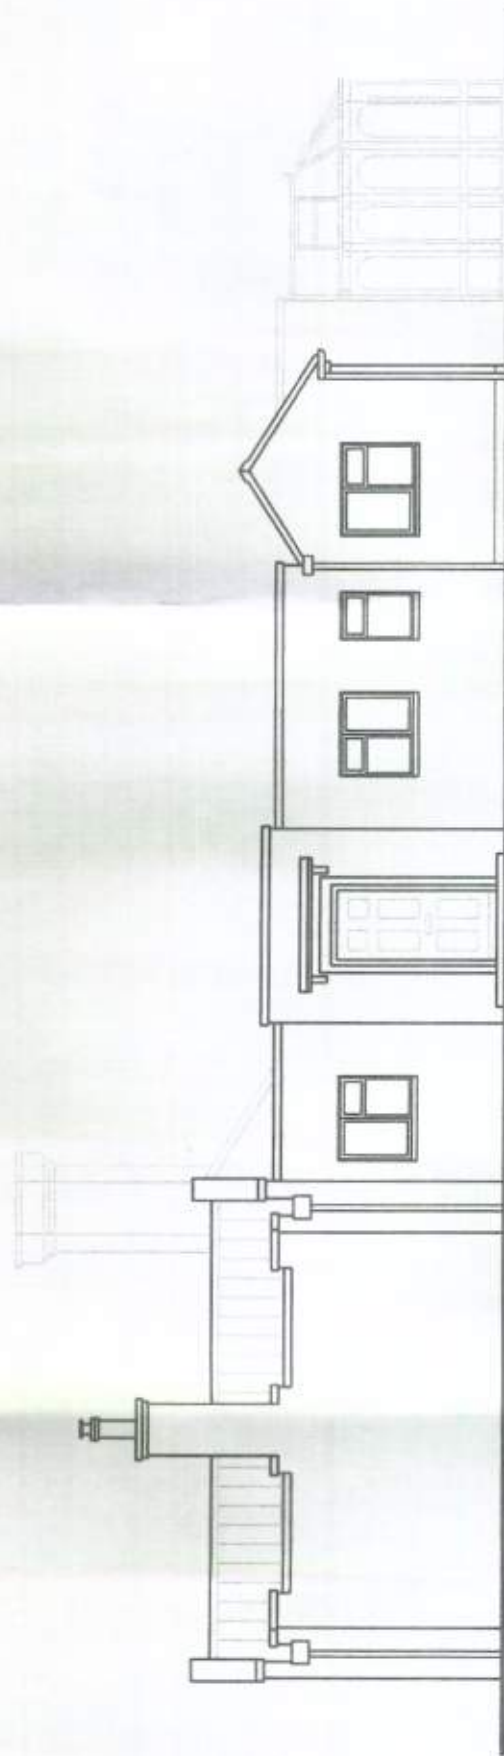

EXISTING EAST ELEVATION

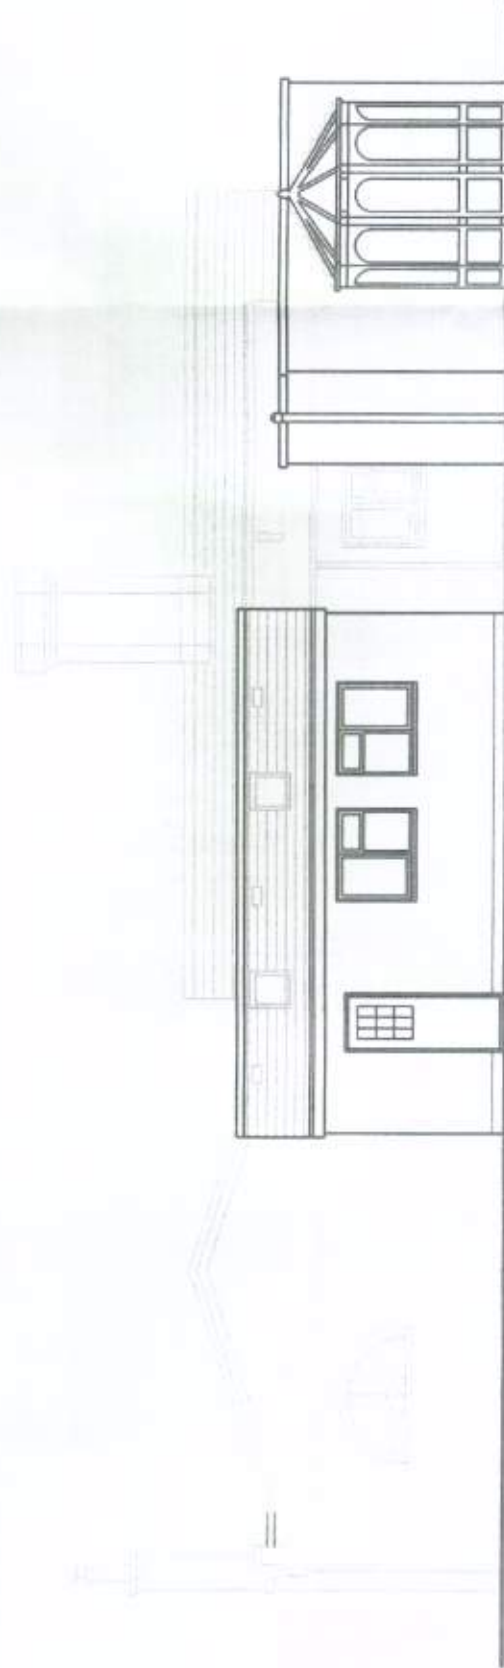

EXISTING NORTH ELEVATION

Amdesign

ARCHITECTURE DESIGN DEVELOPMENT

Leeza Aldis-Hobbs ARB RIBA SPAB

Mob: 07756 329400

e-mail: leeza@amdesignltd.co.uk

PROJECT

MR & MRS WALBY

SWALLOWSHAW

THE STREET

WALBERTON

PROJECT STAGE

PLANNING

DRAWING

EXISTING ELEVATIONS

DRAWING No

40/03 P.A.

REVISION

A

SCALE

1:100

DATE

MAY 2011

DRAWN

LA

CHECKED

East elevation relabelled

20.06.11

A

LETTER

REVISION

DATE

This scheme is subject to town planning and all other necessary consents. All dimensions and levels to be checked on site. This drawing is to be read in conjunction with other relevant drawings and documents. Report all discrepancies to the Architect before work commences. AM Design is the trading name of AM Design Ltd © AM Design Ltd All rights reserved.