



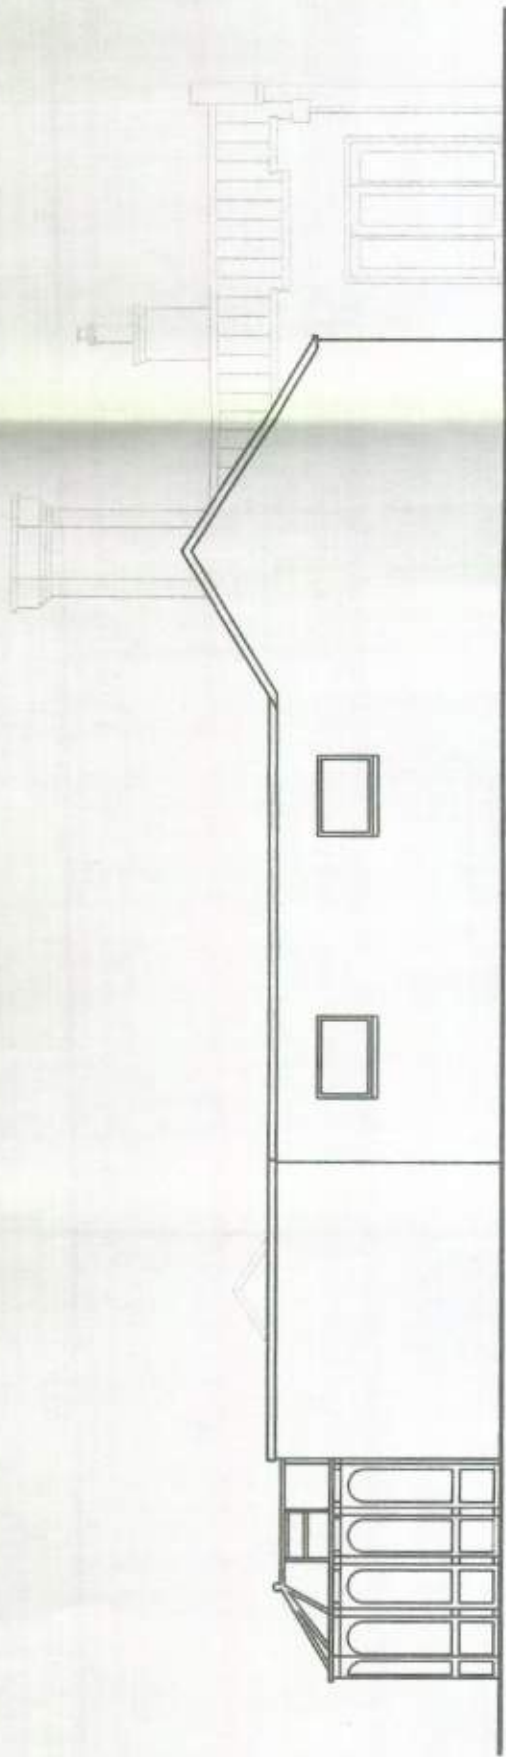

EXISTING WEST ELEVATION

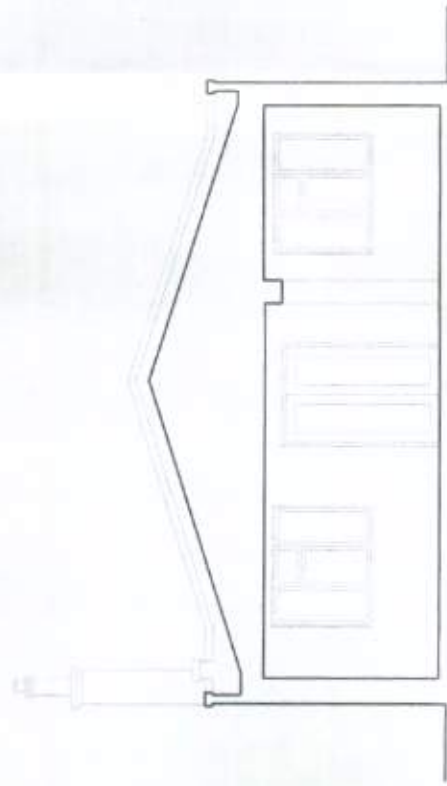

SECTION A - A

Amdesign ARCHITECTURE DESIGN DEVELOPMENT Leeza Aldis-Hobbs ARB RIBA SPAB Mob: 07756 329400 e-mail: leeza@amdesignltd.co.uk	PROJECT MR & MRS WALBY SWALLOWSHAW THE STREET WALBERTON PROJECT STAGE PLANNING	DRAWING EXISTING ELEVATION & SECTION DRAWING No 40/04 P.A. SCALE DATE 1:100 MAY 2011	REVISION A DRAWN CHECKED LA	A	West elevation relabelled		20.06.11
					LETTER	REVISION	DATE
					This scheme is subject to town planning and all other necessary consents. All dimensions and levels to be checked on site. This drawing is to be read in conjunction with other relevant drawings and documents. Report all discrepancies to the Architect before work commences. AM Design is the trading name of AM Design Ltd © AM Design Ltd. All rights reserved.		