
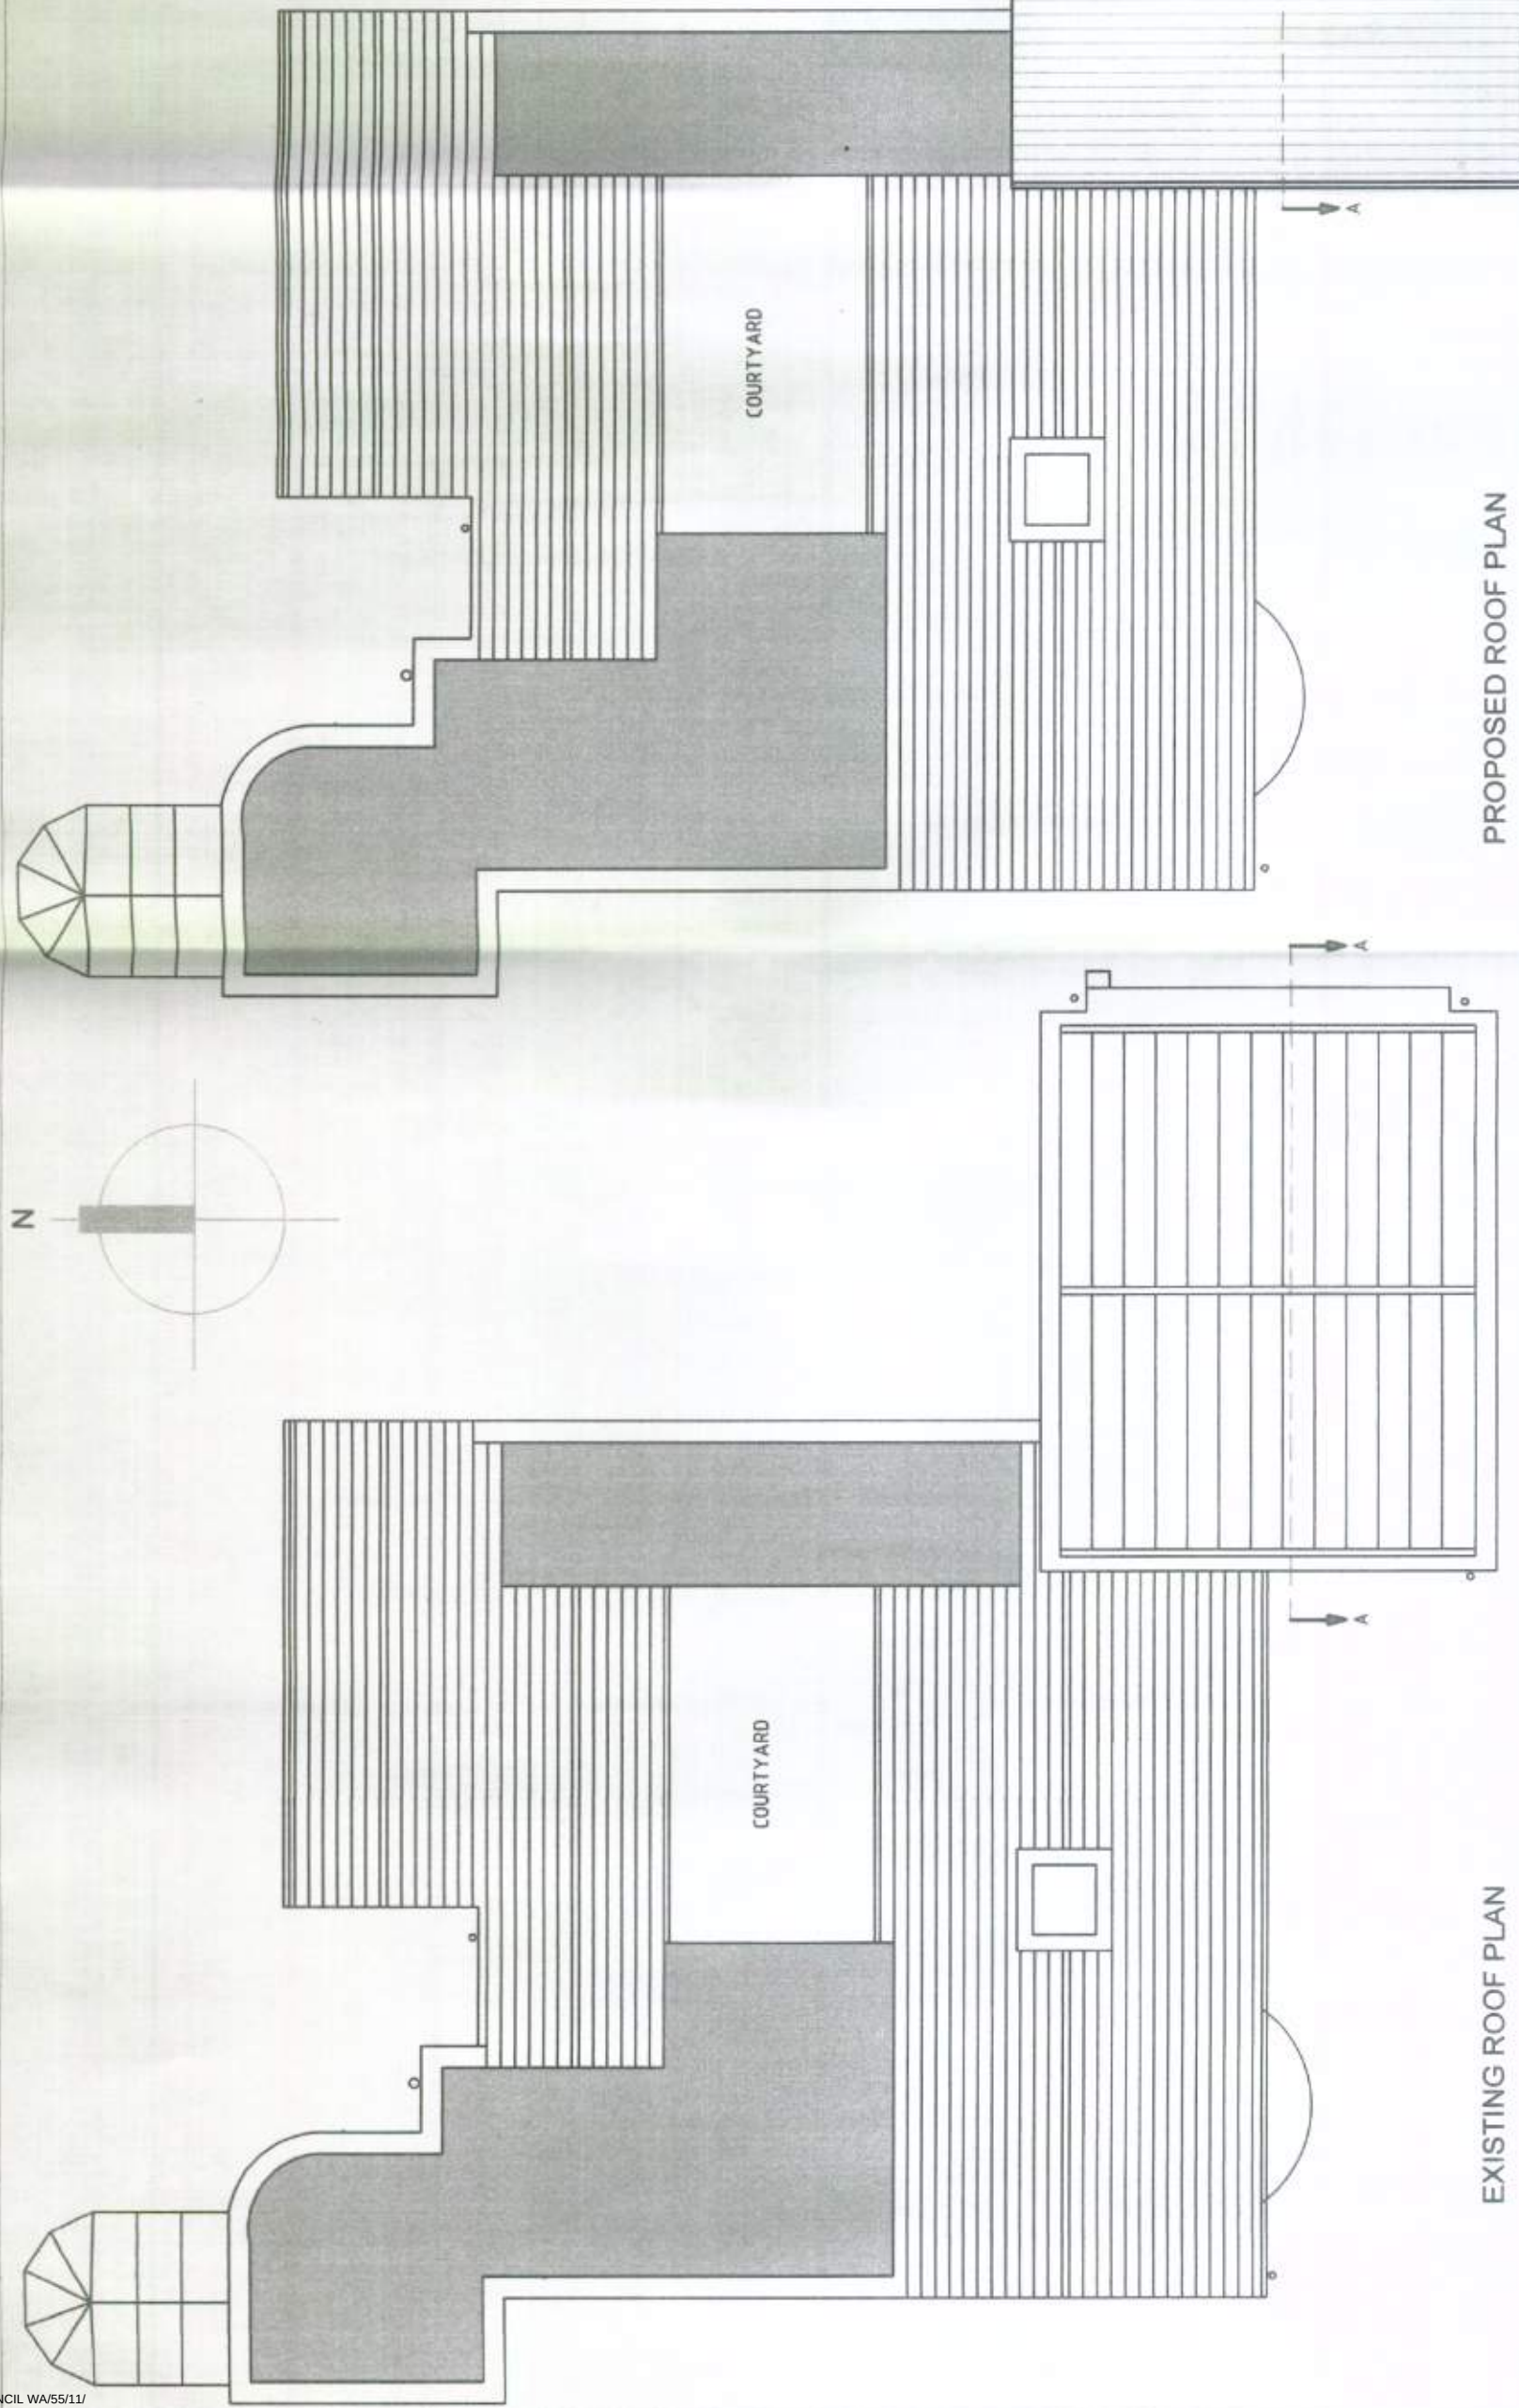


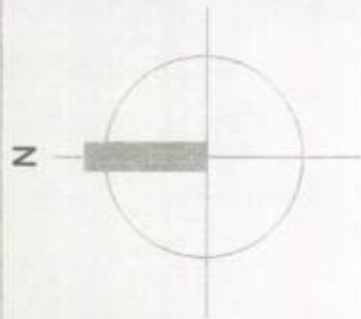

EXISTING ROOF PLAN

PROPOSED ROOF PLAN

Amdesign
ARCHITECTURE DESIGN DEVELOPMENT
Leeza Aldis-Hobbs ARB RIBA SPAB
Mob: 07756 329400
e-mail: leeza@amdesignltd.co.uk

PROJECT
**MR & MRS WALBY
SWALLOWSHAW
THE STREET
WALBERTON**
PROJECT STAGE
PLANNING

DRAWING
**EXISTING & PROPOSED
ROOF PLANS**
DRAWING No.
40/08 P.A.
SCALE 1:100
DATE JUNE 2011
REVISION
DRAWN LA
CHECKED

LETTER	REVISION	DATE

This scheme is subject to town planning and all other necessary consents. All dimensions and levels to be checked on site. This drawing is to be read in conjunction with other relevant drawings and documents. Report all discrepancies to the Architect before work commences. AM Design is the trading name of AM Design Ltd © AM Design Ltd. All rights reserved.