




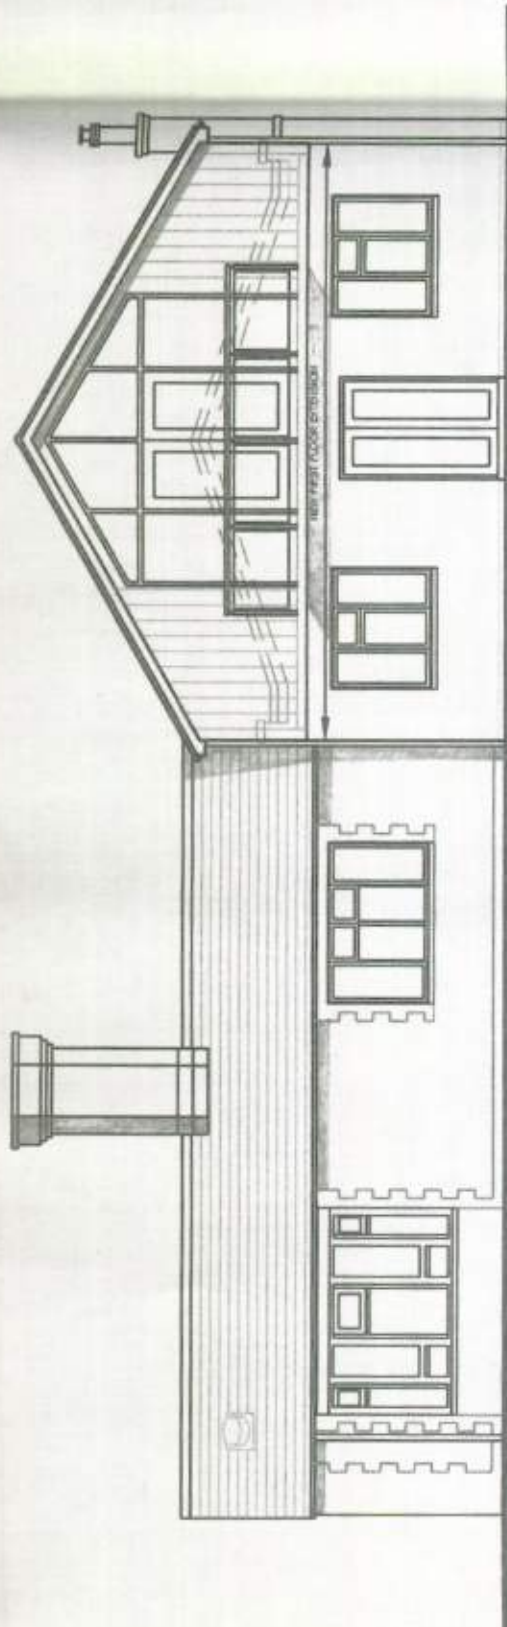

PROPOSED SOUTH ELEVATION

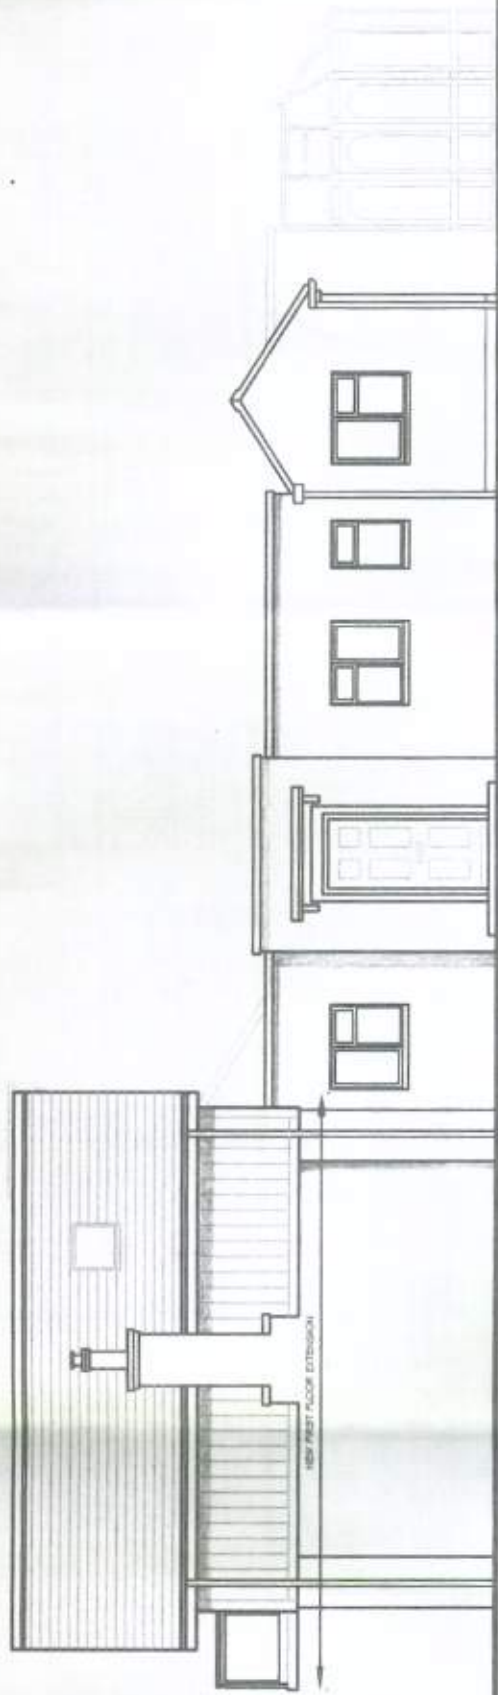

PROPOSED EAST ELEVATION

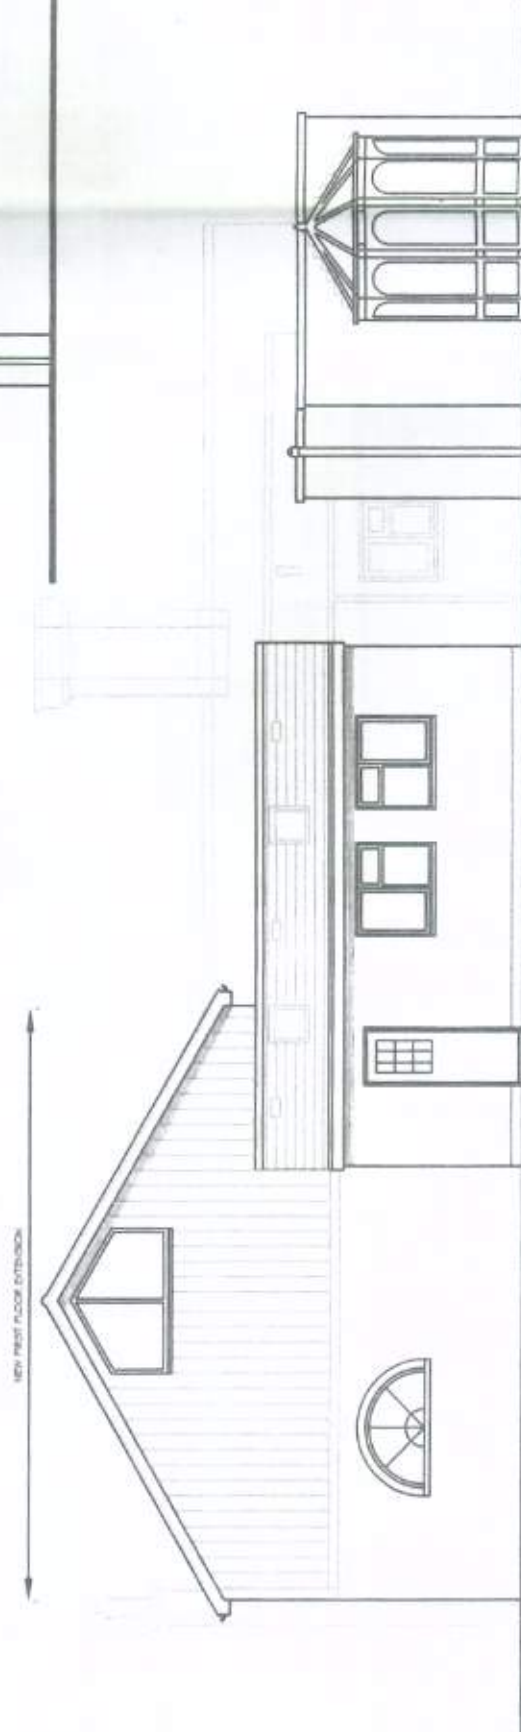

PROPOSED NORTH ELEVATION

Amdesign
ARCHITECTURE DESIGN DEVELOPMENT
Leeza Aldis-Hobbs ARB RIBA SPAB
Mob: 07756 329400
e-mail: leeza@amdesignltd.co.uk

PROJECT
**MR & MRS WALBY
SWALLOWSHAW
THE STREET
WALBERTON**
PROJECT STAGE
PLANNING

DRAWING
**PROPOSED
ELEVATIONS**
DRAWING No
40/06 P.A.
SCALE
DATE 1:100 MAY 2011

REVISION
A
DRAWN
CHECKED LA

LETTER
A
REVISION
East elevation relabelled, north elevation bolded. Swallowshaw confirmed
DATE
20.06.11
This scheme is subject to town planning and all other necessary consents. All dimensions and levels to be checked on site. This drawing is to be read in conjunction with other relevant drawings and documents. Report all discrepancies to the Architect before work commences. AM Design is the trading name of AM Design Ltd © AM Design Ltd. All rights reserved.