



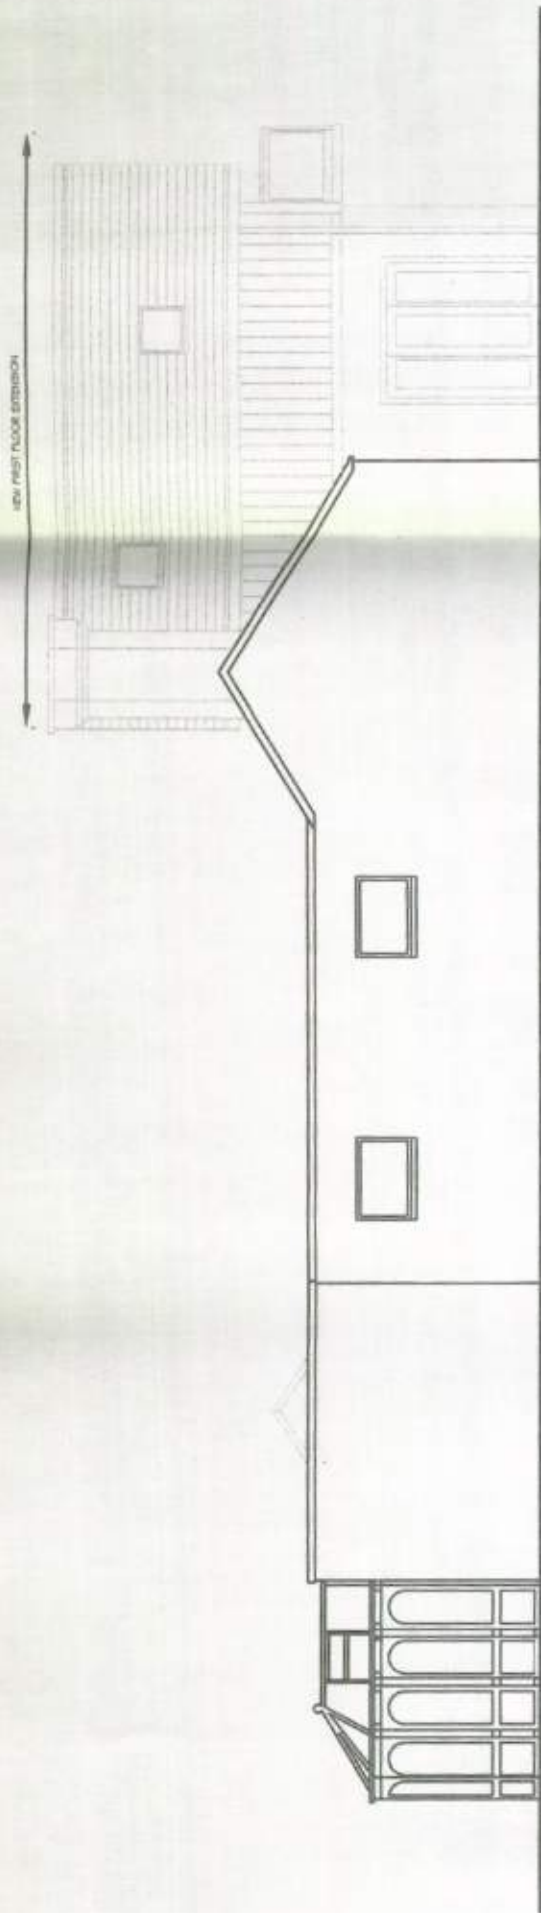

EXISTING WEST ELEVATION

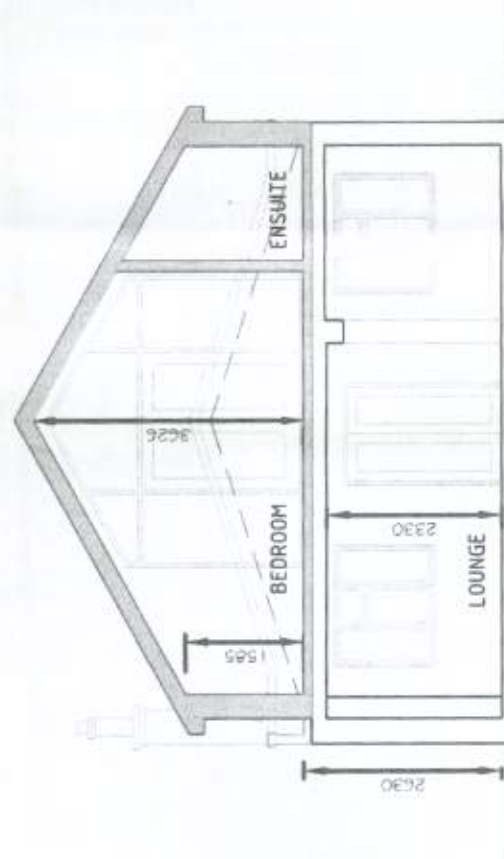

SECTION A - A

Amdesign ARCHITECTURE DESIGN DEVELOPMENT Leeza Aldis-Hobbs ARB RIBA SPAB Mob: 07756 329400 e-mail: leeza@amdesignltd.co.uk	PROJECT MR & MRS WALBY SWALLOWSHAW THE STREET WALBERTON PROJECT STAGE PLANNING	DRAWING PROPOSED ELEVATION & SECTION DRAWING No 40/07 P.A. SCALE 1:100 DATE MAY 2011	A West elevation labelled, Swallowshaw confirmed 20.08.11	This scheme is subject to town planning and all other necessary consents. All dimensions and levels to be checked on site. This drawing is to be read in conjunction with other relevant drawings and documents. Report all discrepancies to the Architect before work commences. AM Design is the trading name of AM Design Ltd © AM Design Ltd. All rights reserved.	
				LETTER	REVISION
					DATE