




A horizontal number line is shown, starting at 0 and ending at 5. The line is divided into four equal segments by tick marks at 1, 2, 3, and 4. The segments are colored alternately: the first segment (0 to 1) is black, the second (1 to 2) is white, the third (2 to 3) is black, and the fourth (3 to 4) is white. The label 'metres' is placed at the 0 mark, and the numbers 1, 2, 3, 4, and 5 are placed at their respective tick marks.

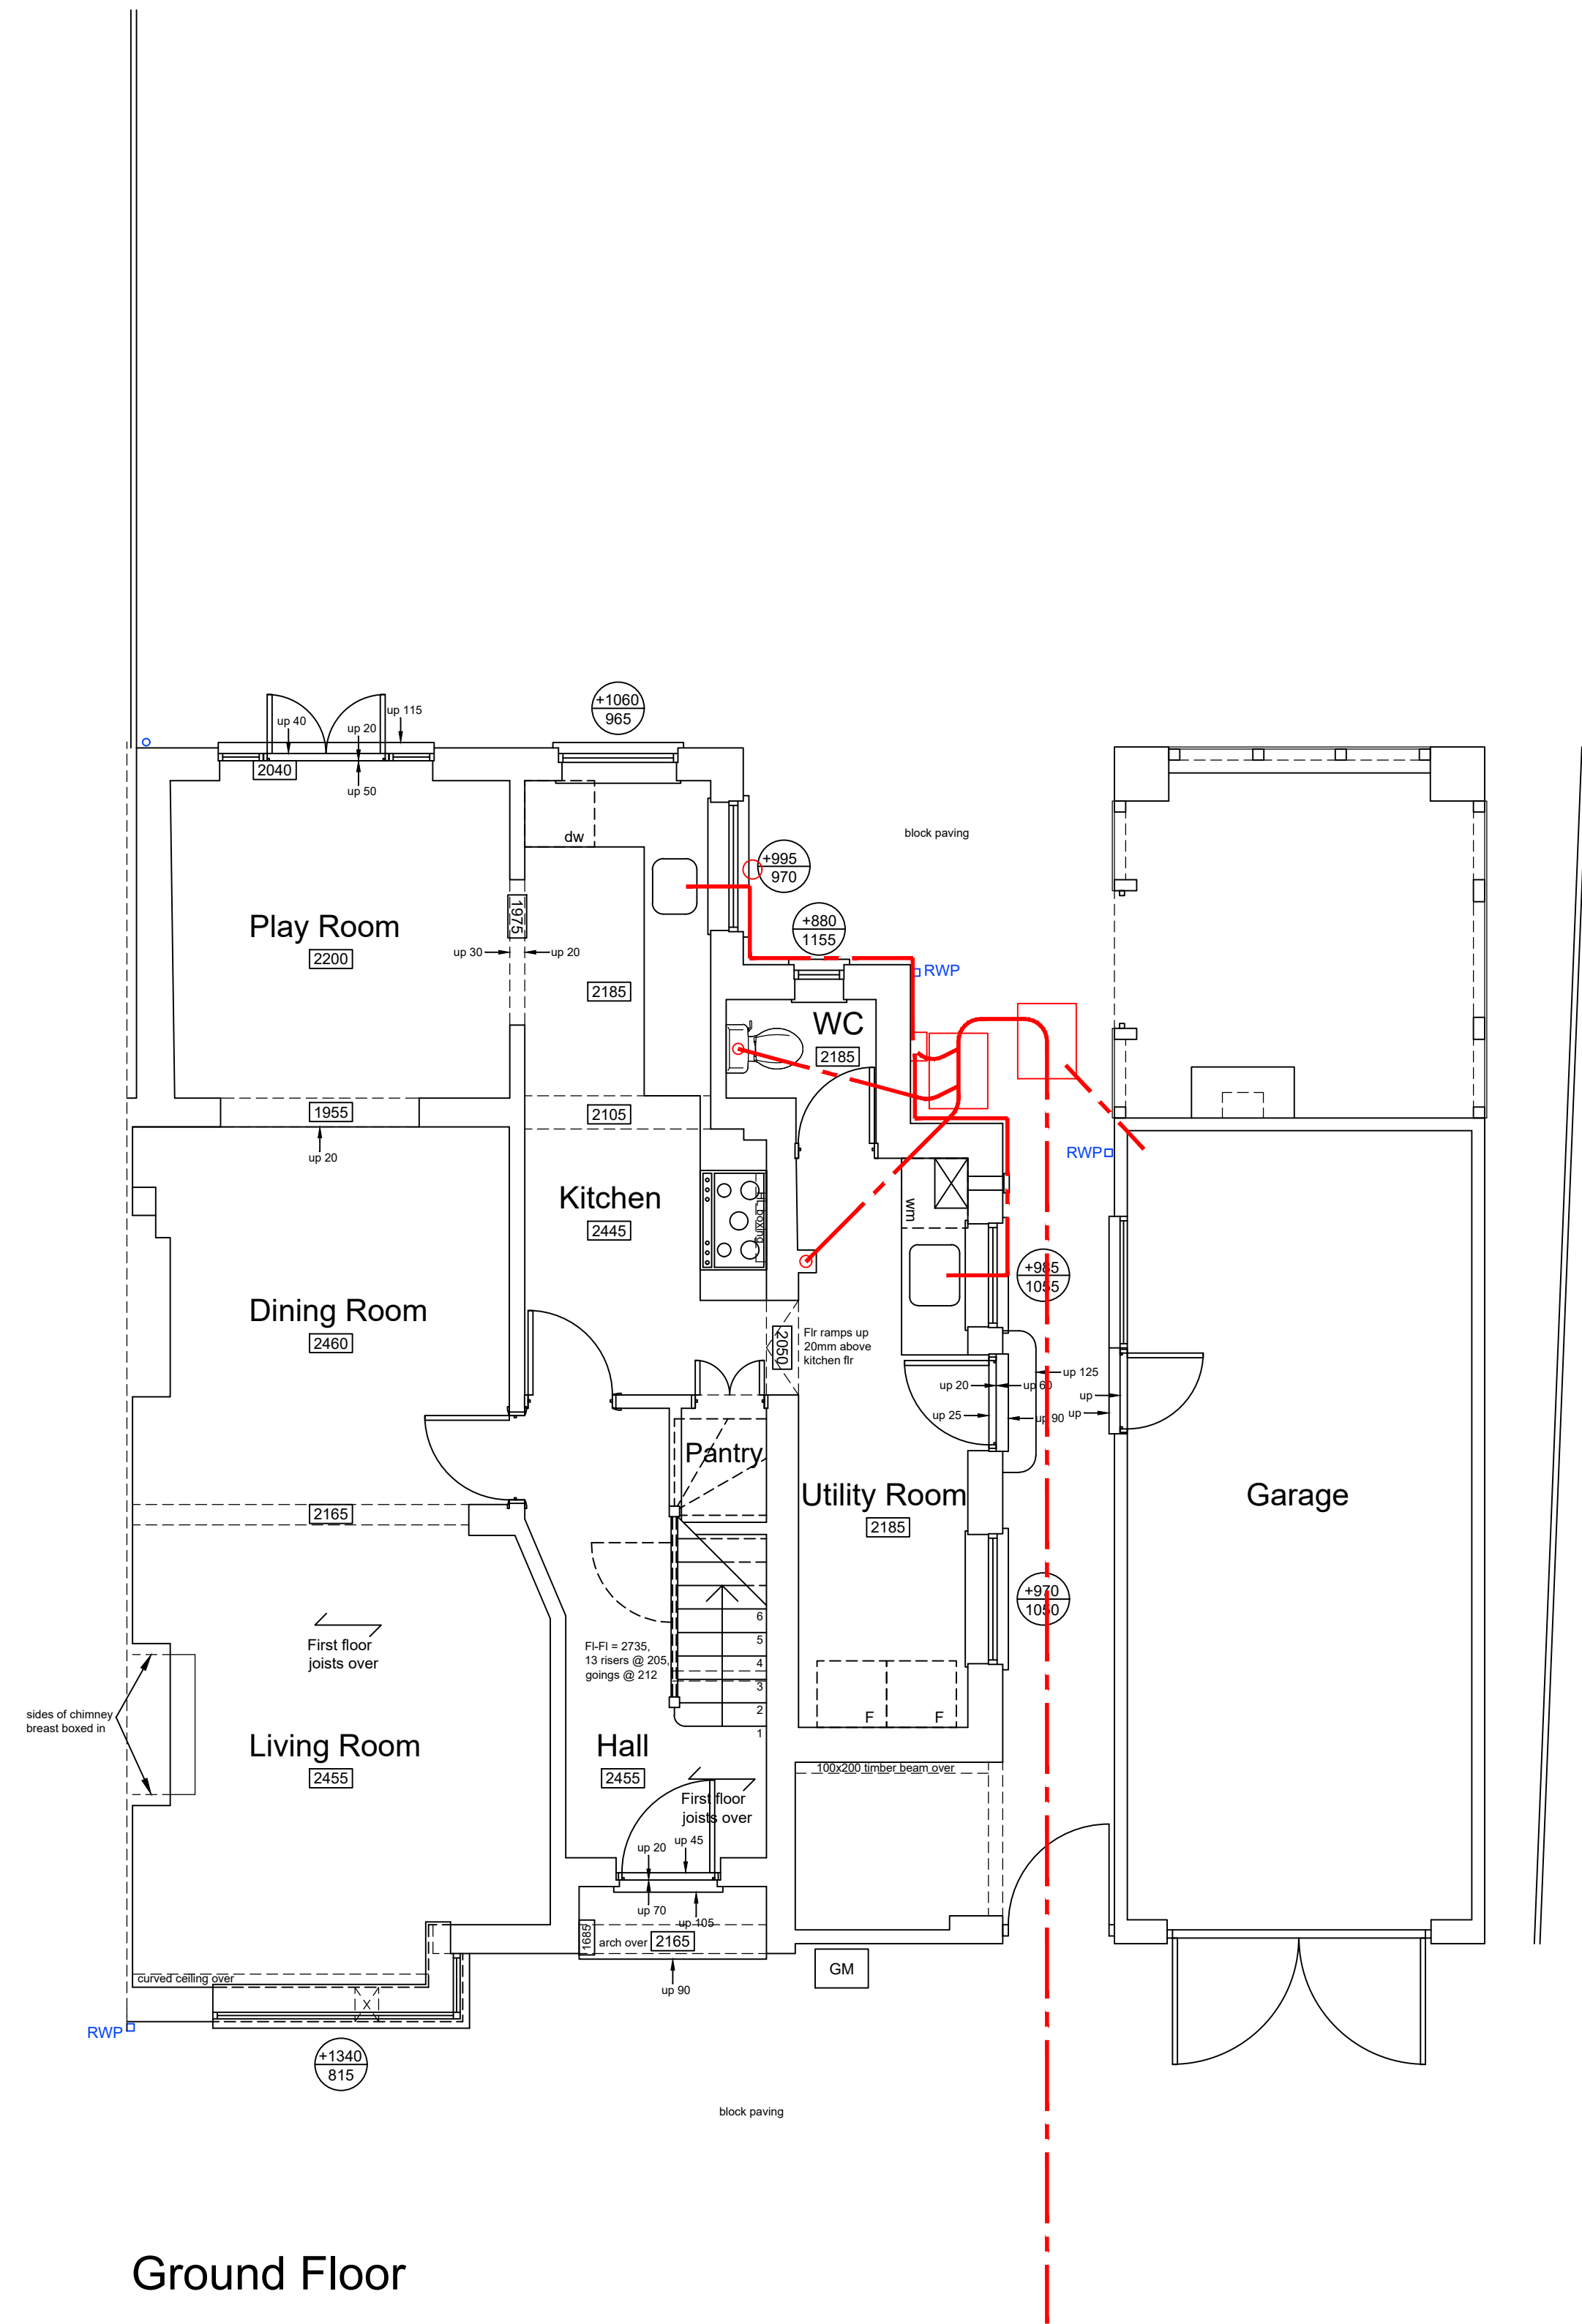

Ground Floor

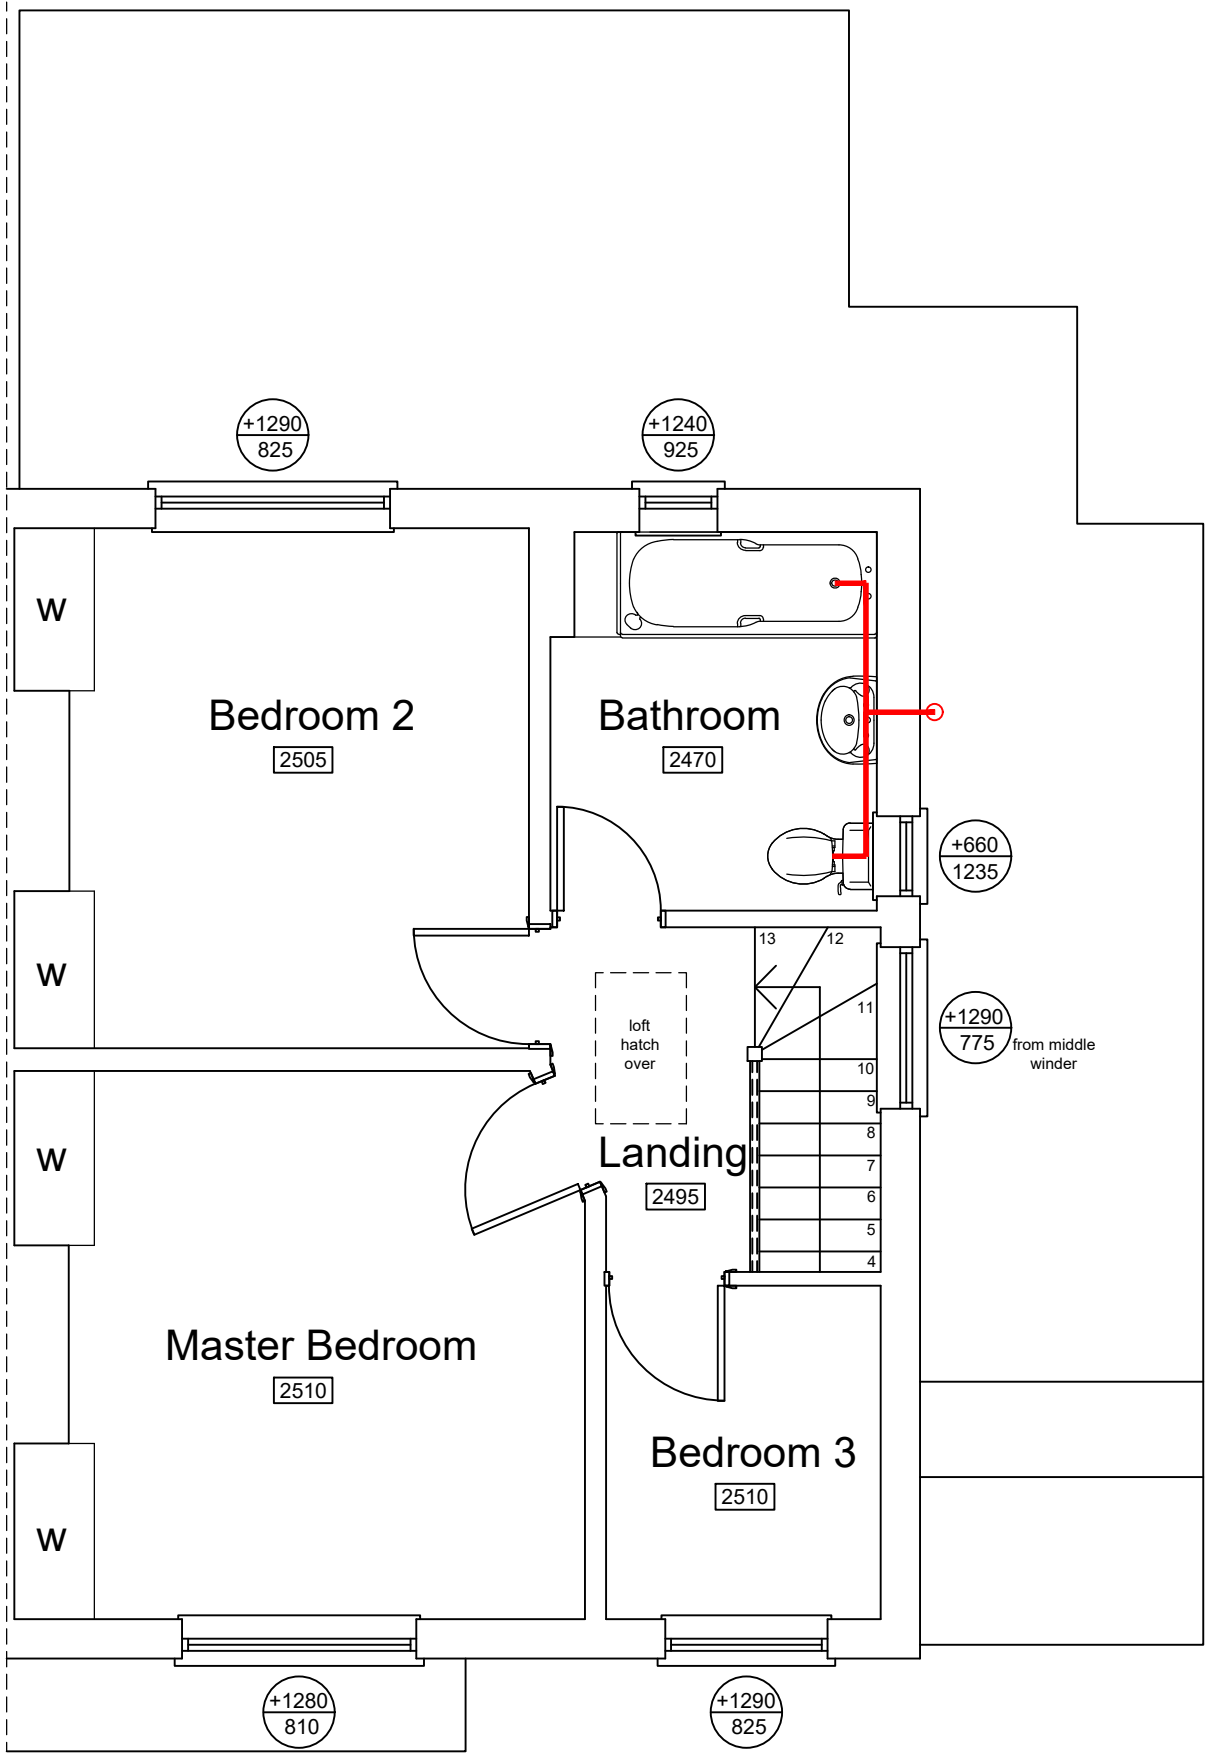

First Floor

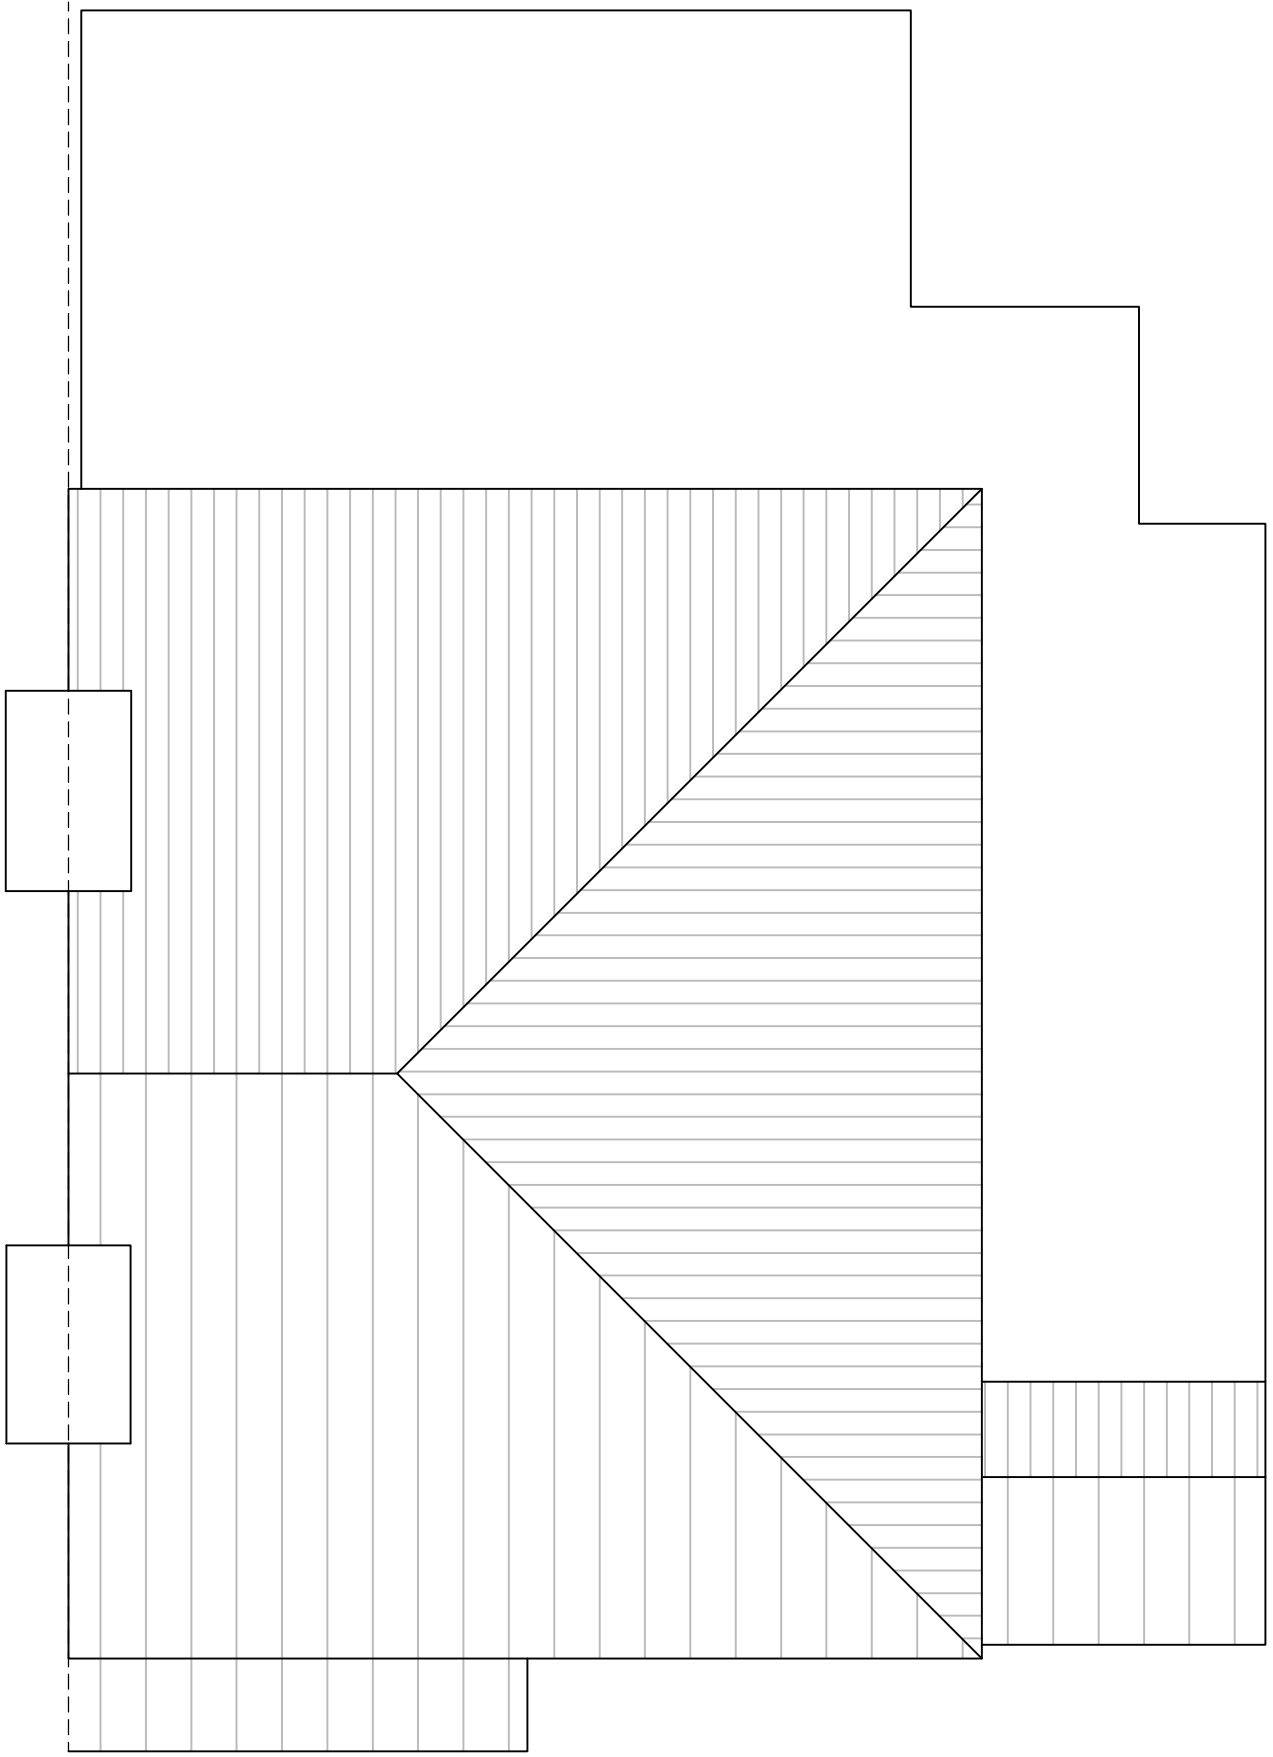

Roof Plan

B	14.07.26	Scale bar added	EP	GI
A	25.03.26	Loft plan omitted; roof plan added	EP	GI
Rev	Date	Revision Details	Dr	C

Emma Pinder Architects Ltd	Client's Name	Job Title	Drawing Title	Scale	Drawn	Checked	Date	Status	Job No	Drawing No	Rev
2 Oak Tree Lane, Chichester West Sussex, PO20 3GU T 07809 621606 E epinder@epinderarchitects.co.uk	Mrs Woodward and Mr Betsworth	Woodfield House, Arundel Road, Fontwell	Existing Floor Plans	1:50@A1/1:100@A3	EP	GP	23.02.26	APPROVAL	0102	01	B