


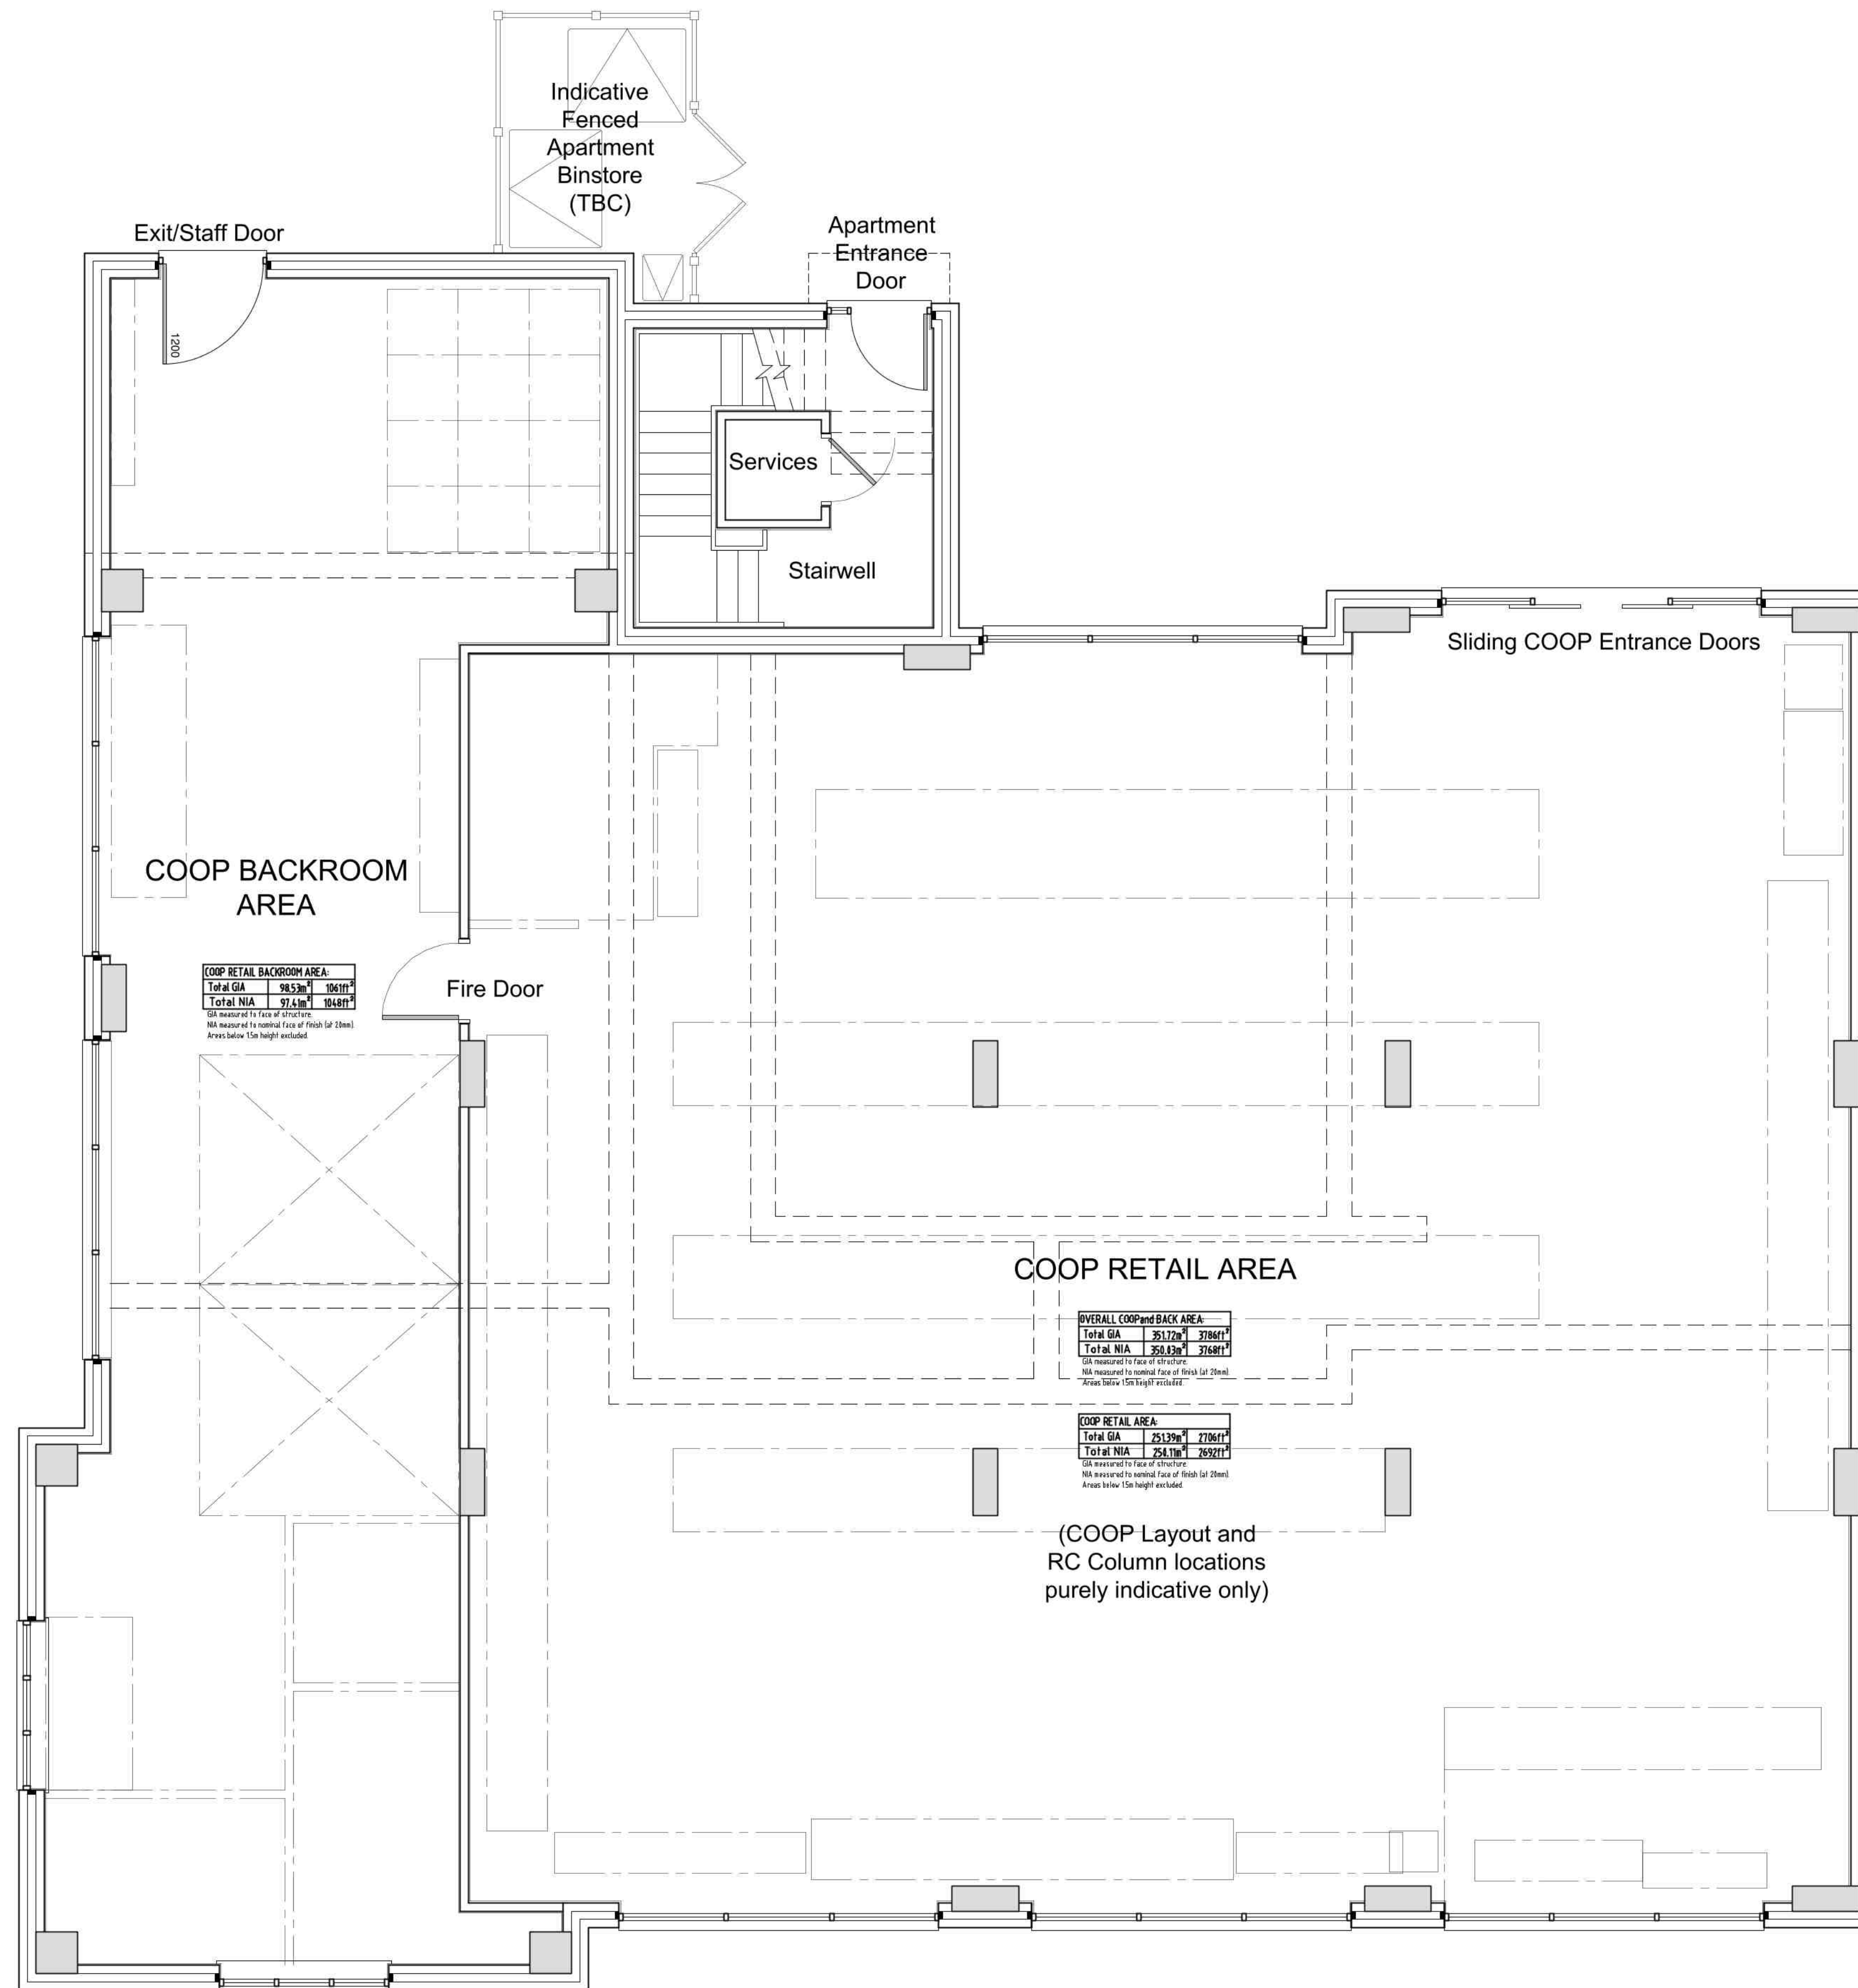

GROUND FLOOR PLAN

Copyright © 2017 Rogers Cory Partnership Limited. All rights reserved. Limited reproduction and distribution permitted for the sole purpose of the construction of this named development only.

Do not scale - refer to figured dimensions only.

Rev.	Date	Details	By	Chkd	Apvd

FOR COMMENT



Site:- COOP and APARTMENTS ABOVE FONTWELL WEST SUSSEX	Drawing Title:- GROUND FLOOR PLAN
---	--------------------------------------

Date: NOV 2021	Drawn: DaH	Checked: DE	Approved: DaH	Scales: 1:50 @ A1
----------------	------------	-------------	---------------	-------------------

Drawing No. 4736/DAN/RET/01



The Old School Old School Road Hook Hampshire RG27 9NJ

T: 01256 769269 E: mail@rcpconsultants.co.uk W: rcpconsultants.co.uk