


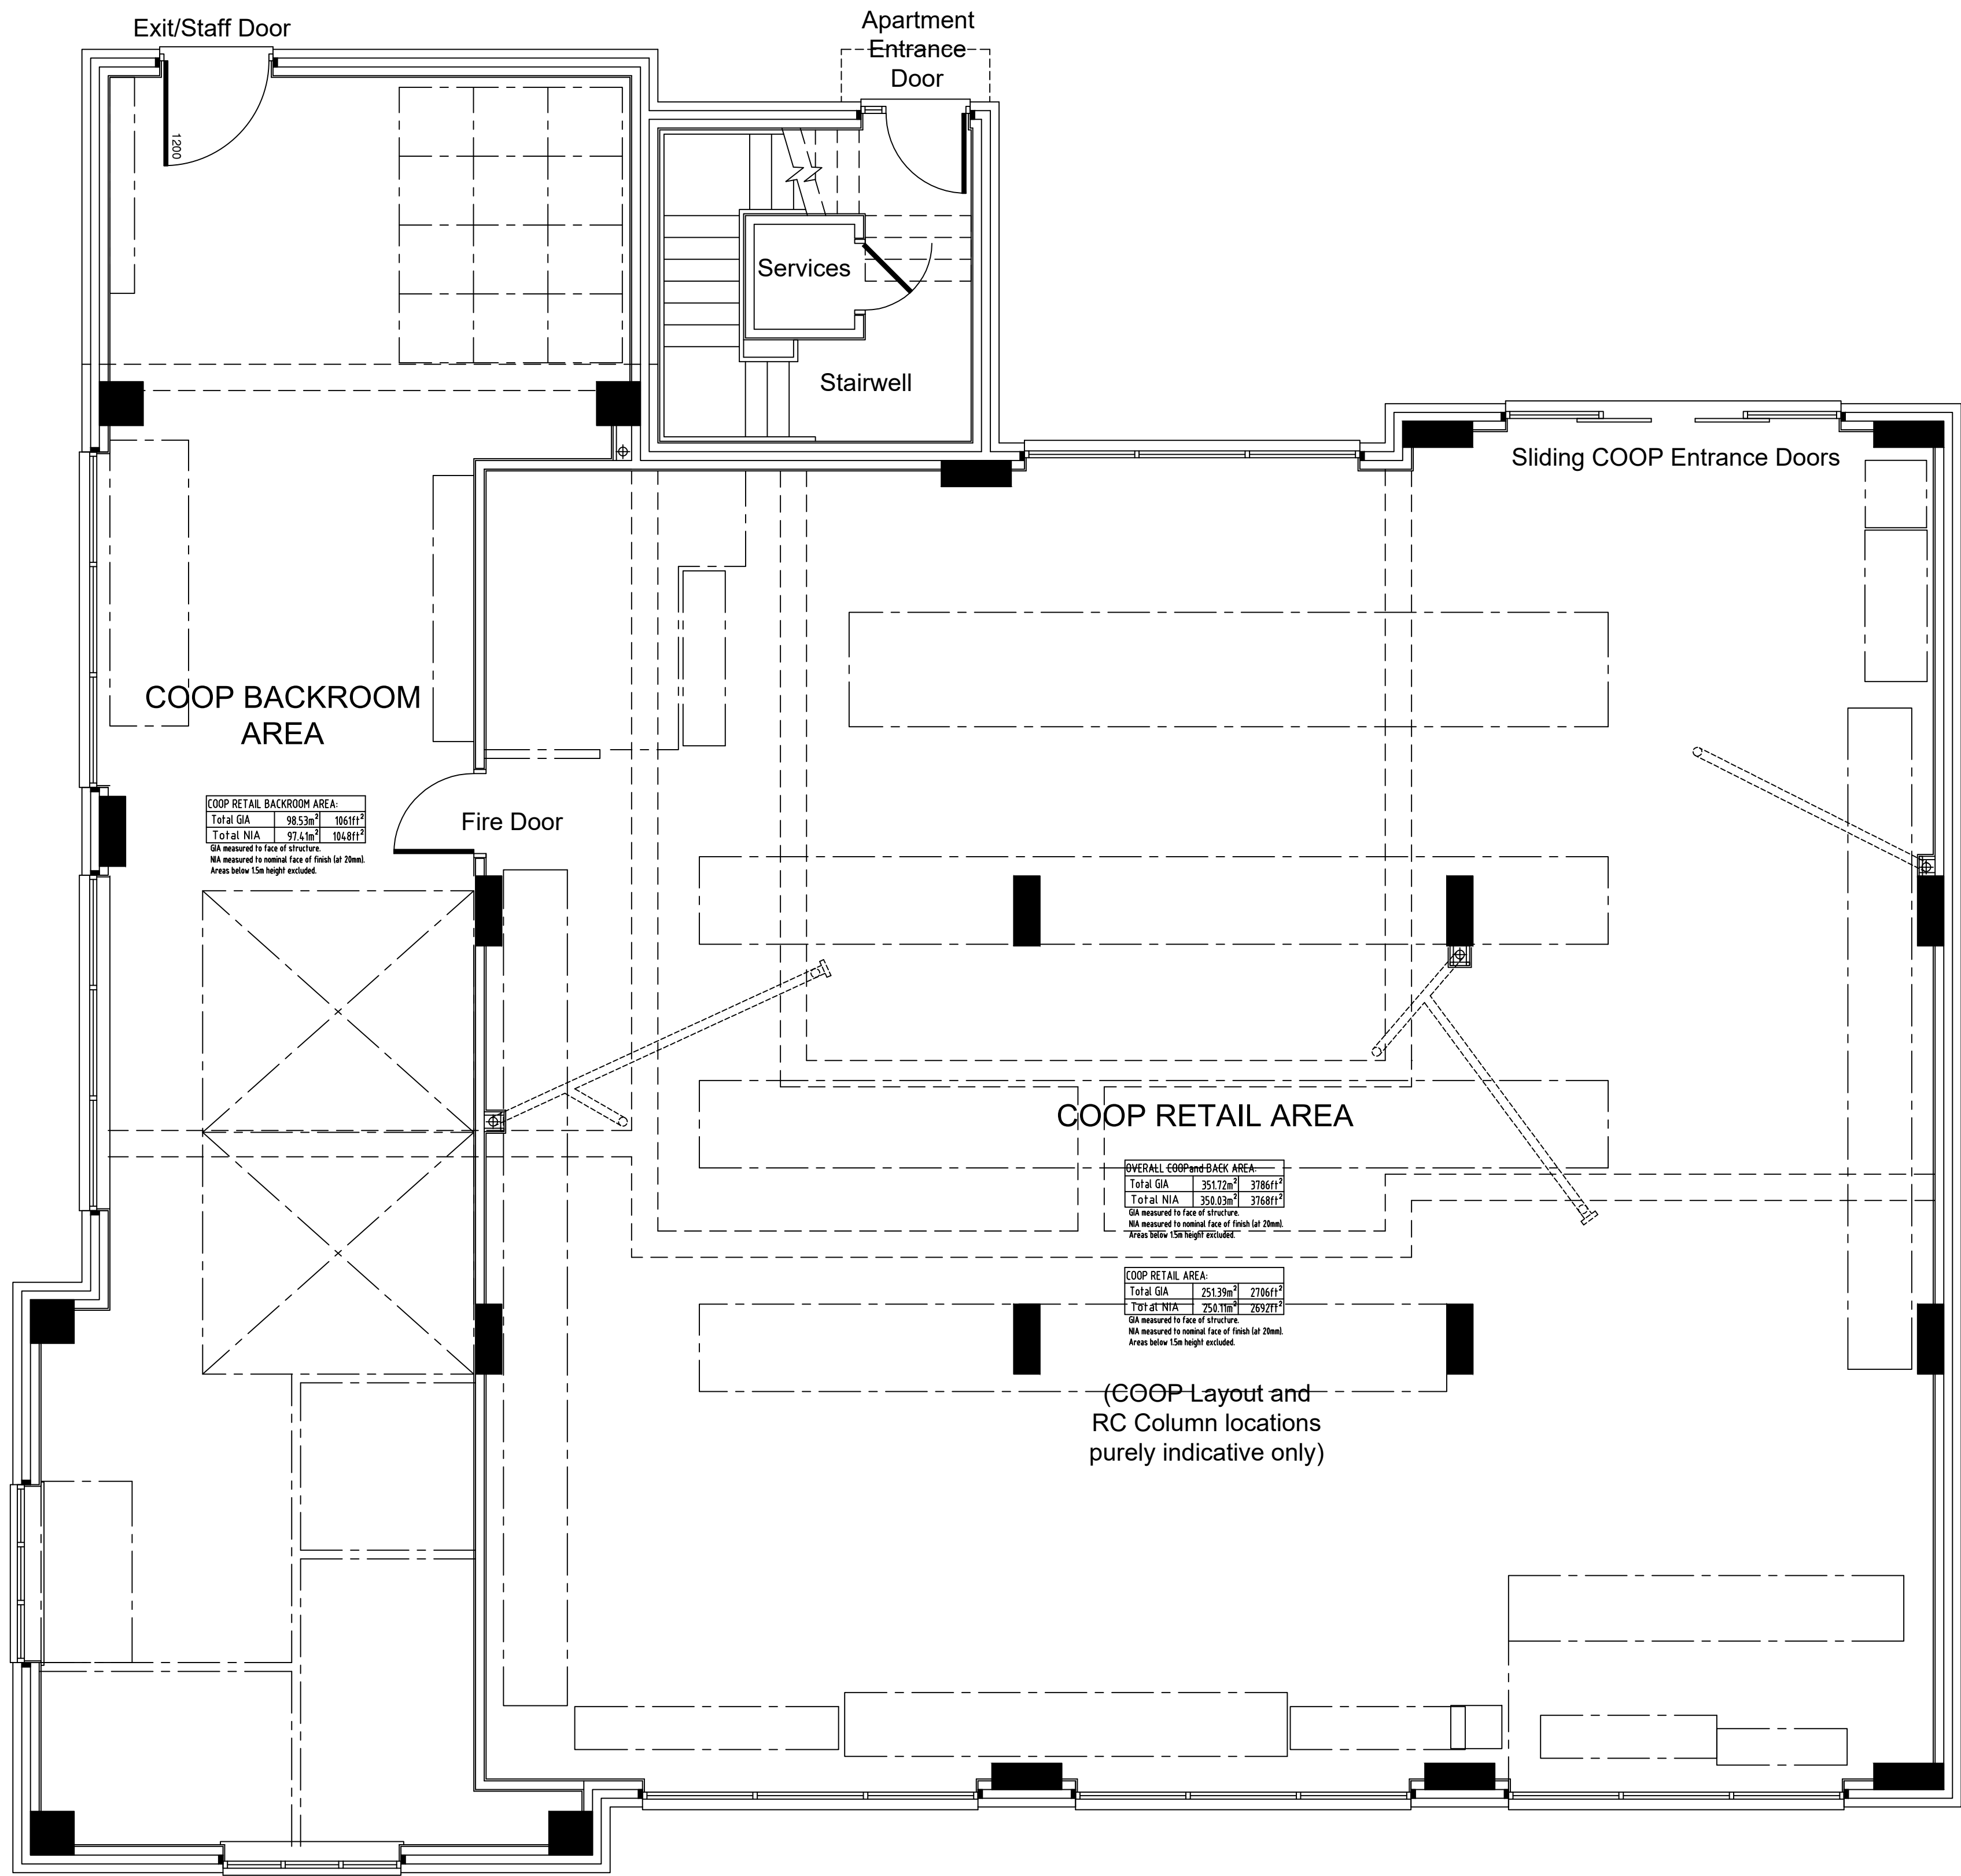

GROUND FLOOR PLAN

Copyright © 2017 Rogers Cory Partnership Limited. All rights reserved. Limited reproduction and distribution permitted for the sole purpose of the construction of this named development only.

Do not scale - refer to figured dimensions only.

B	09/12/22	Plot 2 windows updated		DANDARA
A	10/03/22	PLOT 4 STUB CAVITY WALL ABOVE NOW NOT REQUIRED.	Heff	DE Heff
Rev	Date	Details	By	Chkd/Avpd

FOR COMMENT

Client:-

S:\Logos\Dandara1.jpg

Site:-

COOP and APARTMENTS ABOVE FONTWELL WEST SUSSEX

Drawing Title:-

GROUND FLOOR PLAN

Date:	NOV 2021	Scales:	1:50 @ A1
Drawn:	DaH	Checked:	DE
Approved:	DaH		

Drawing No. 4736/DAN/RET/01 B



RCP
ARCHITECTURE & CIVIL ENGINEERING

Rogers Cory Partnership
Architectural and Civil Consultants

The Old School Old School Road
Hook Hampshire RG27 9NJ

T: 01256 769269 E: mail@rcpconsultants.co.uk W: rcpcconsultants.co.uk