


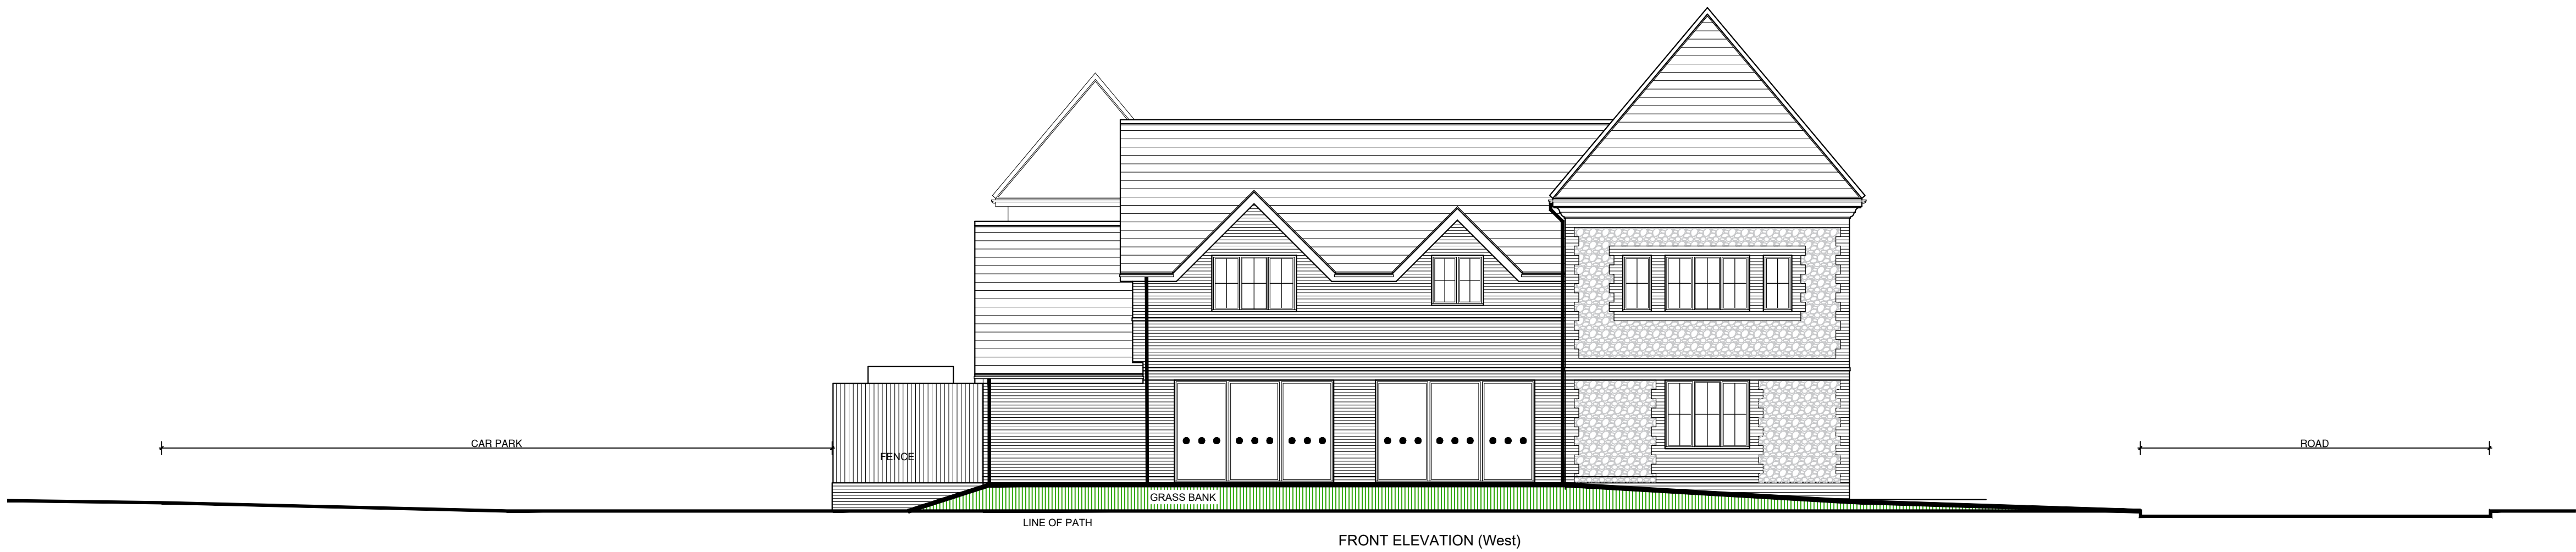

FRONT ELEVATION (West)



FLANK ELEVATION (North)



FLANK ELEVATION FROM CAR PARK (North)

RETAINING WALL

PATH

ROAD



REAR ELEVATION (East)

Apartment
Entrance
Door



SIDE ELEVATION (South)

COOP Sliding Entrance Doors


Copyright © 2017 Rogers Cory Partnership Limited. All rights reserved. Limited reproduction and distribution permitted for the sole purpose of the construction of this named development only.

Do not scale - refer to figured dimensions only.

H	06/06/23	REAR CYCLE STORE UPDATED	CA		CA
G	30/05/23	NORTH ELEVATION SMALL FIRST FLOOR WINDOW WIDTH INCREASED	CA		CA
F	29/03/23	NORTH ELEVATION ADDED TO SHOW CONTEXT	CA		CA
E	22/03/23	SOUTH ELEVATION EXTENDED TO INCLUDE CONTEXT	CA		CA
D	16/03/23	SHOP WIDTH ADJUSTED WINDOWS AND DOORS	CA		CA
		REPOSITION			
C	05/05/22	Compass Directions added to Elevations as client req.	Heff	DE	Heff
B	11/03/22	PLOT 5 Juliettes replaced with windows	Heff	DE	Heff
A	10/03/22	PLOT 5 ADDED AS CLIENT REQUEST. SECTION REVISED.	Heff	DE	Heff
Rev	Date	Details	By	Chkd	Apvd

PLANNING

Client:-

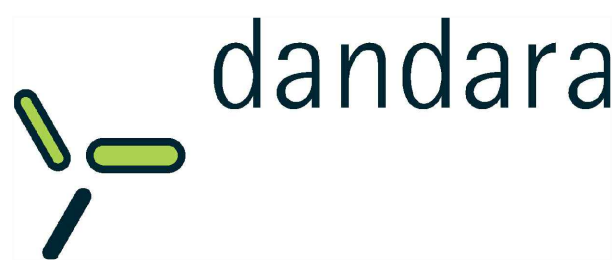

Site:-

COOP and
APARTMENTS ABOVE
FONTWELL
WEST SUSSEX

Drawing Title:-

ELEVATION
BLOCK A

Sheet 2 of 2

Date: Mar 23	Scales: 100 @ A1
Drawn: DaH	Checked: DE
Approved: DaH	

Drawing No.

4736/DAN/RET/04H



Rogers Cory Partnership
Architectural and Civil Consultants
The Old School Old School Road
Hook Hampshire RG27 9NJ

T: 01256 769269 E: mail@rcpconsultants.co.uk W: rcpconsultants.co.uk