



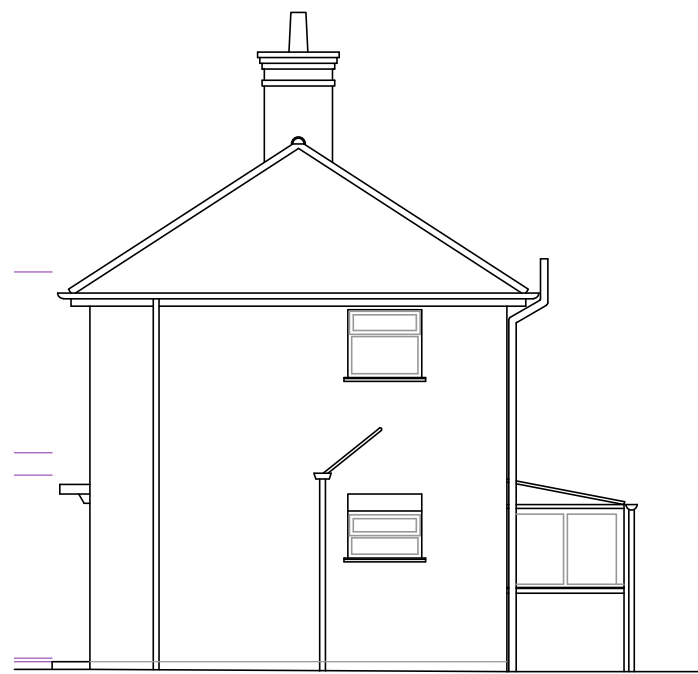


SIDE ELEVATION
North

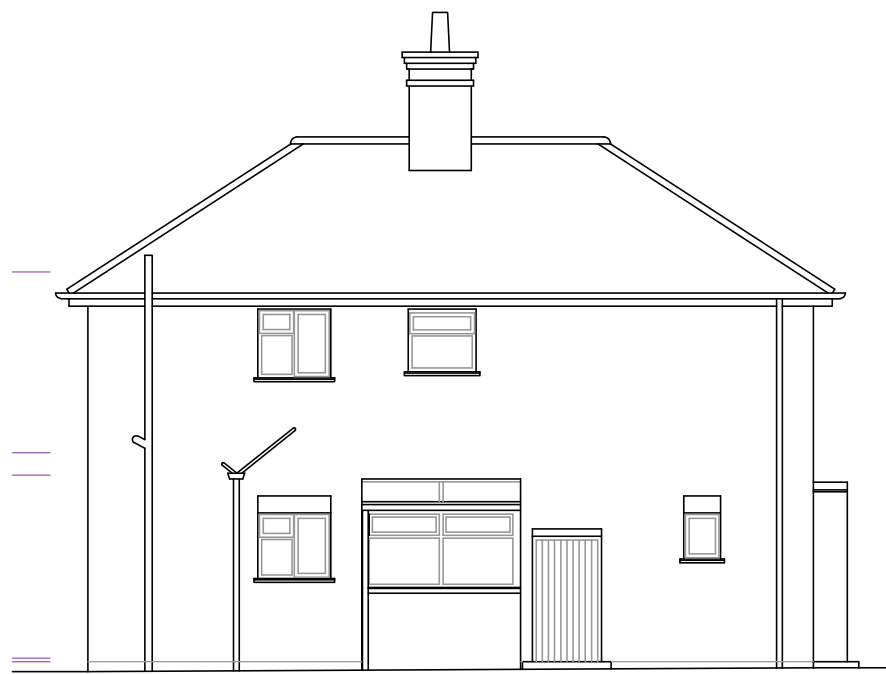

REAR ELEVATION
West




SIDE ELEVATION
South

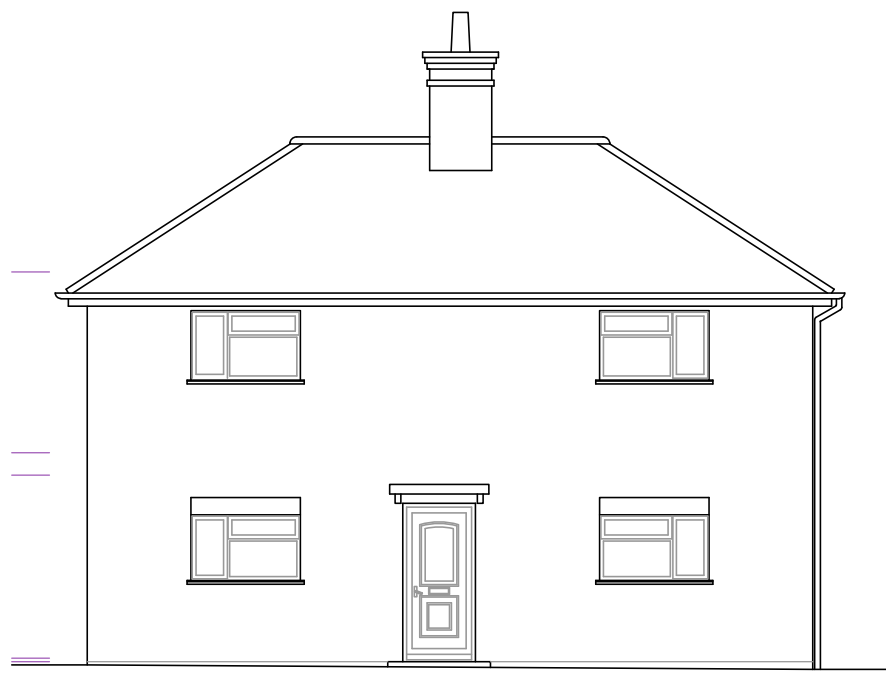


FRONT ELEVATION
East


EXISTING ELEVATIONS 1:100

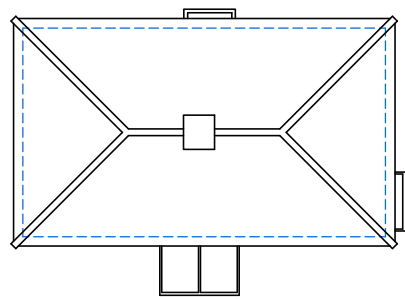

EXISTING ROOF
PLAN 1:200


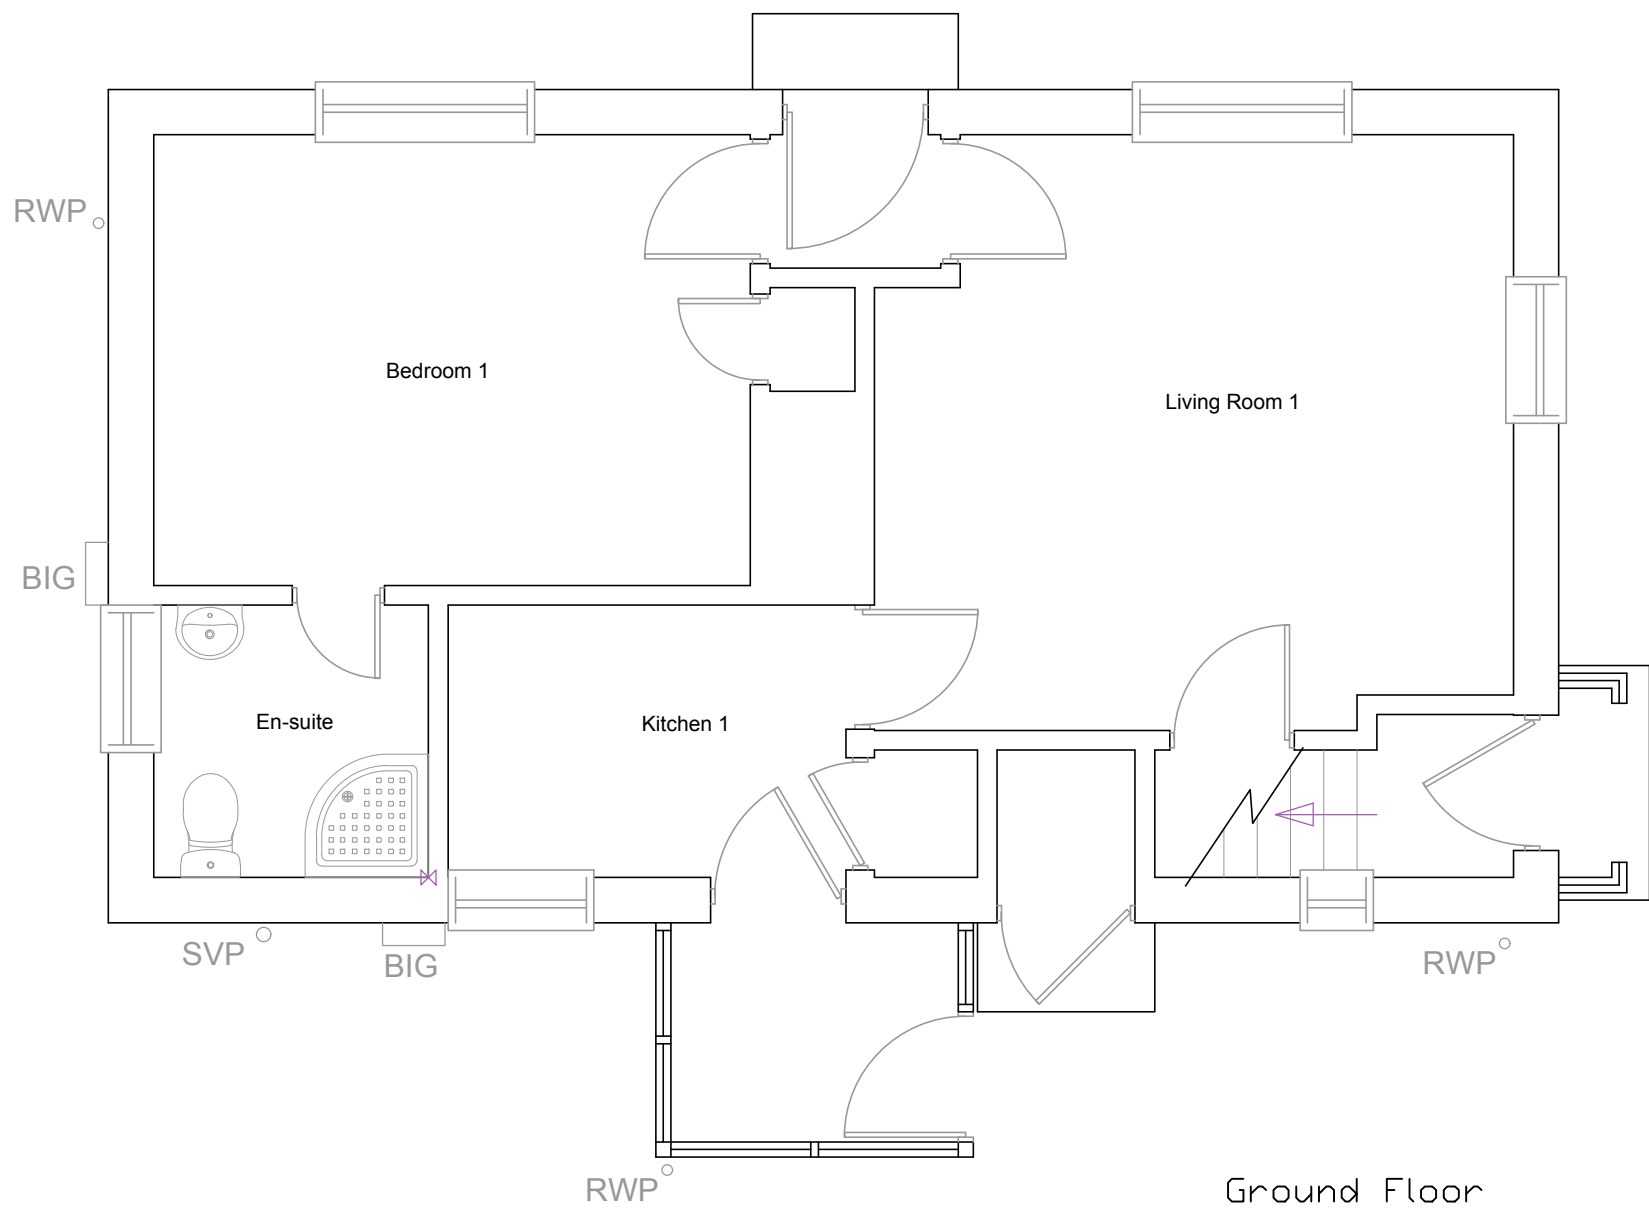


Ground Floor

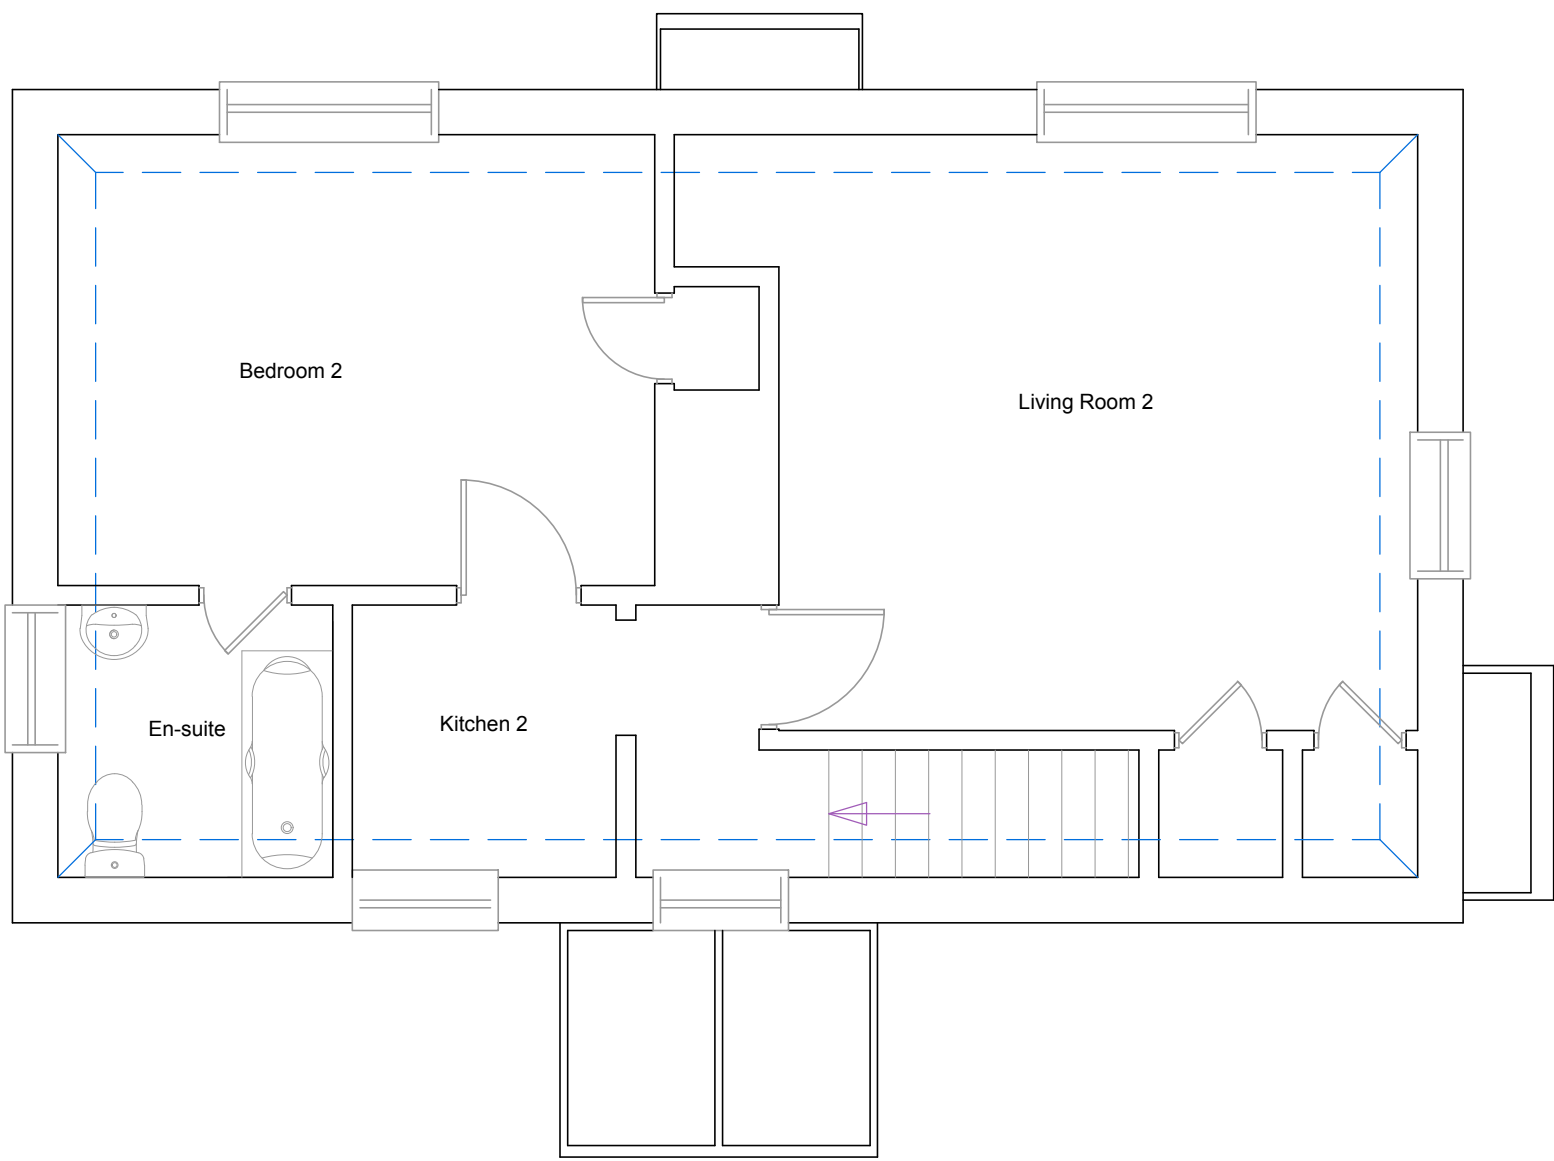

First Floor

EXISTING FLOOR PLANS 1:50

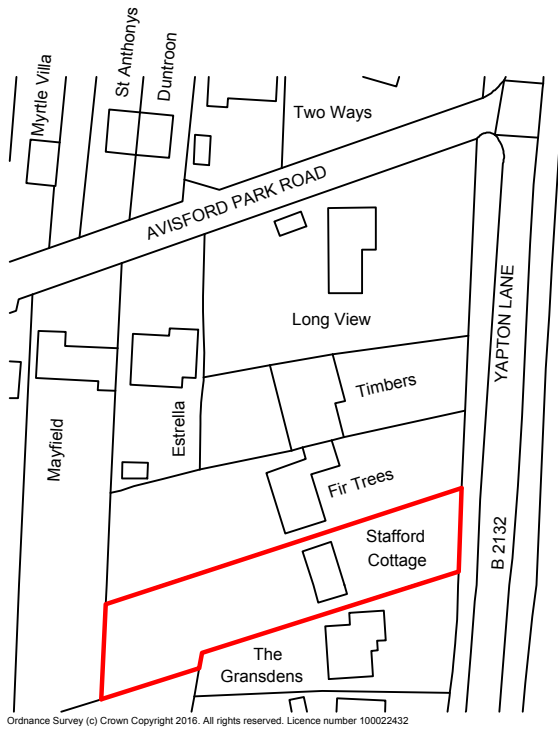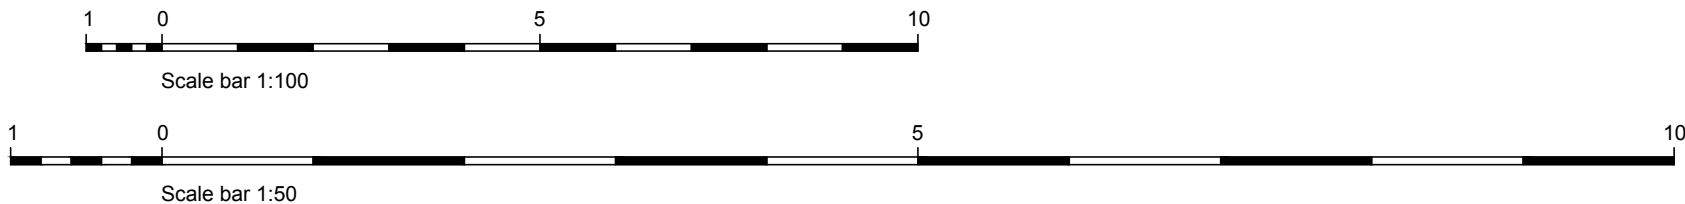

LOCATION 1:1250

All dimensions to be checked on site prior to commencement of work, except for planning purposes.
This drawing is the copyright of
CALDOTECH LTD
and may not be copied, altered or reproduced in any way without written authority.

CALDOTECH LTD
11 THE PARADE
WILLOWHAYNE CRESCENT
EAST PRESTON
WEST SUSSEX
BN16 1NS Telephone
01903 859176

EXISTING FLOOR PLANS, ELEVATIONS, ROOF
PLAN & LOCATION
Stafford Cottages
Yapton Lane
Walburton
West Sussex BN18 0AR

CLIENT Mr M. Godwin

Issue	Details	By	Date
SCALE	AS SHOWN on A2		
DATE	01/04/16		
DRAWING NUMBER	15200/01		