



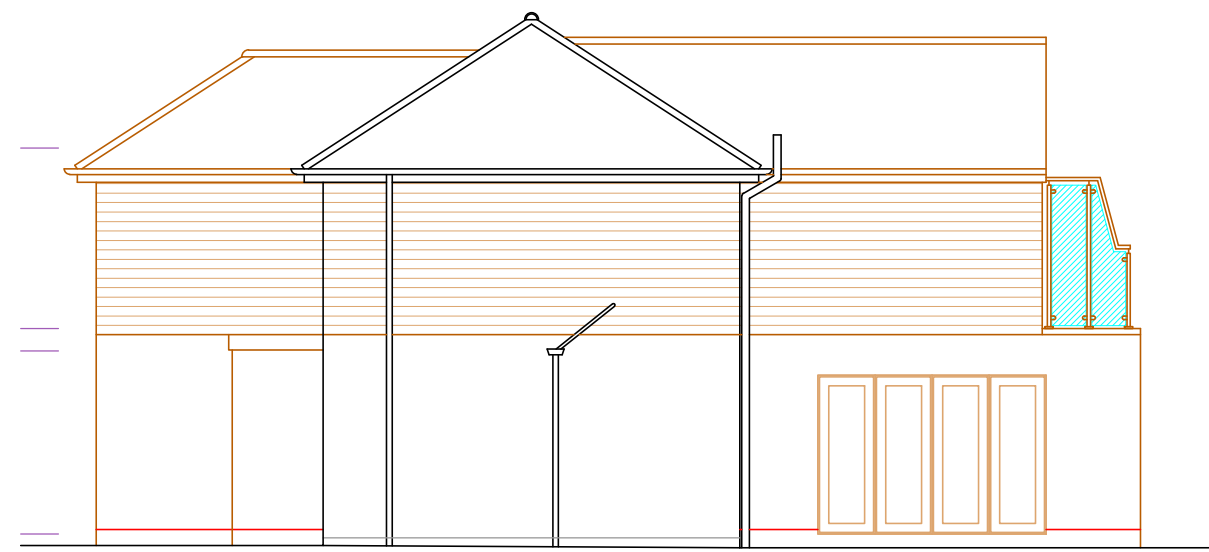

SIDE ELEVATION  
North



REAR ELEVATION  
West

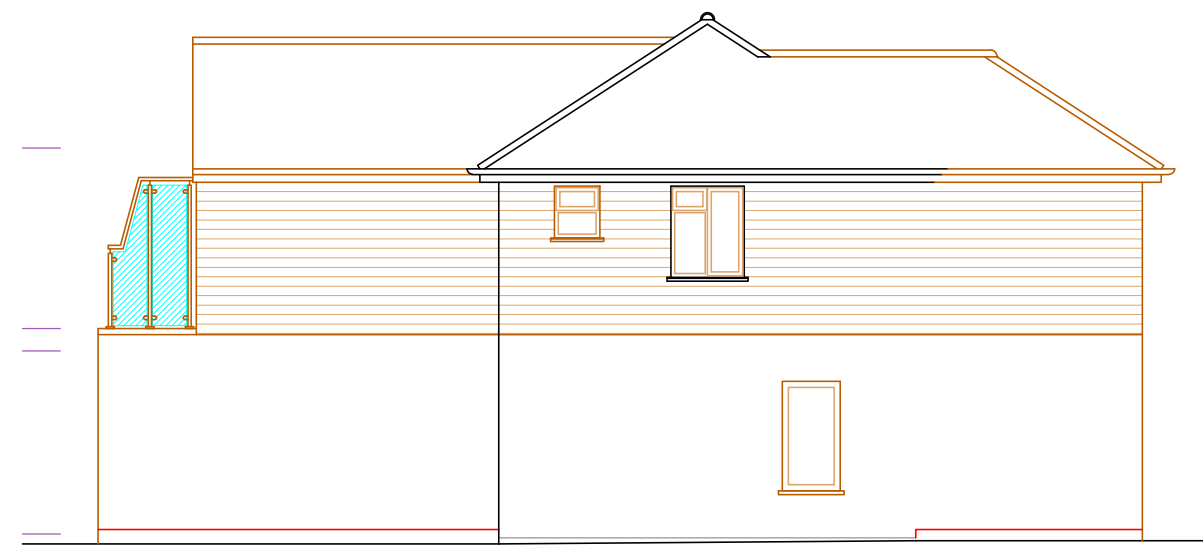


SIDE ELEVATION  
South




FRONT ELEVATION  
East

PROPOSED ELEVATIONS 1:100

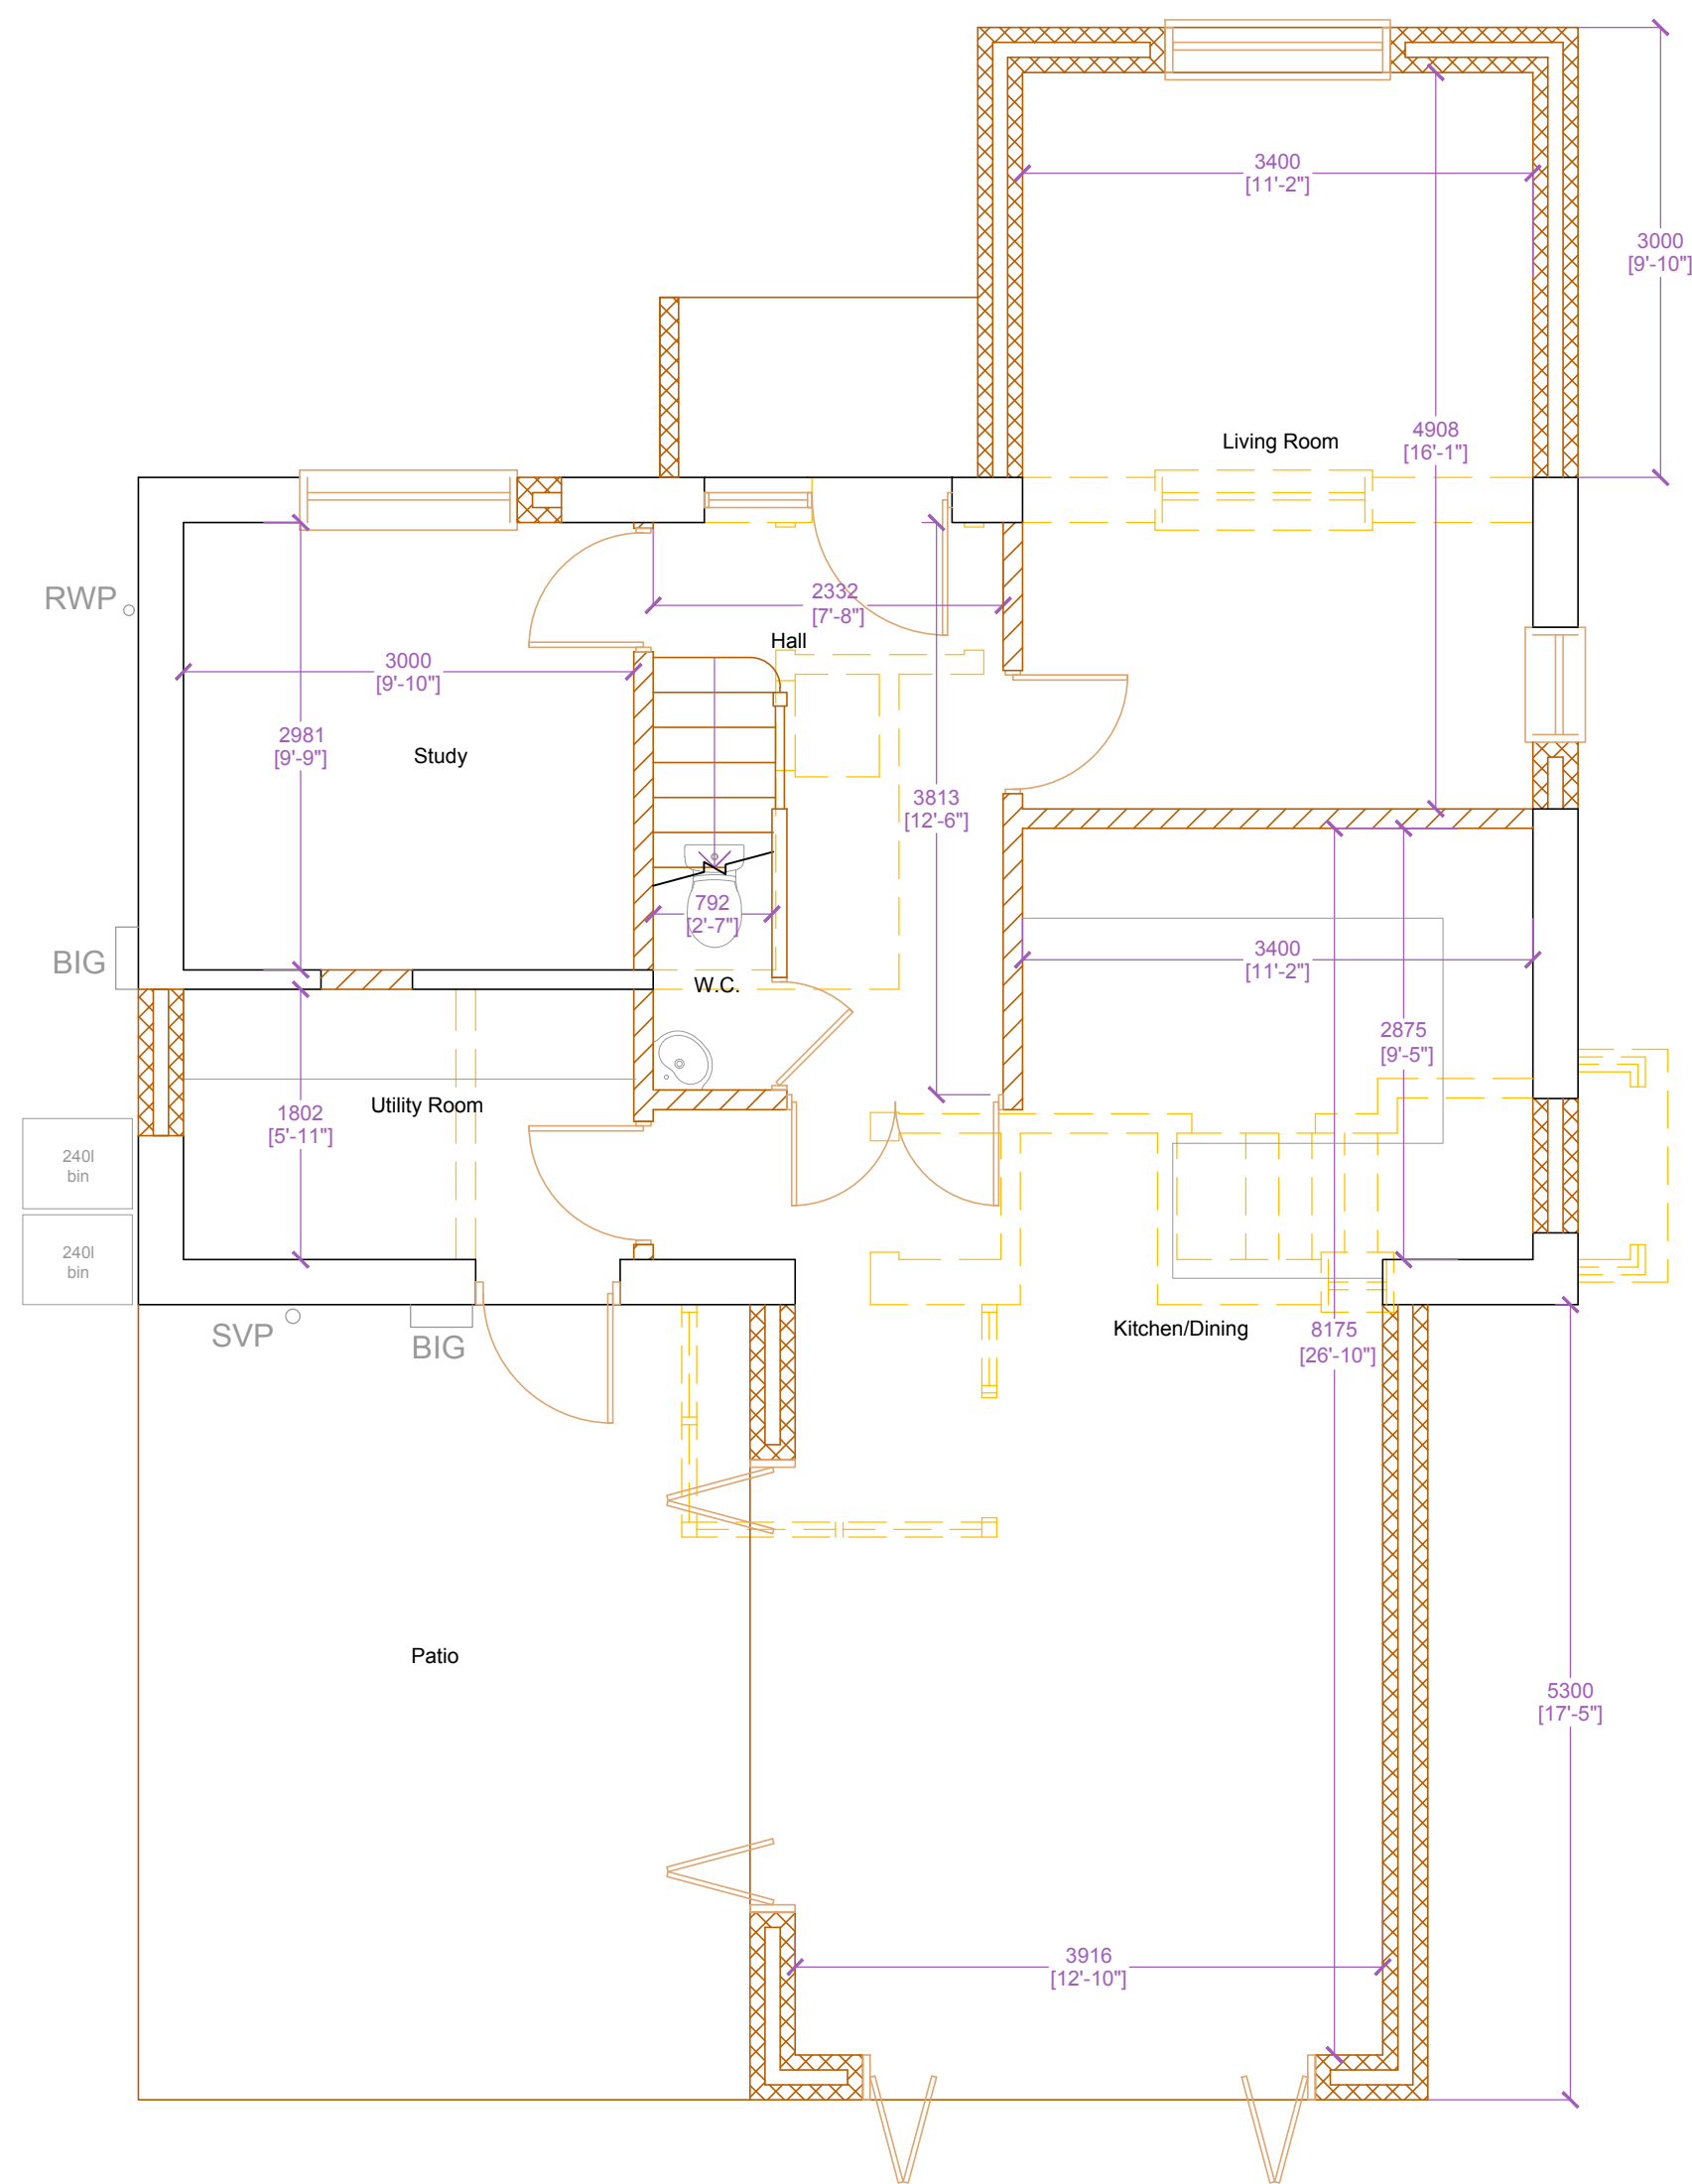


Ground Floor


PROPOSED FLOOR PLANS 1:50

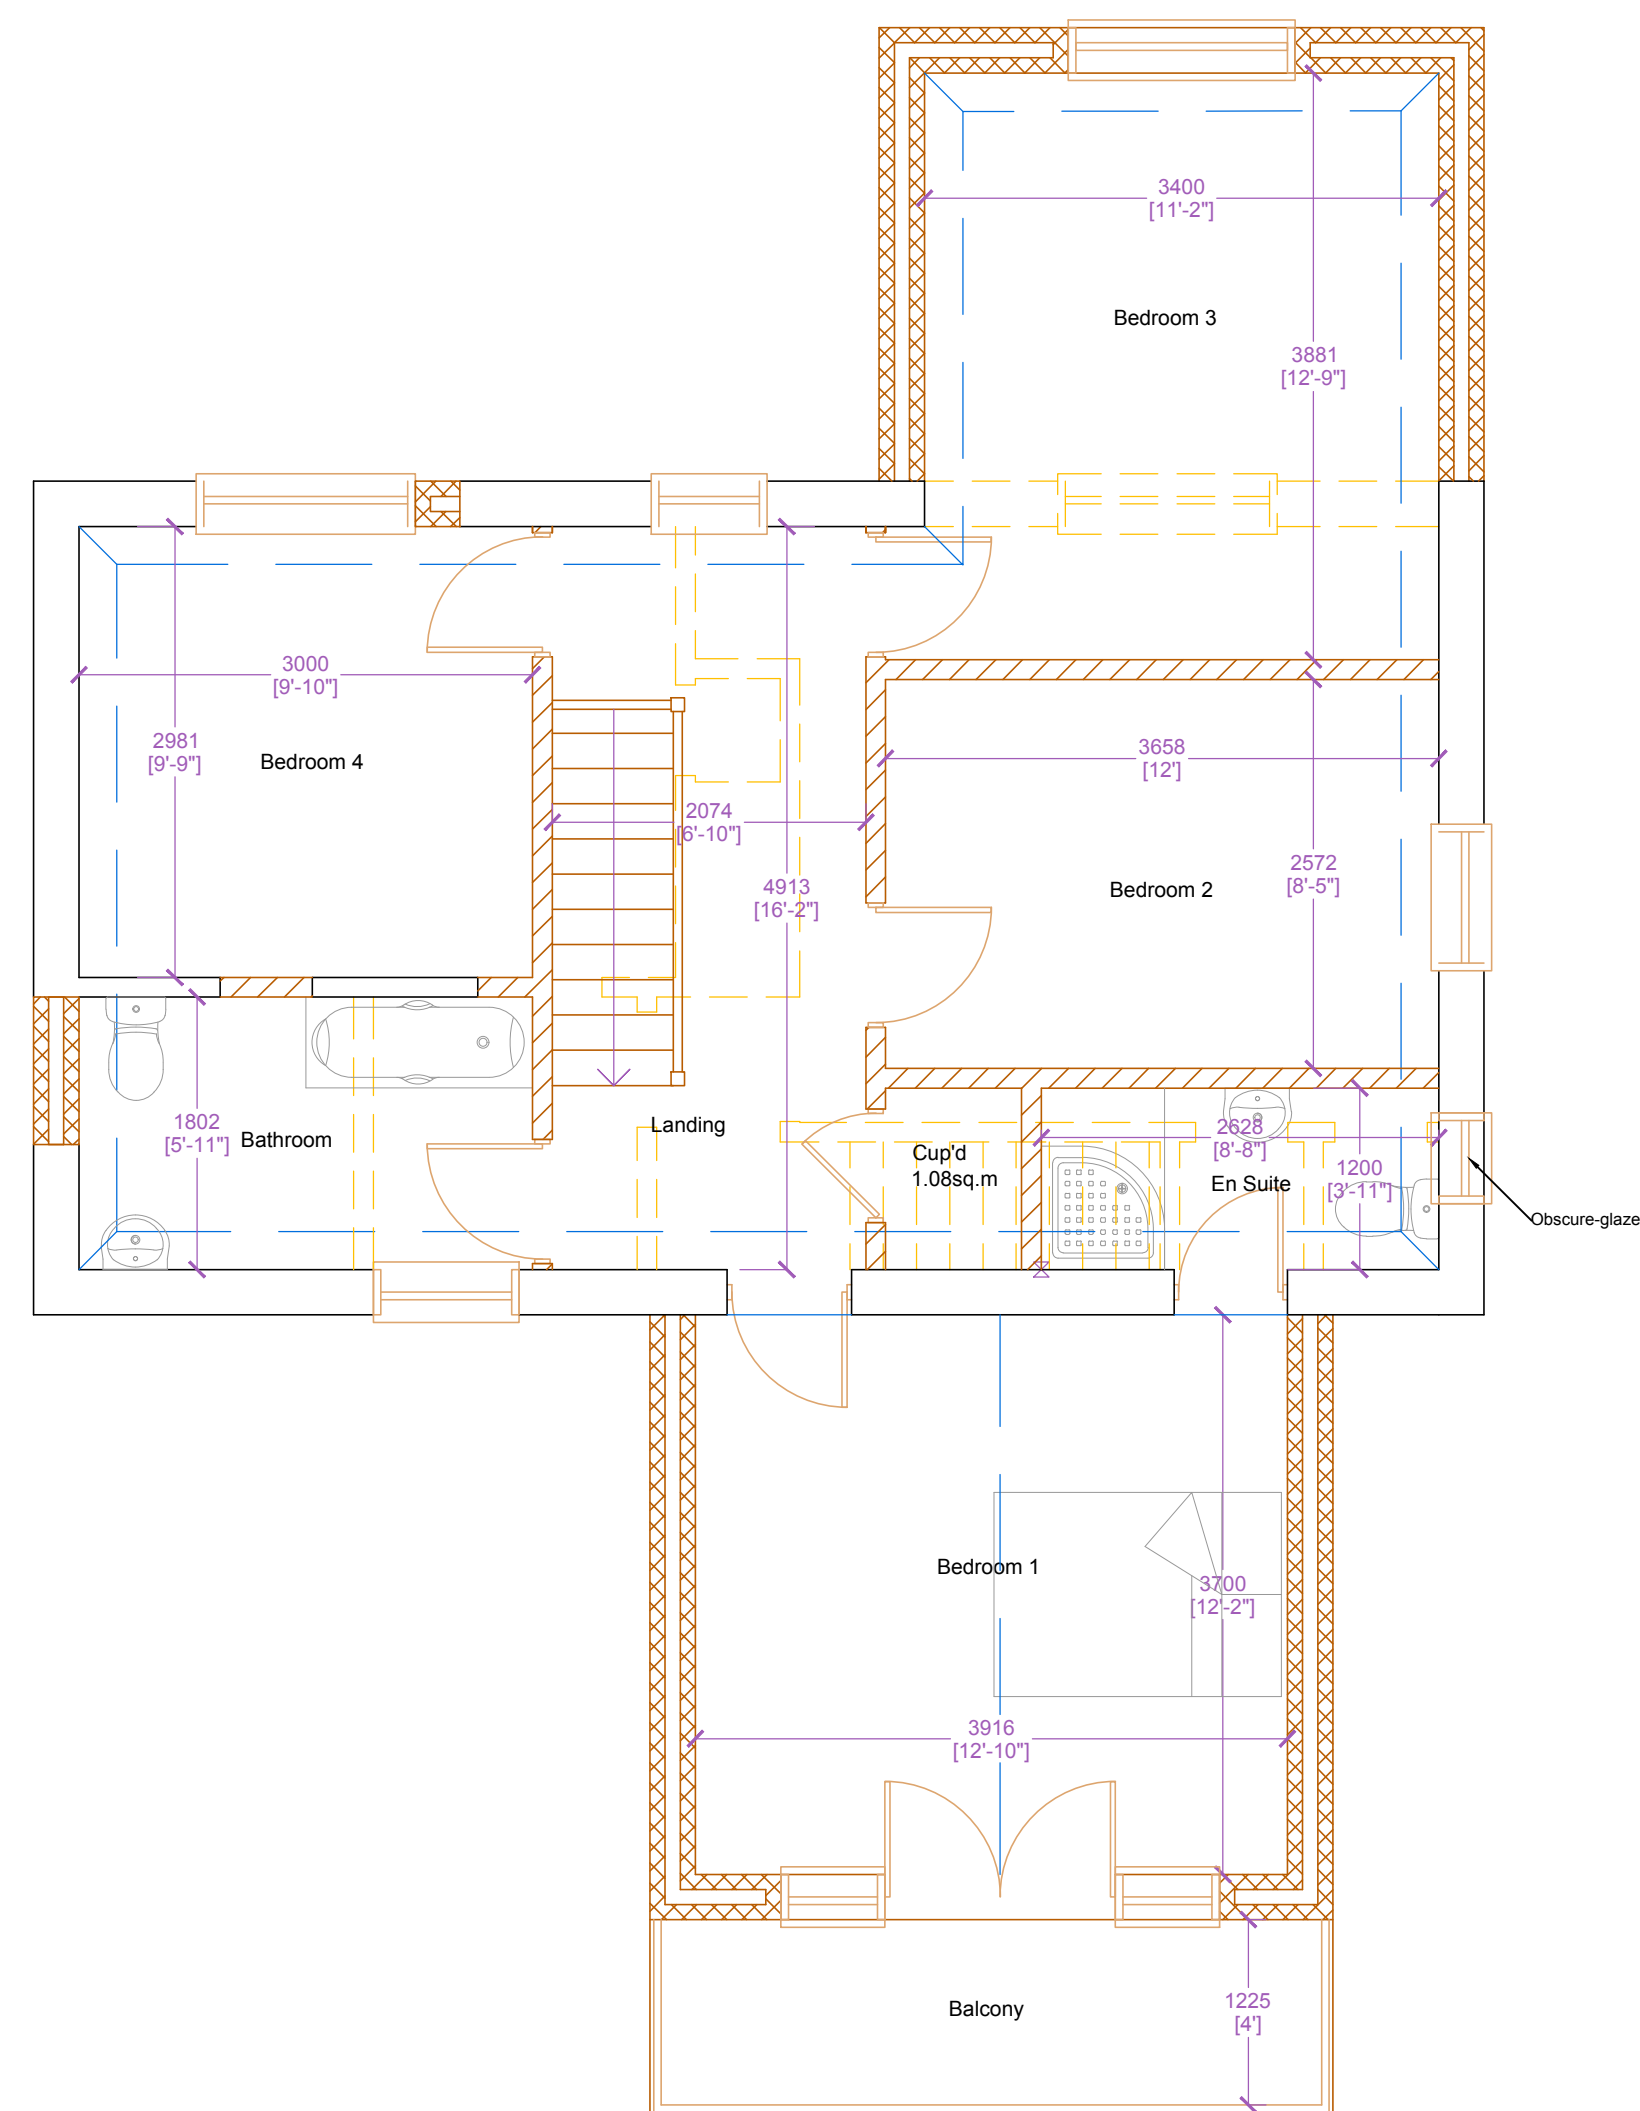

First Floor

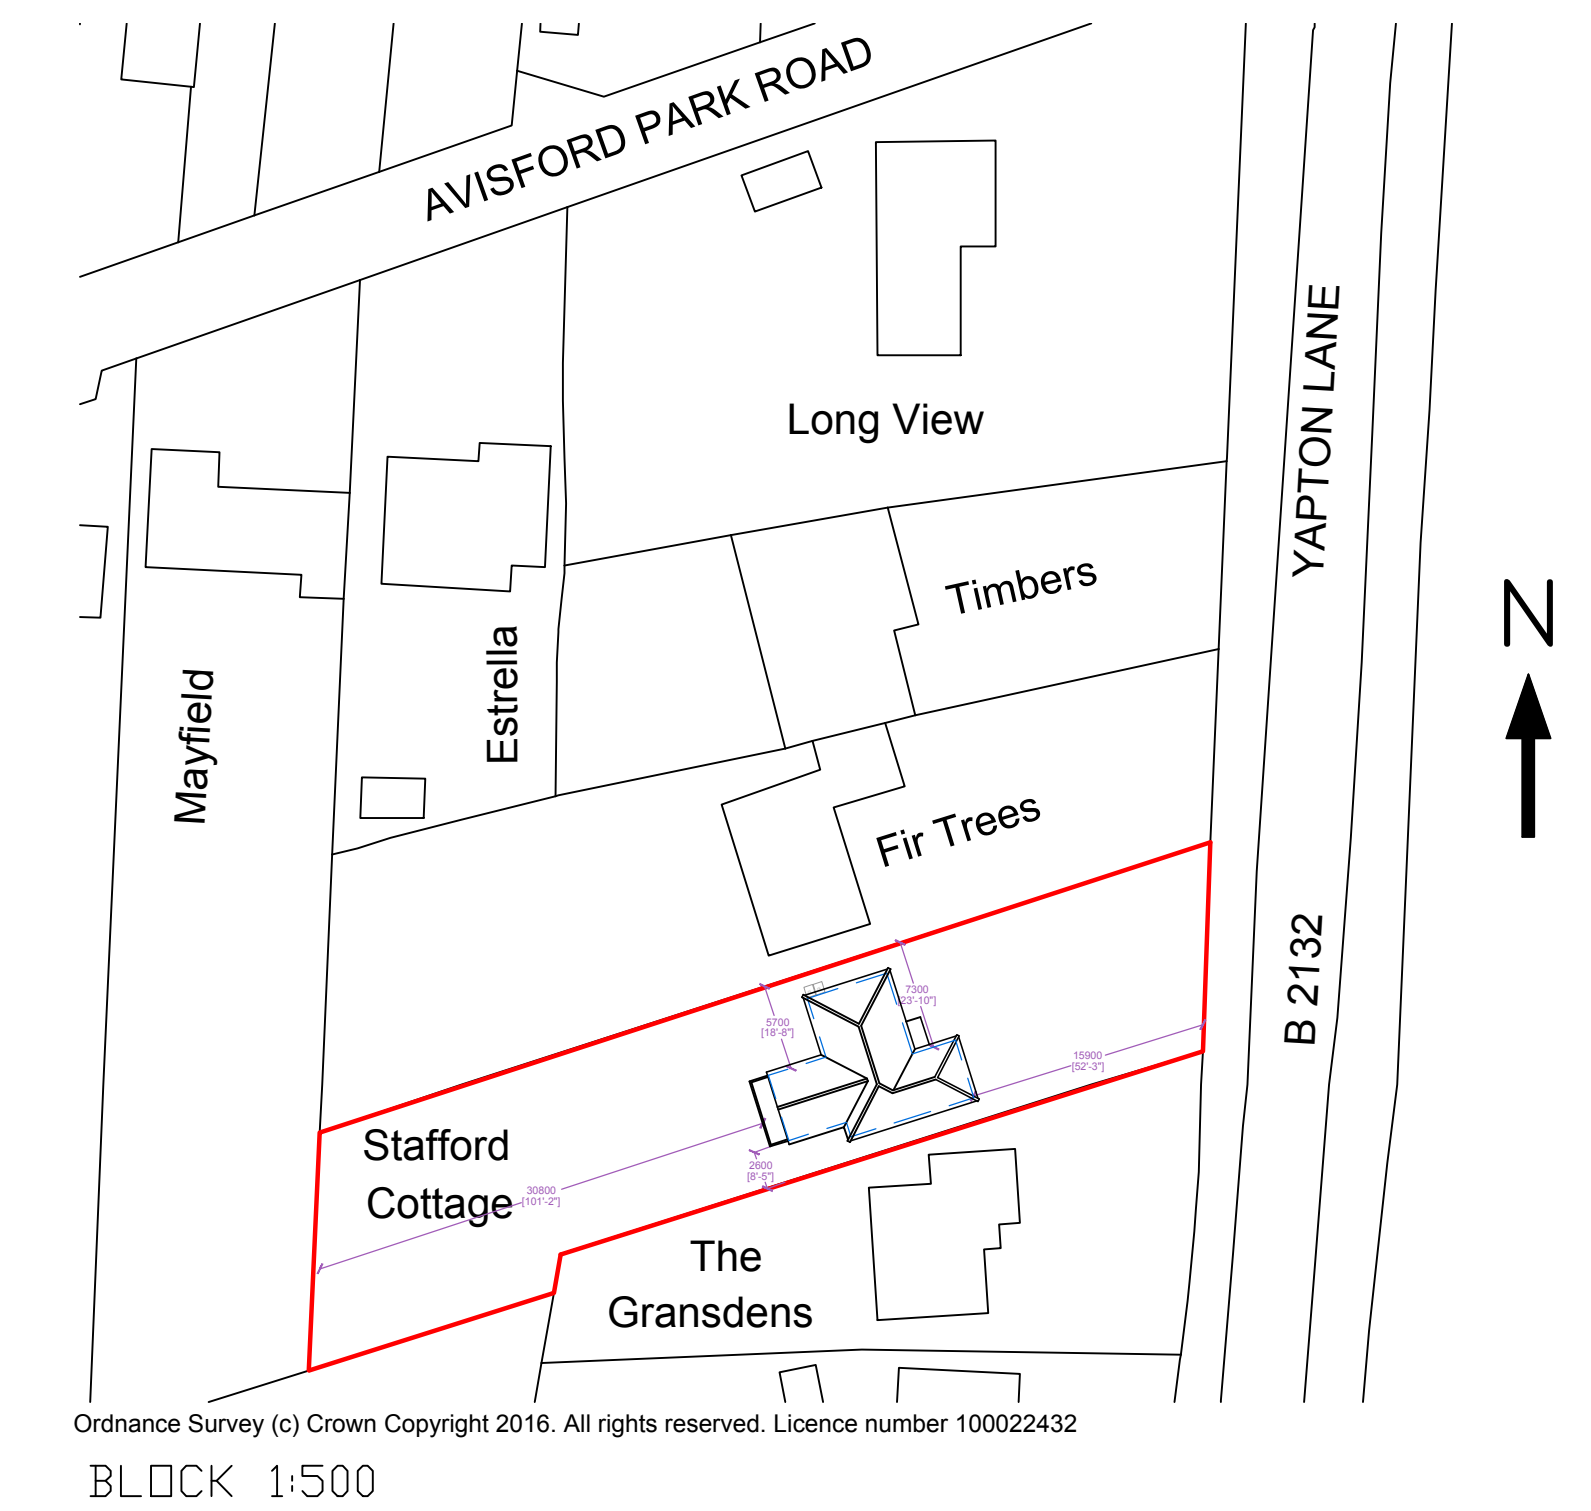

PROPOSED ROOF PLANS 1:200

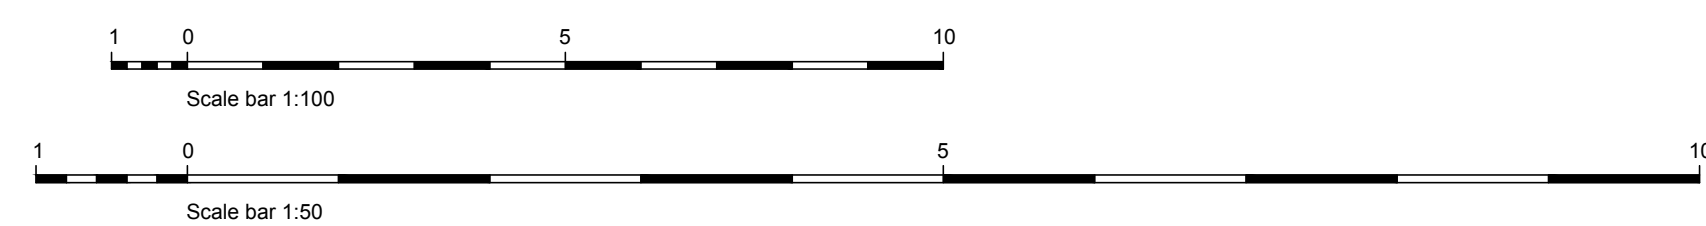

|                                                                                                   |                      |    |          |
|---------------------------------------------------------------------------------------------------|----------------------|----|----------|
| All dimensions to be checked on site prior to commencement of work, except for planning purposes. |                      |    |          |
| This drawing is the copyright of                                                                  |                      |    |          |
| CALDOTECH LTD                                                                                     |                      |    |          |
| and may not be copied, altered or reproduced in any way without written authority.                |                      |    |          |
| CALDOTECH LTD                                                                                     |                      |    |          |
| 11 THE PARADE                                                                                     |                      |    |          |
| WILLOWHAYNE CRESCENT                                                                              |                      |    |          |
| EAST PRESTON                                                                                      |                      |    |          |
| WEST SUSSEX                                                                                       |                      |    |          |
| BN16 1NS                                                                                          |                      |    |          |
| Telephone 01903 859176                                                                            |                      |    |          |
| PROPOSED FLOOR PLANS, ELEVATIONS, ROOF PLAN & BLOCK                                               |                      |    |          |
| Stafford Cottages                                                                                 |                      |    |          |
| Yapton Lane                                                                                       |                      |    |          |
| Walberton                                                                                         |                      |    |          |
| West Sussex BN18 0AR                                                                              |                      |    |          |
| CLIENT Mr M. Godwin                                                                               |                      |    |          |
| R6                                                                                                | Balcony detailing    | RM | 04/08/17 |
| R7                                                                                                | Planning amendments  | RM | 05/07/16 |
| R8                                                                                                | Planning amendments  | RM | 25/06/16 |
| R9                                                                                                | Planning amendments  | RM | 23/06/16 |
| R4                                                                                                | Bin store provisions | RM | 09/05/16 |
| R3                                                                                                | Client amendments    | RM | 05/05/16 |
| R2                                                                                                | Client amendments    | RM | 27/04/16 |
| R1                                                                                                | For discussion       | RM | 12/04/16 |
| Issue                                                                                             | Details              | By | Date     |
| SCALE AS SHOWN on A1                                                                              |                      |    |          |
| DATE 04/08/16                                                                                     |                      |    |          |
| DRAWING NUMBER 15200/02R8                                                                         |                      |    |          |