



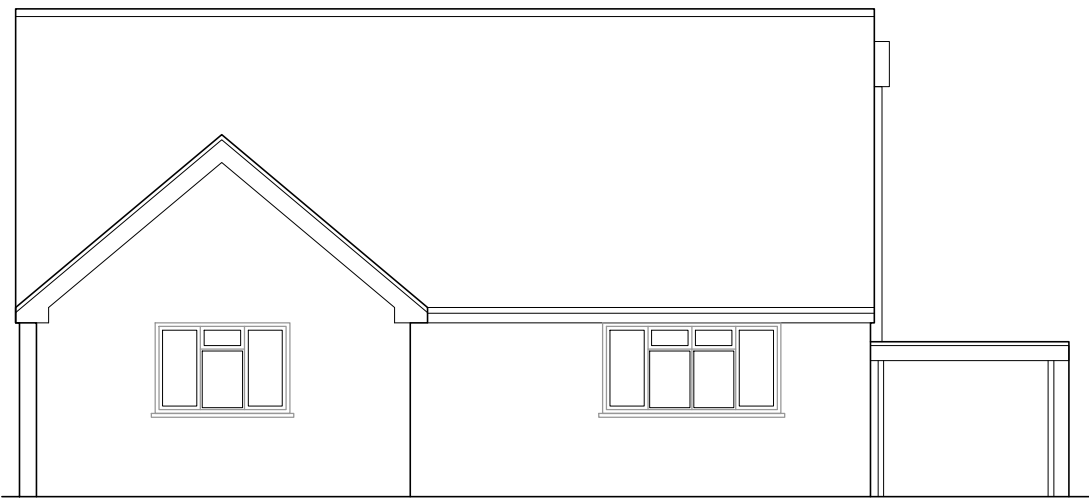


Existing West Elevation  
Scale 1:100 @A1

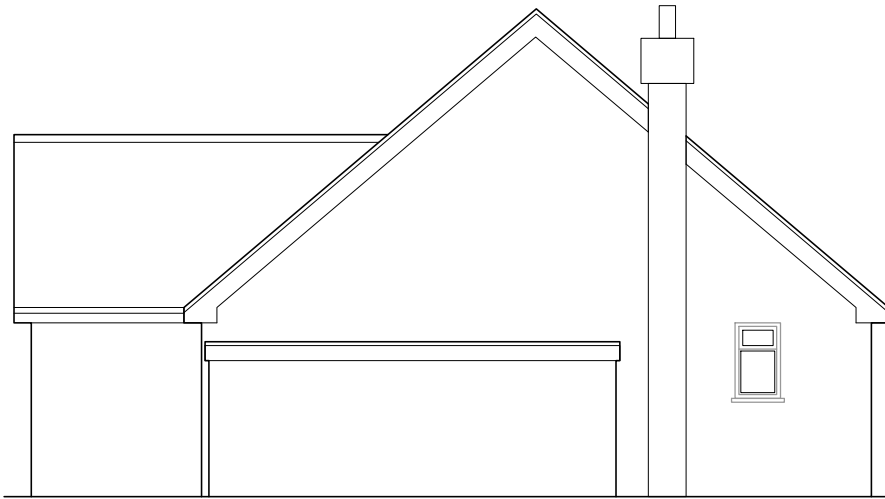

Existing South Elevation  
Scale 1:100 @A1




Existing North Elevation  
Scale 1:100 @A1

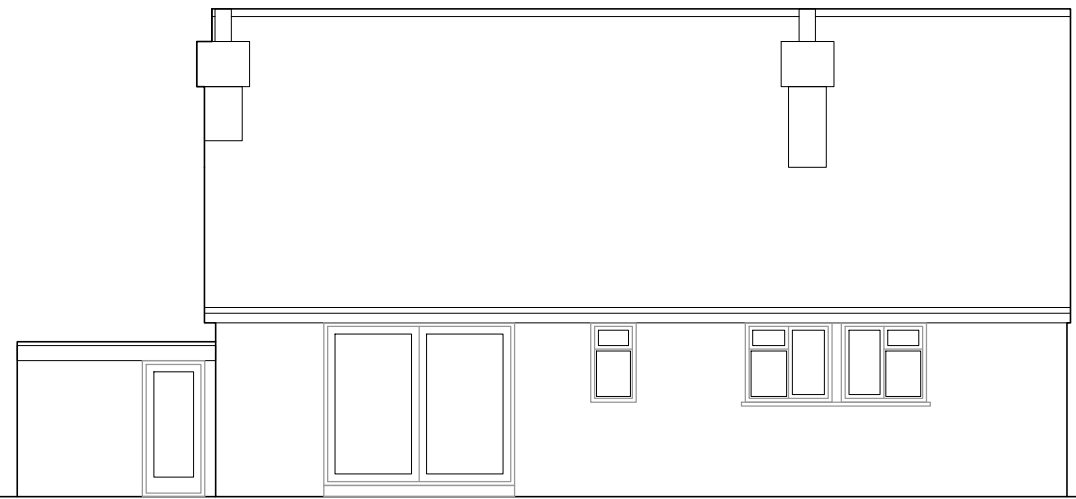

Existing East Elevation  
Scale 1:100 @A1




Proposed West Elevation  
Scale 1:50 @A1

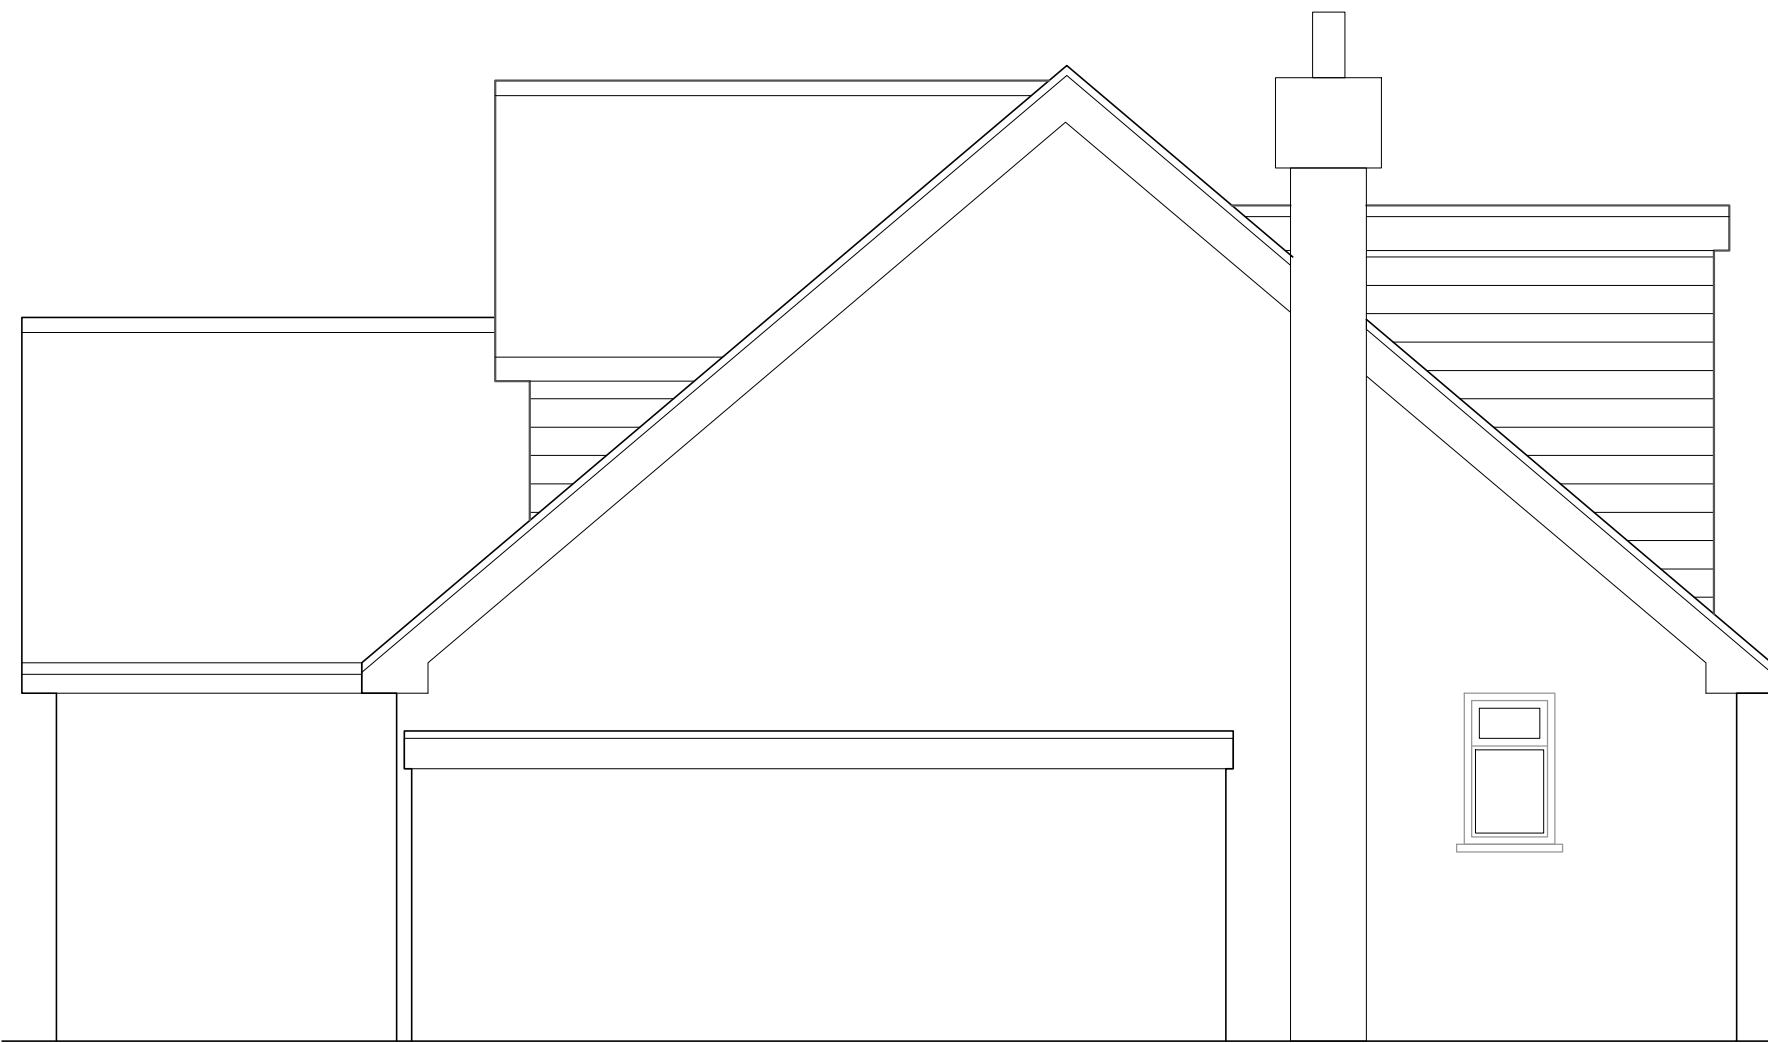

Proposed South Elevation  
Scale 1:50 @A1




Proposed North Elevation  
Scale 1:50 @A1

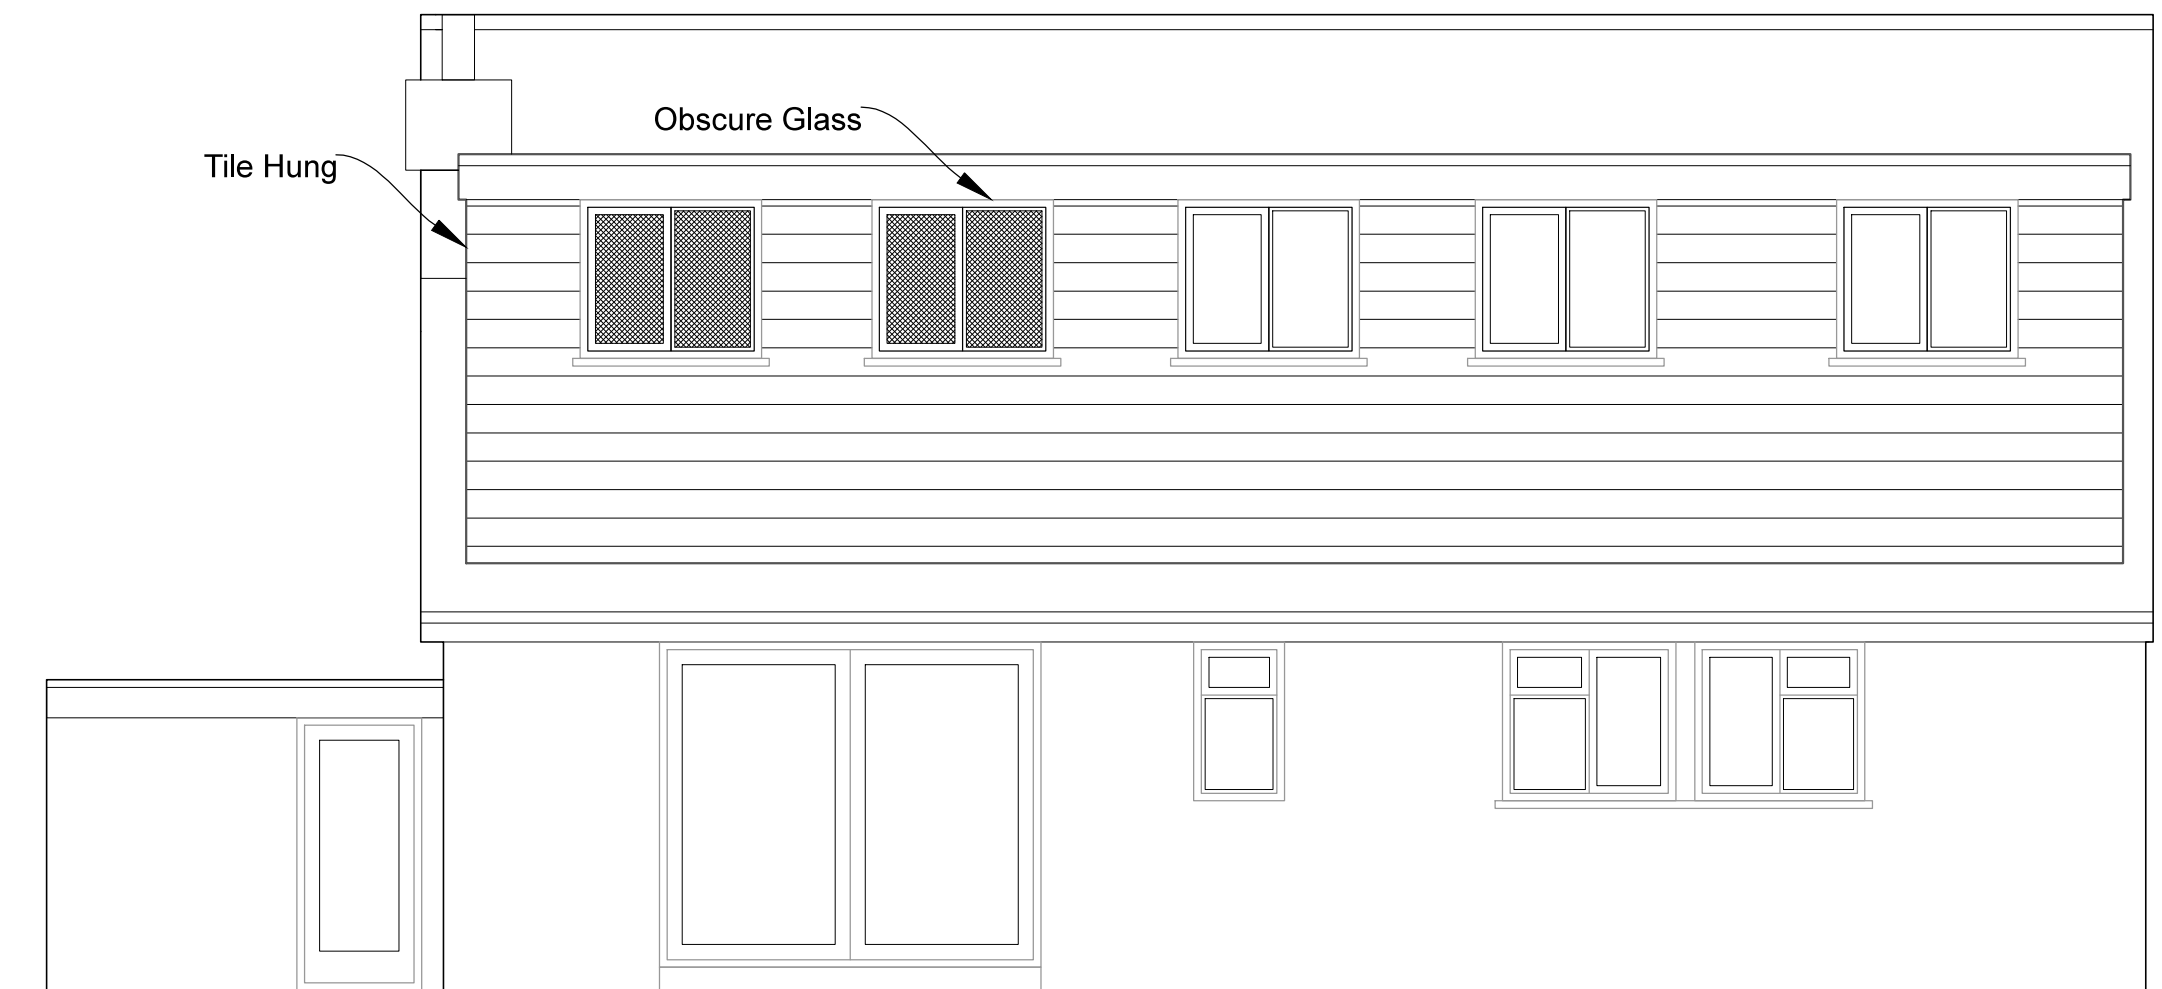

Proposed East Elevation  
Scale 1:50 @A1

Scale Legend

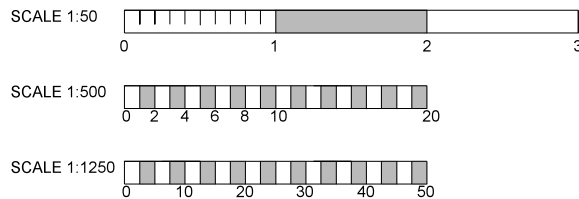

71

Client : Mr & Mrs Cooper  
8 Prime Close, Walberton  
Arundal BN18 0PL

Project : Roof Extension  
Title : Elevations  
Drawing N.O : PL CC 0101 / 2020

Drawn By : Matthew Austin / 71  
Date : 06 / 07 / 2020  
Scale : As indicated @ A1  
Contact email : Matt@71design.net  
Tel : 07866497288