



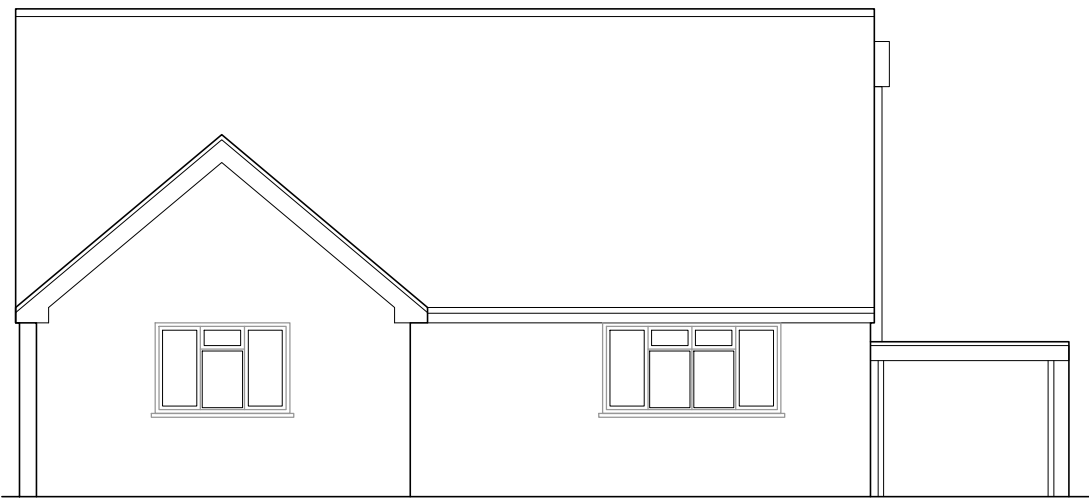


Existing West Elevation
Scale 1:100 @A1

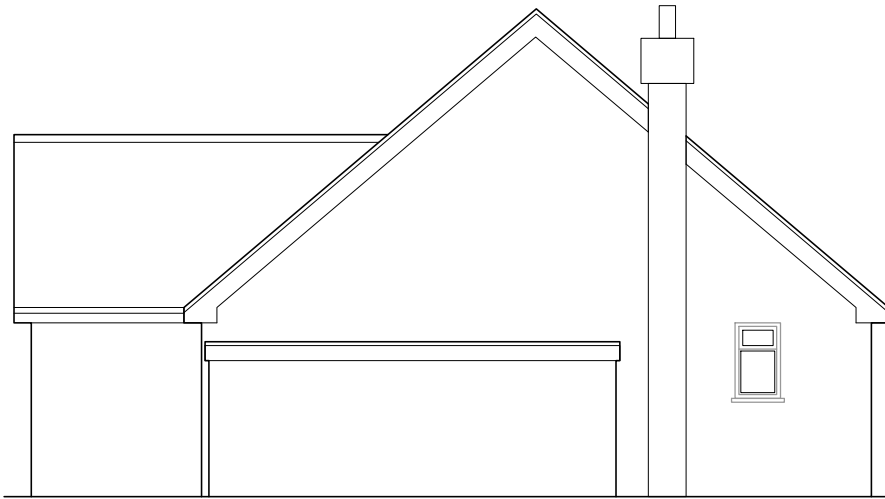


Existing South Elevation
Scale 1:100 @A1




Existing North Elevation
Scale 1:100 @A1

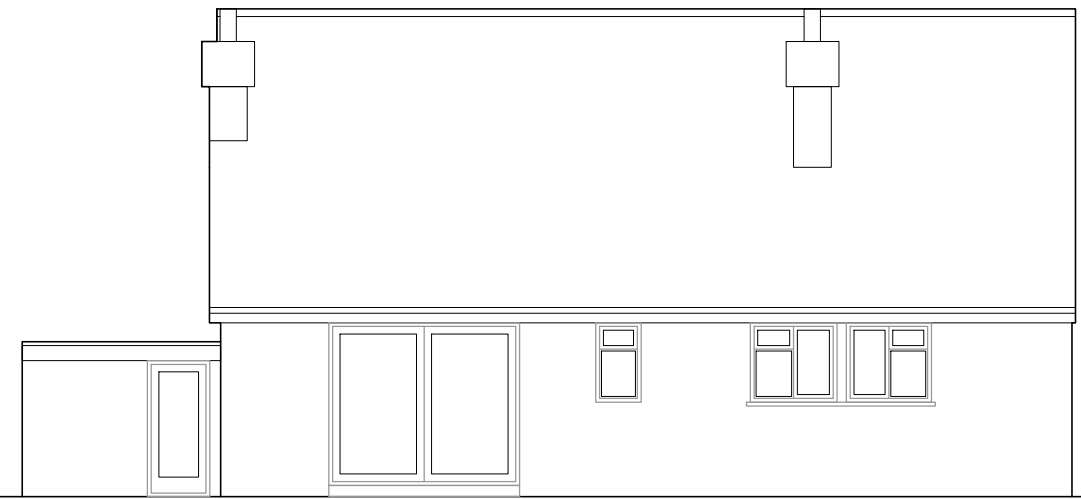

Existing East Elevation
Scale 1:100 @A1

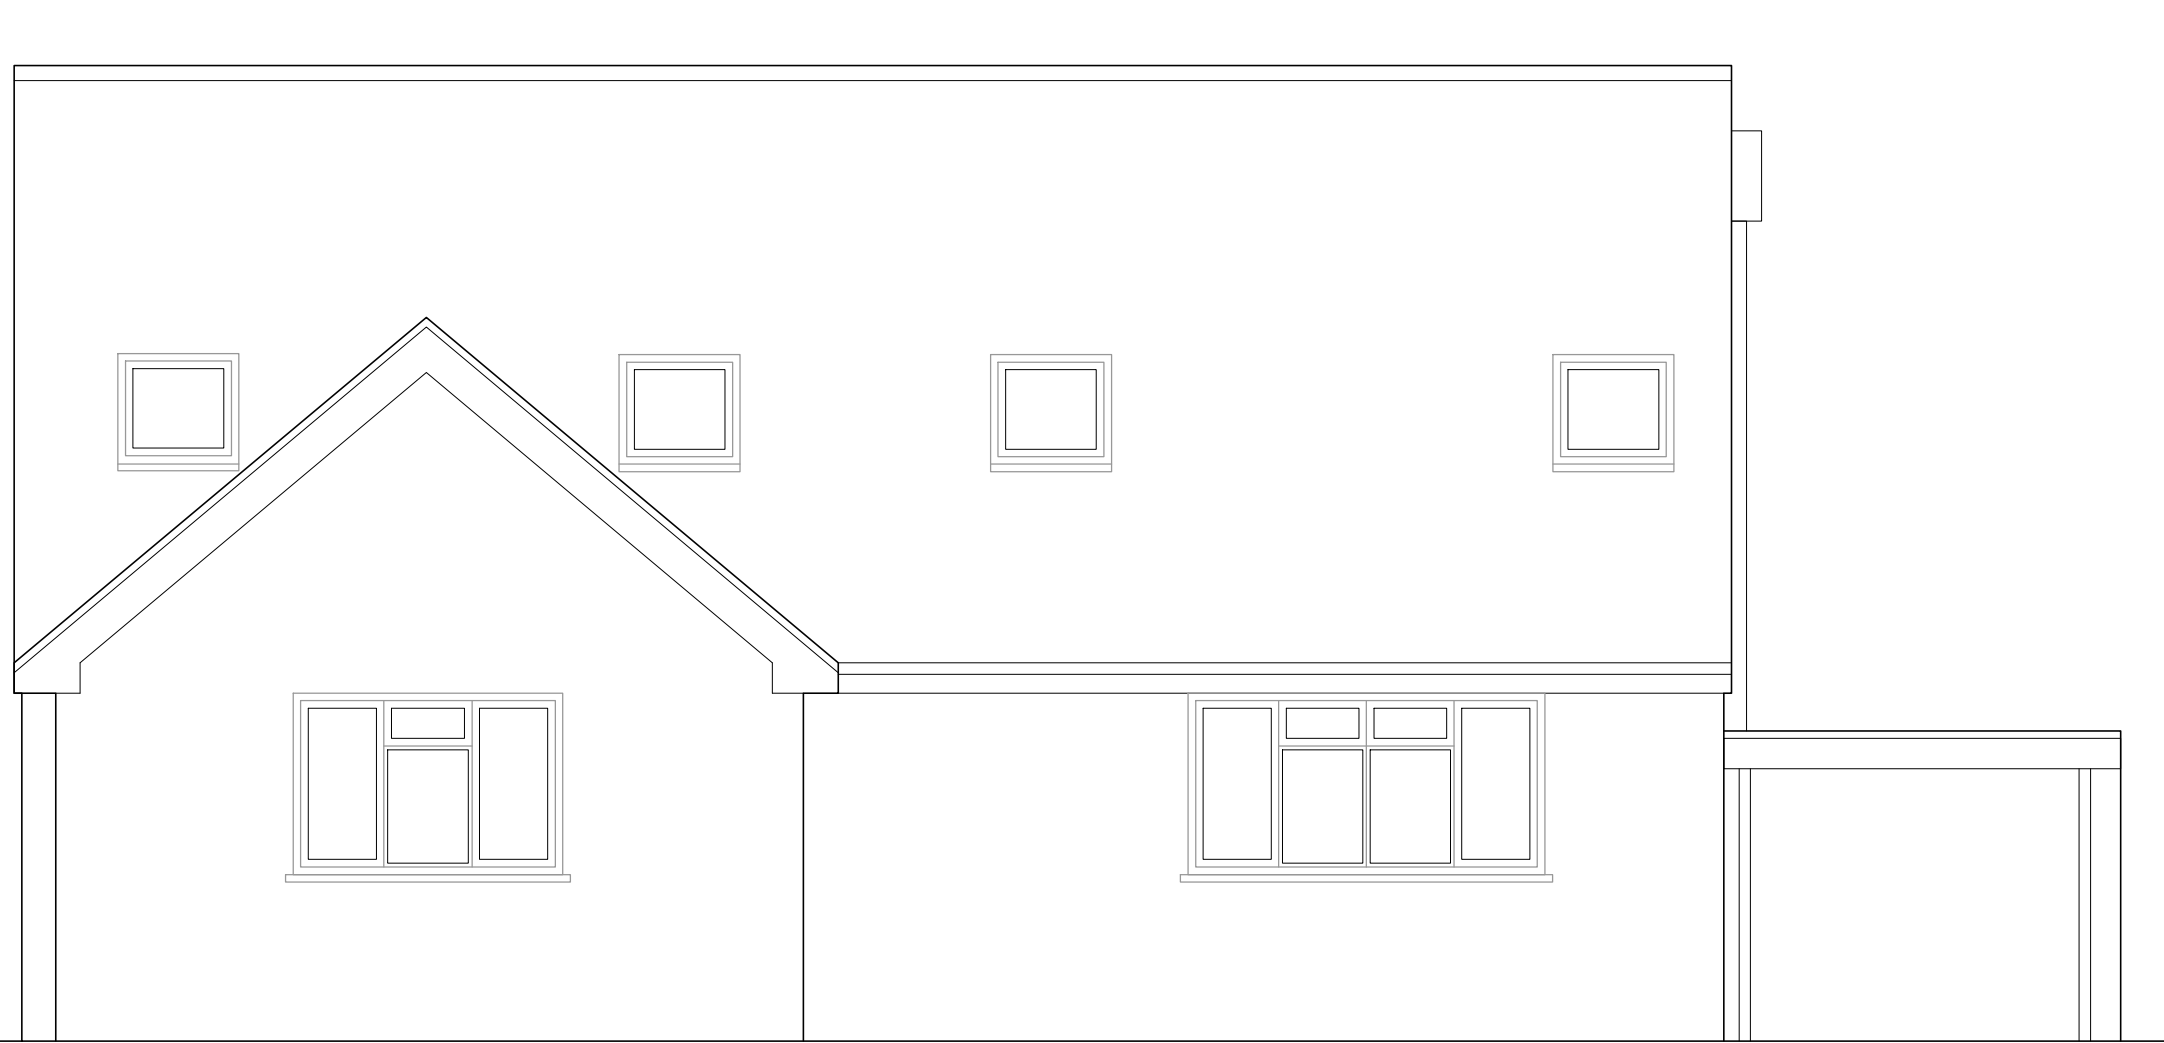


Proposed West Elevation
Scale 1:50 @A1

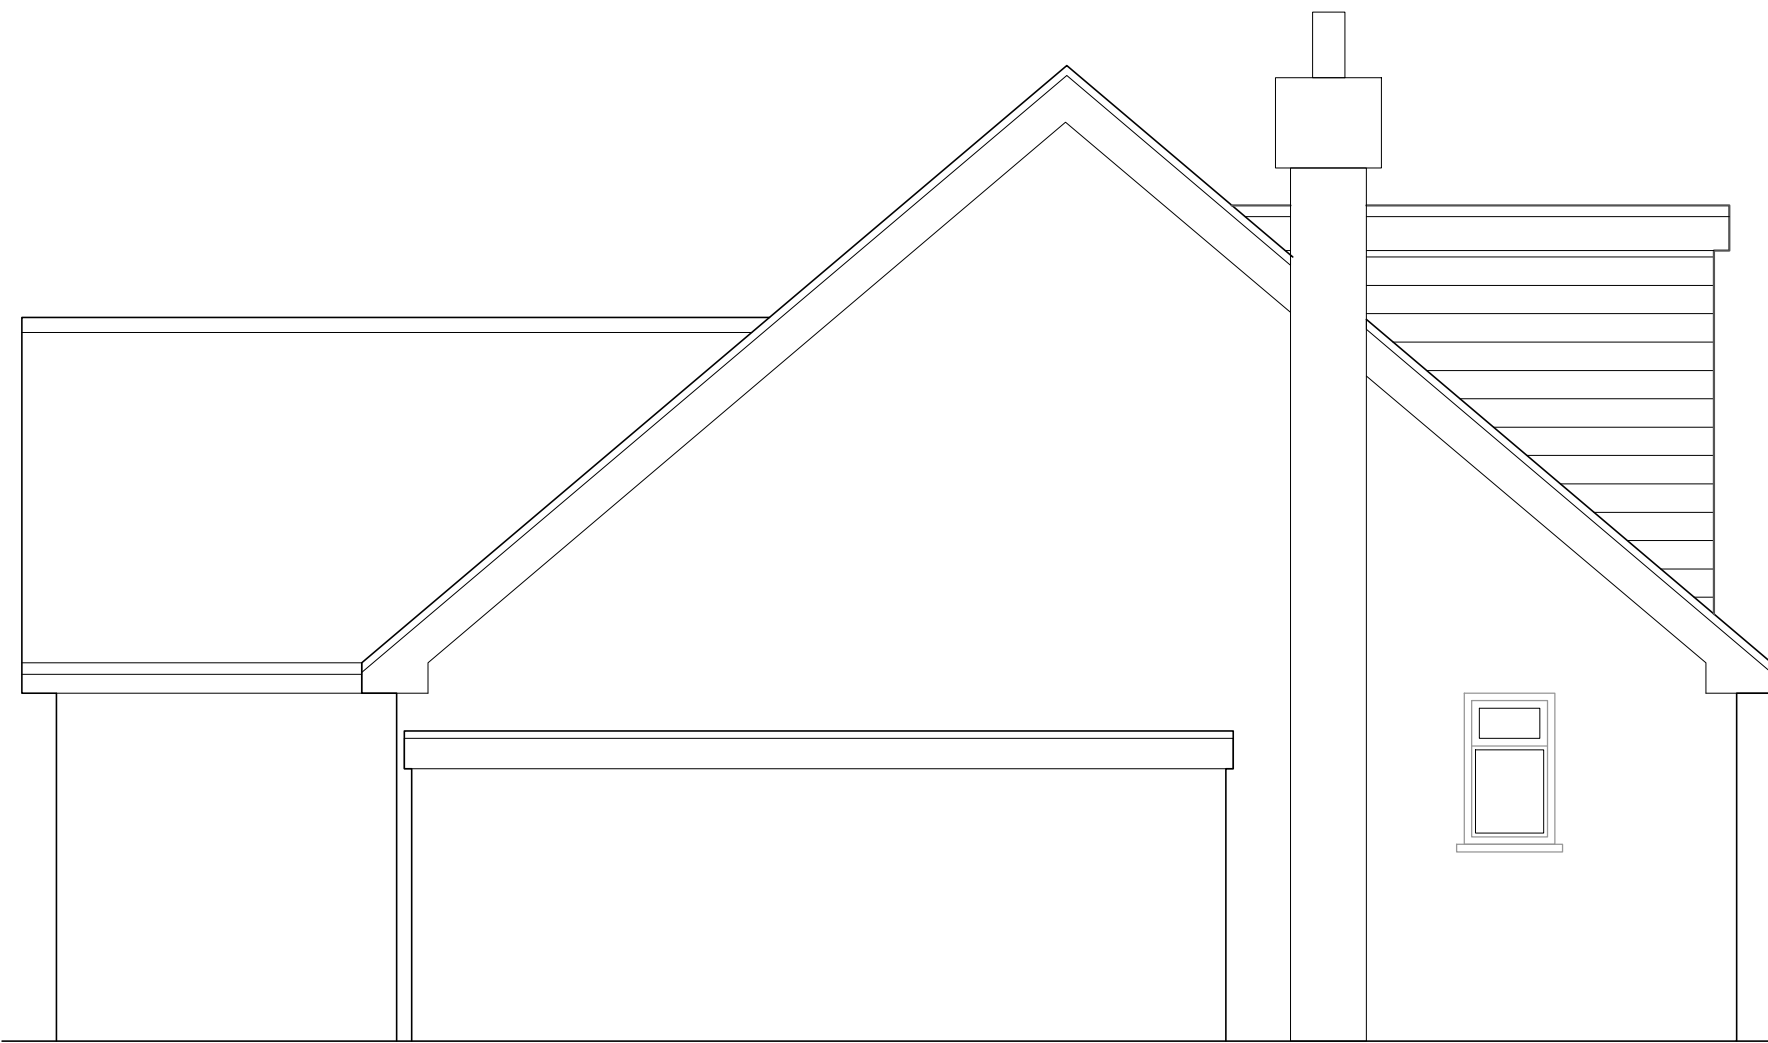

Proposed South Elevation
Scale 1:50 @A1




Proposed North Elevation
Scale 1:50 @A1

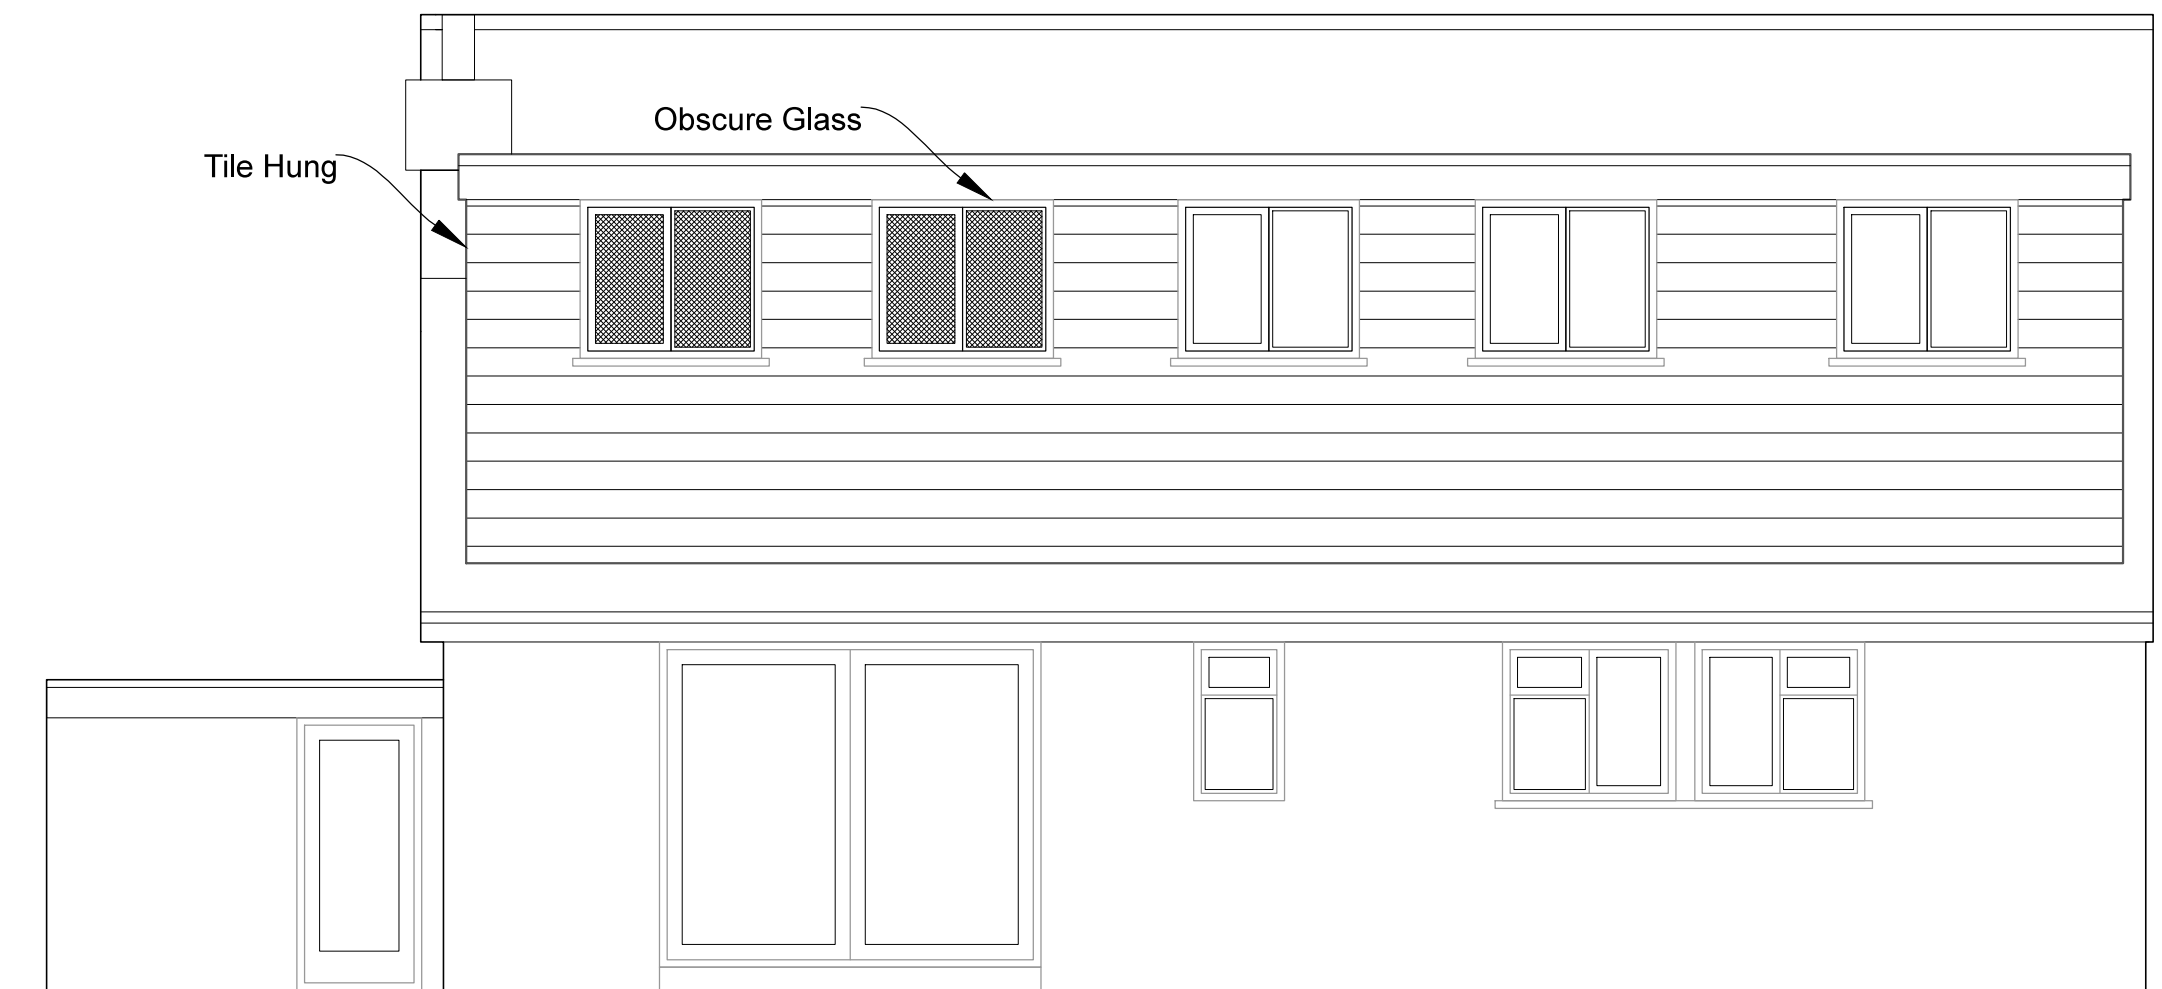

Proposed East Elevation
Scale 1:50 @A1

Scale Legend

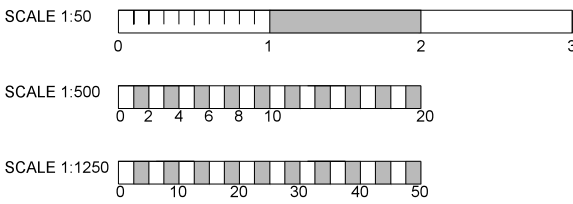

71

Client : Mr & Mrs Cooper
8 Prime Close, Walberton
Arundal BN18 0PL

Project : Roof Extension
Title : Elevations
Drawing N.O : PL CC 0101 / 2020 REV A

Drawn By : Matthew Austin / 71
Date : 02 / 11 / 2020
Scale : As indicated @ A1
Contact email : Matt@71design.net
Tel : 07866497288