

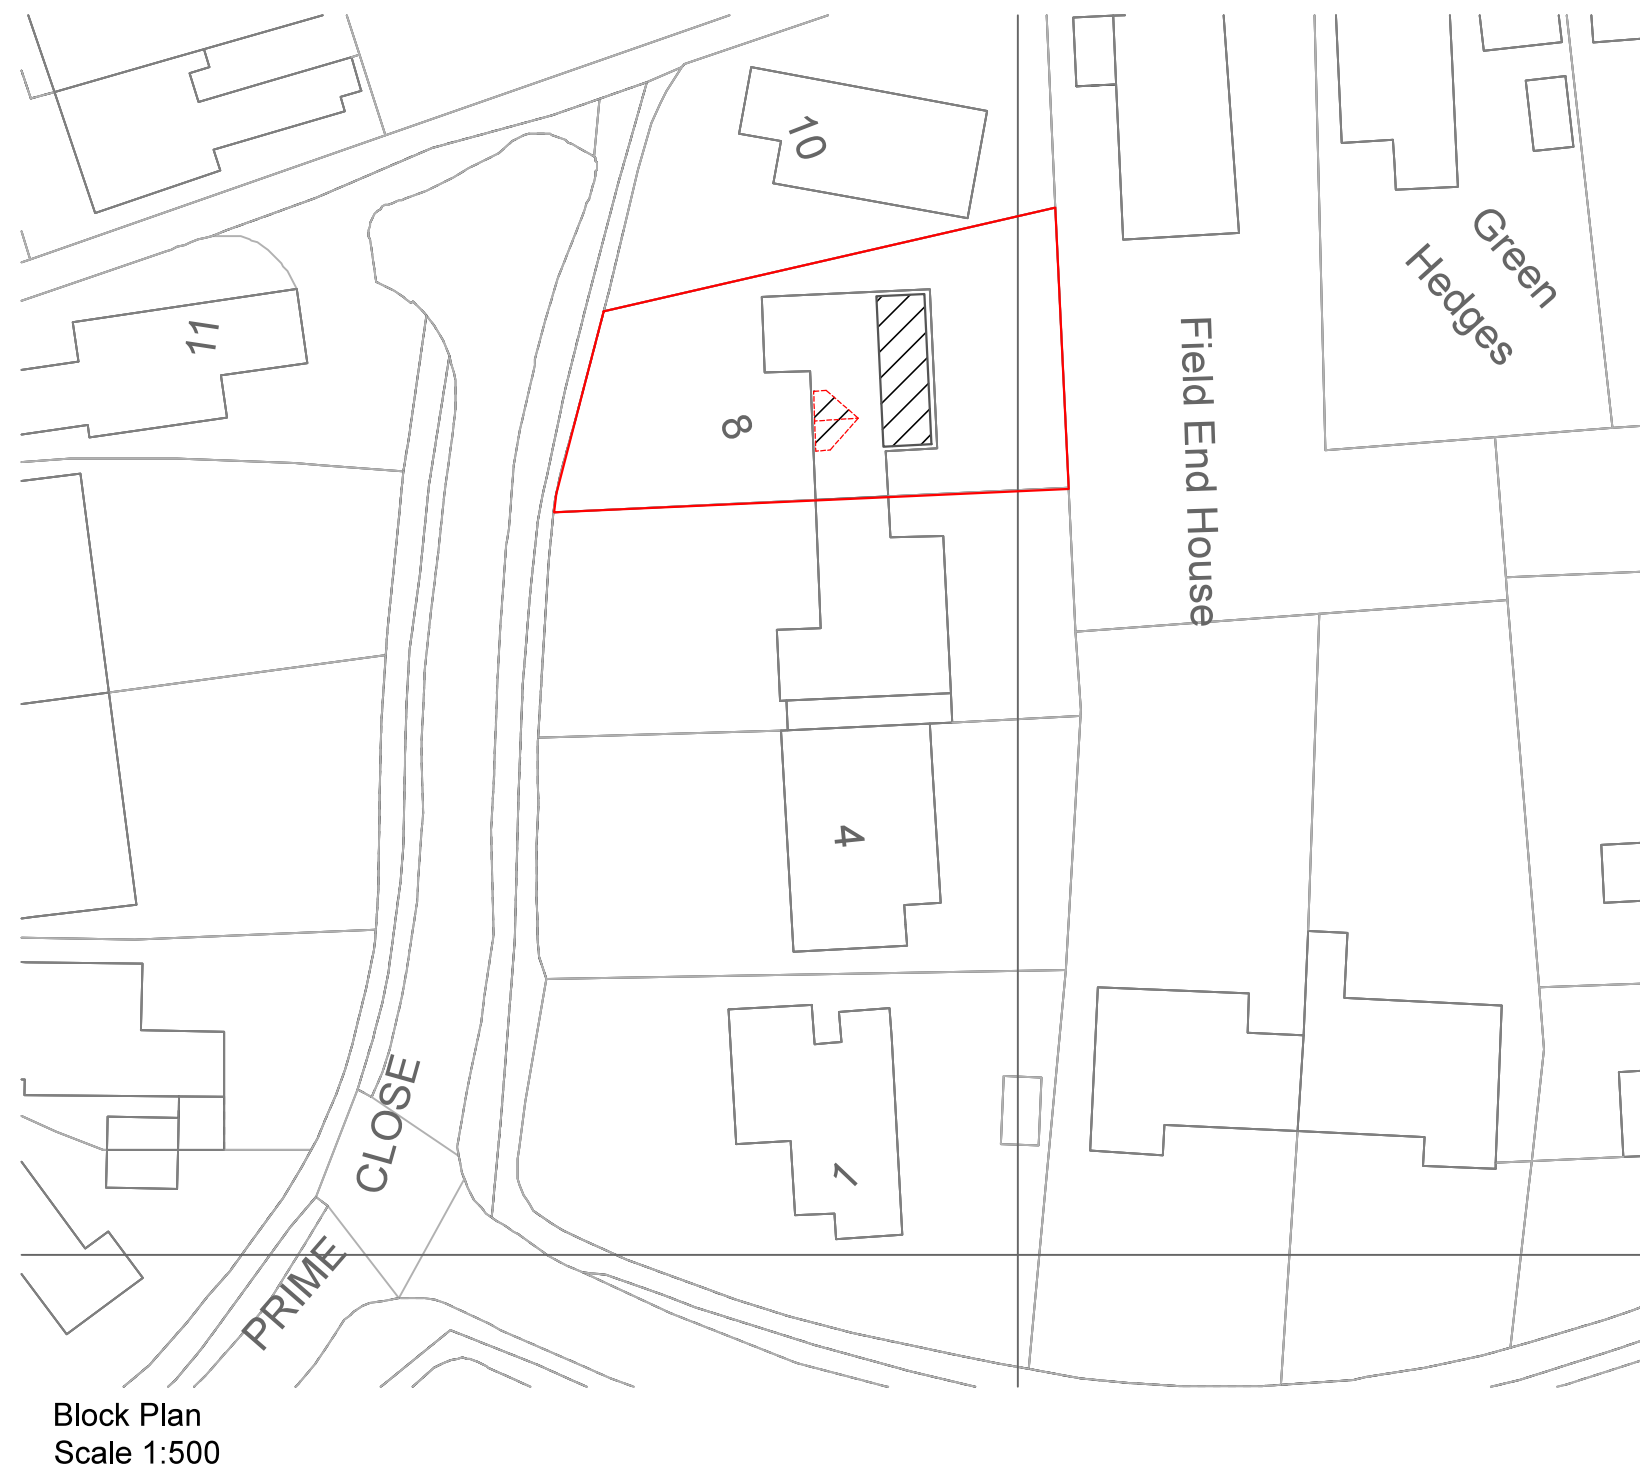
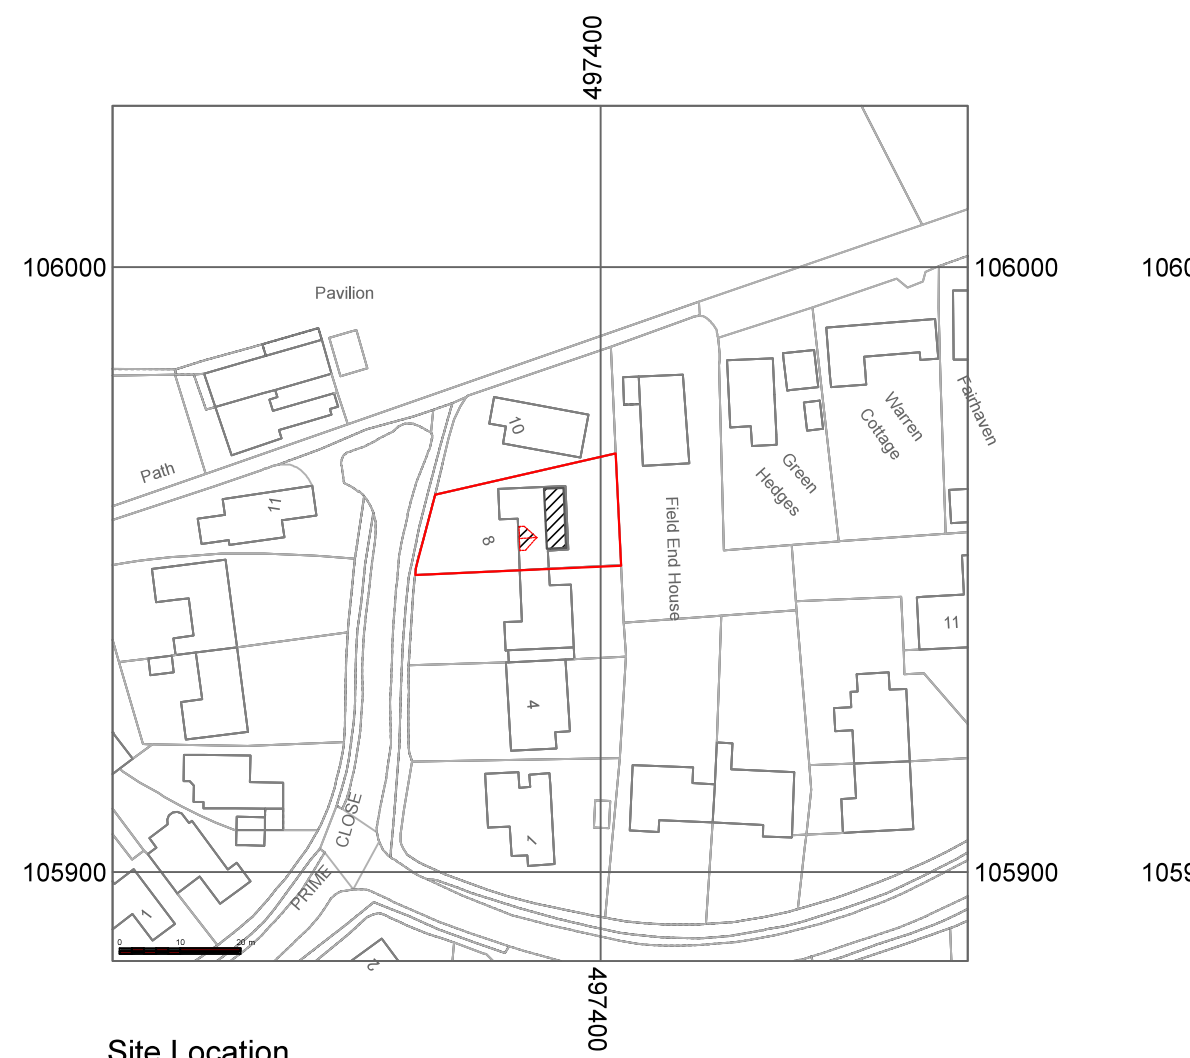
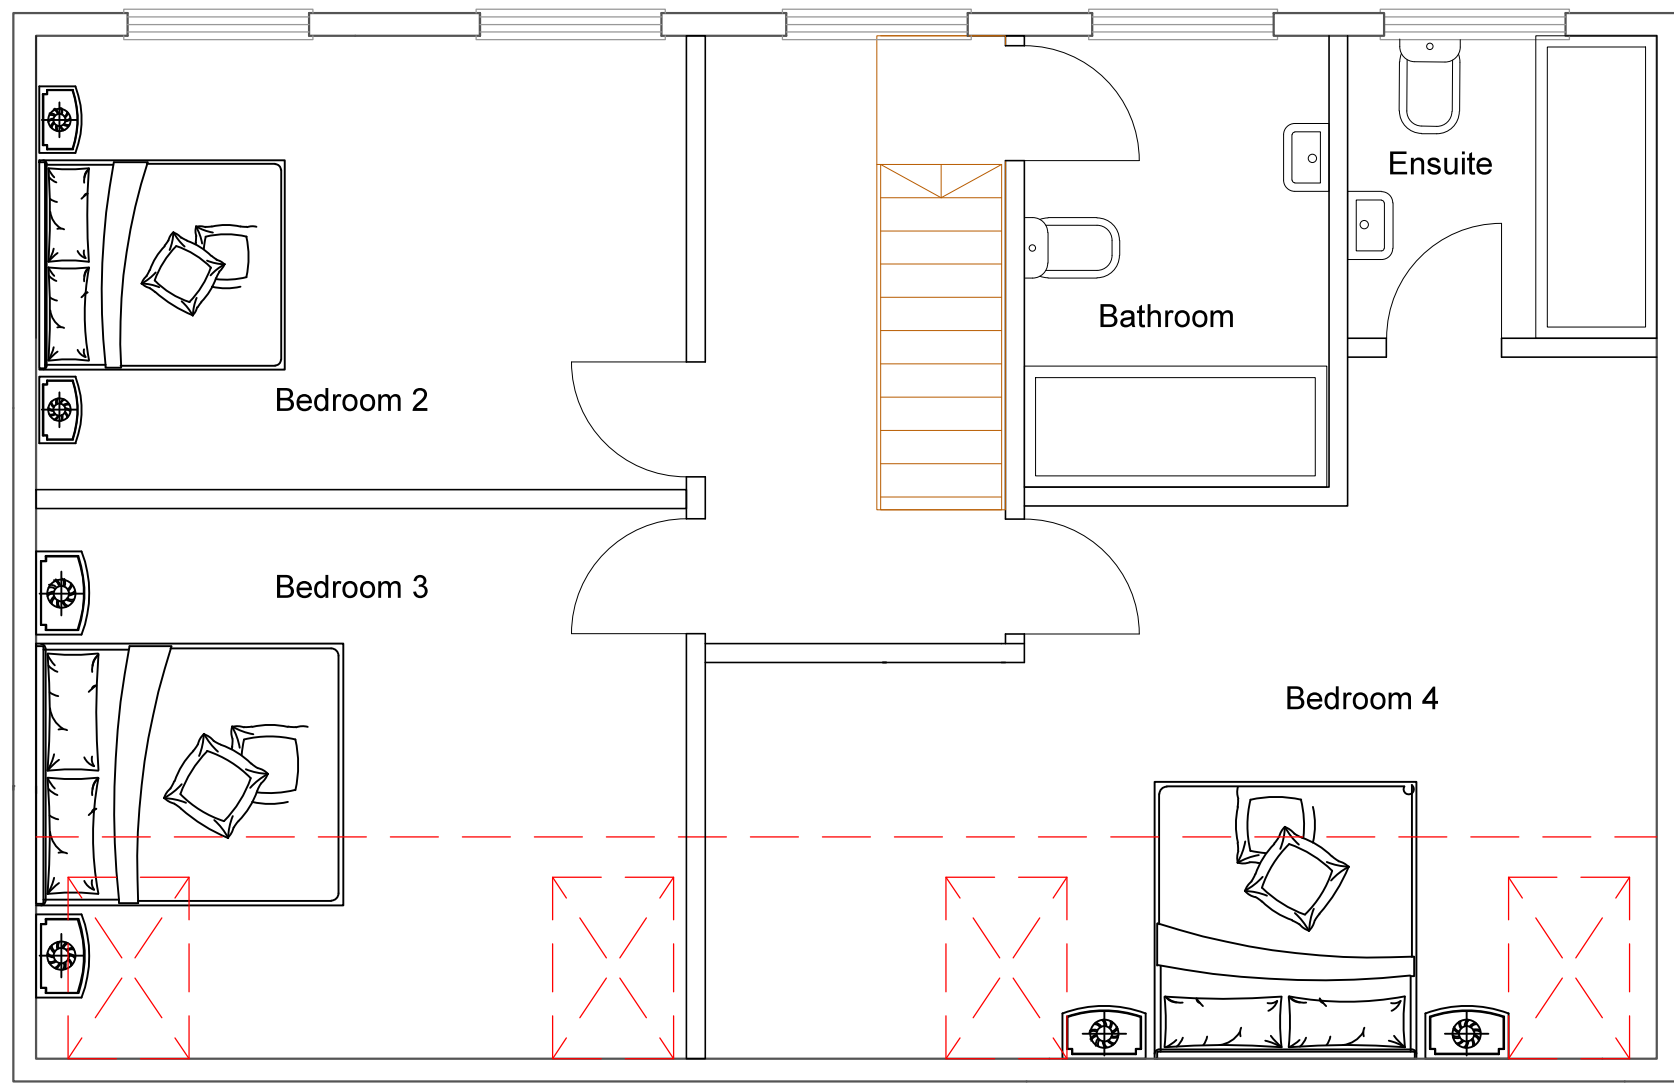
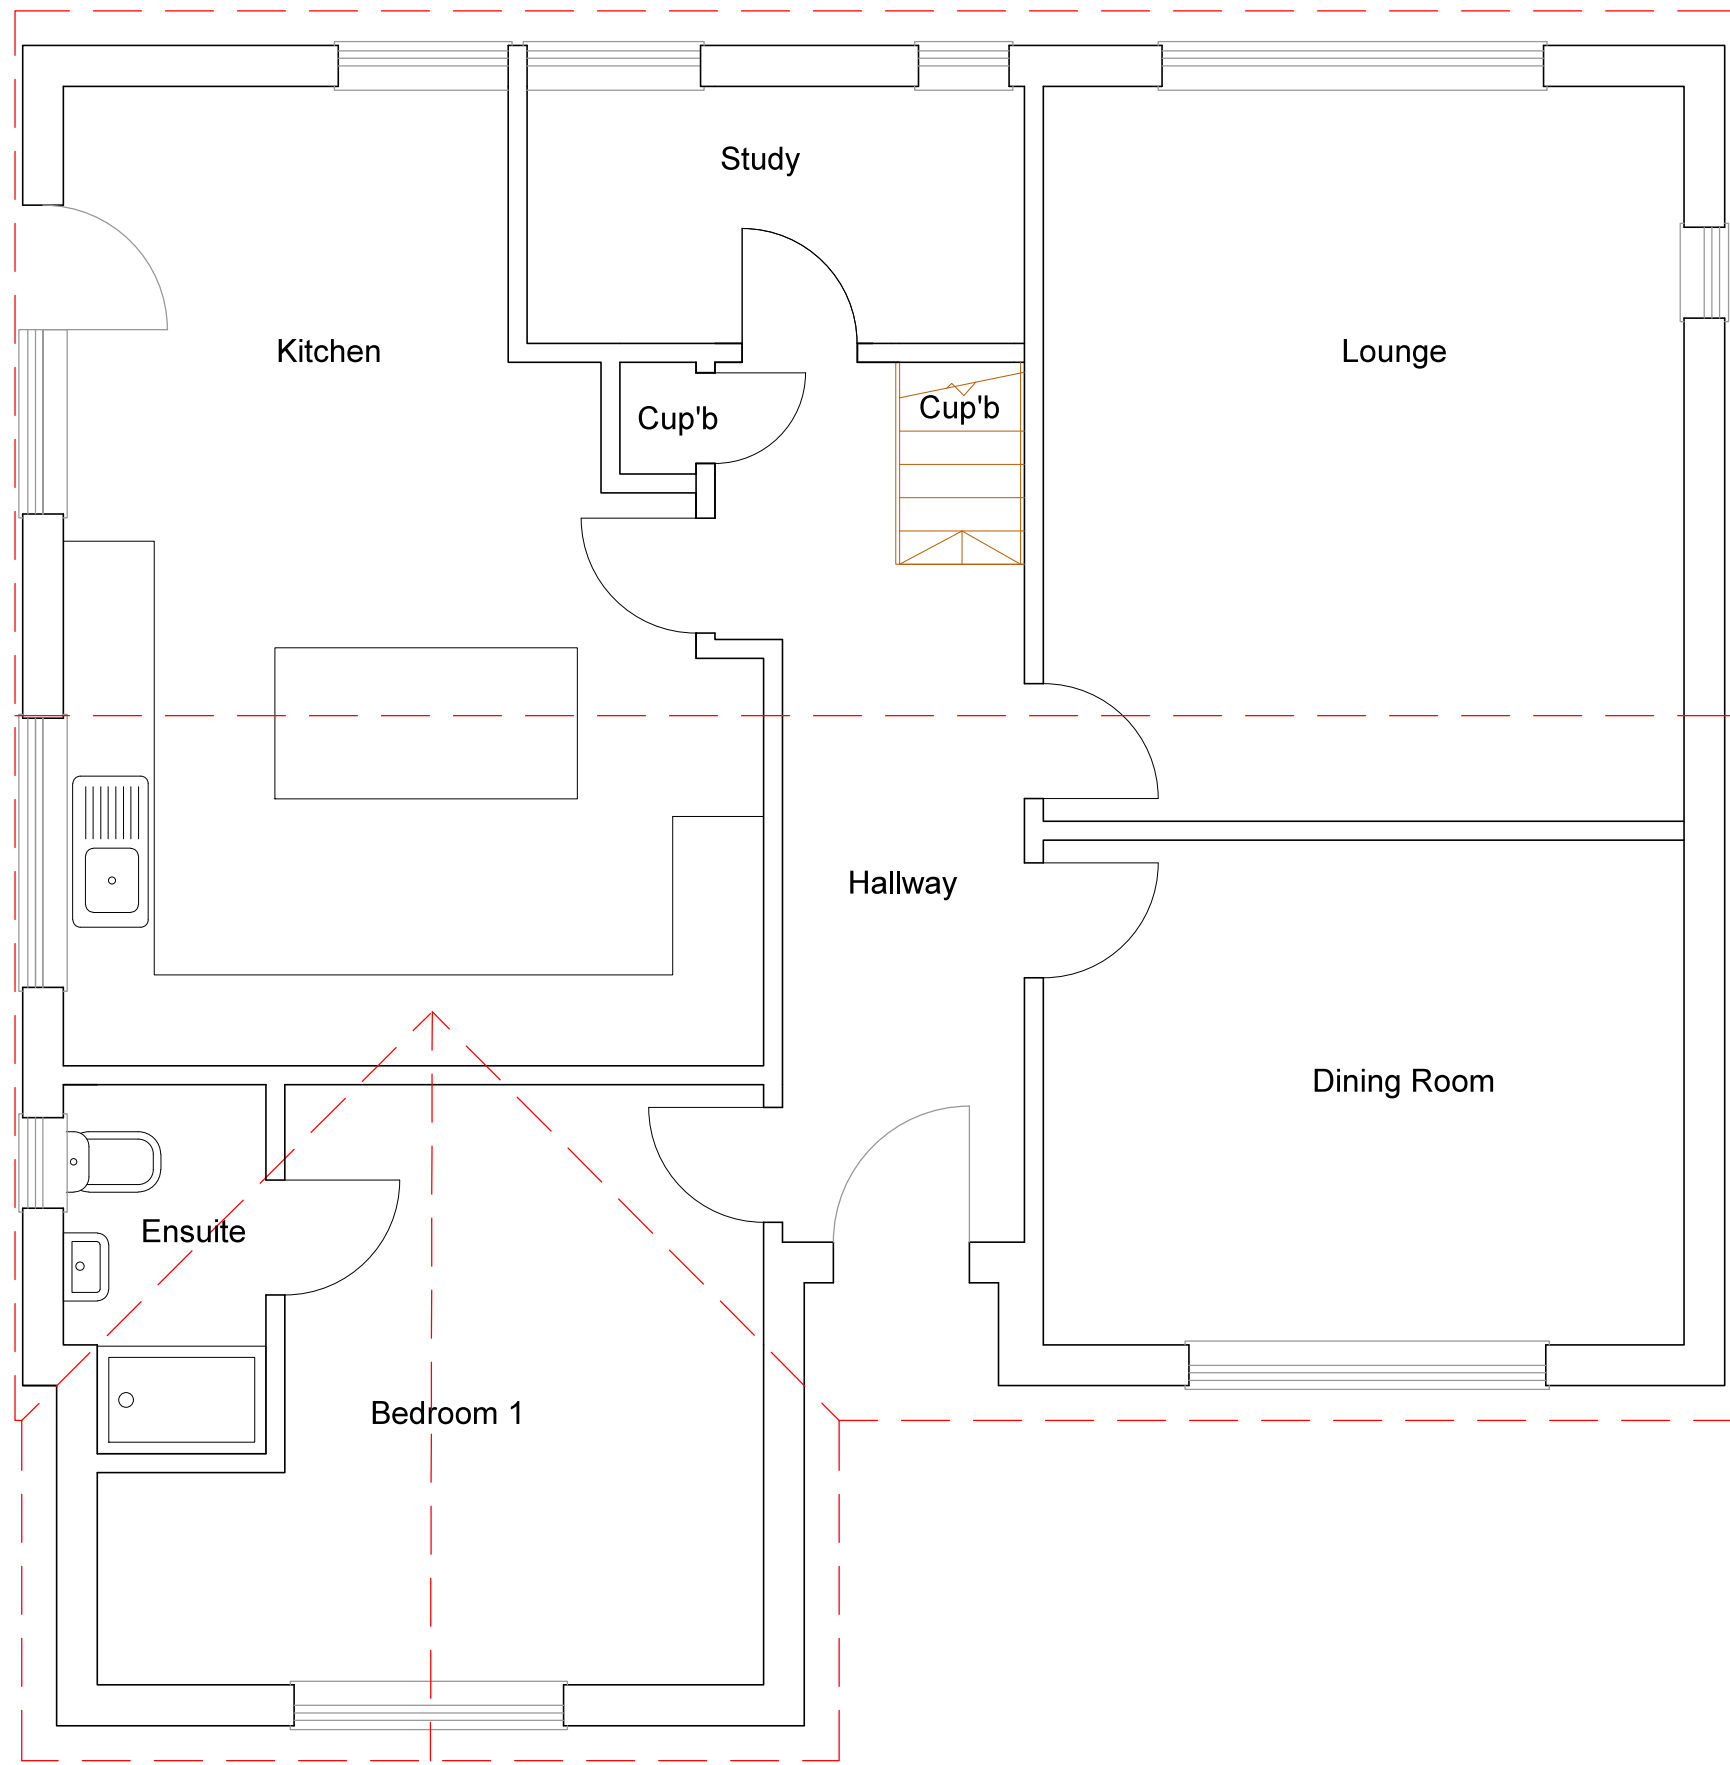
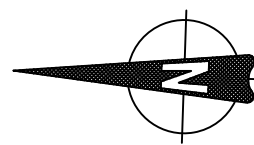


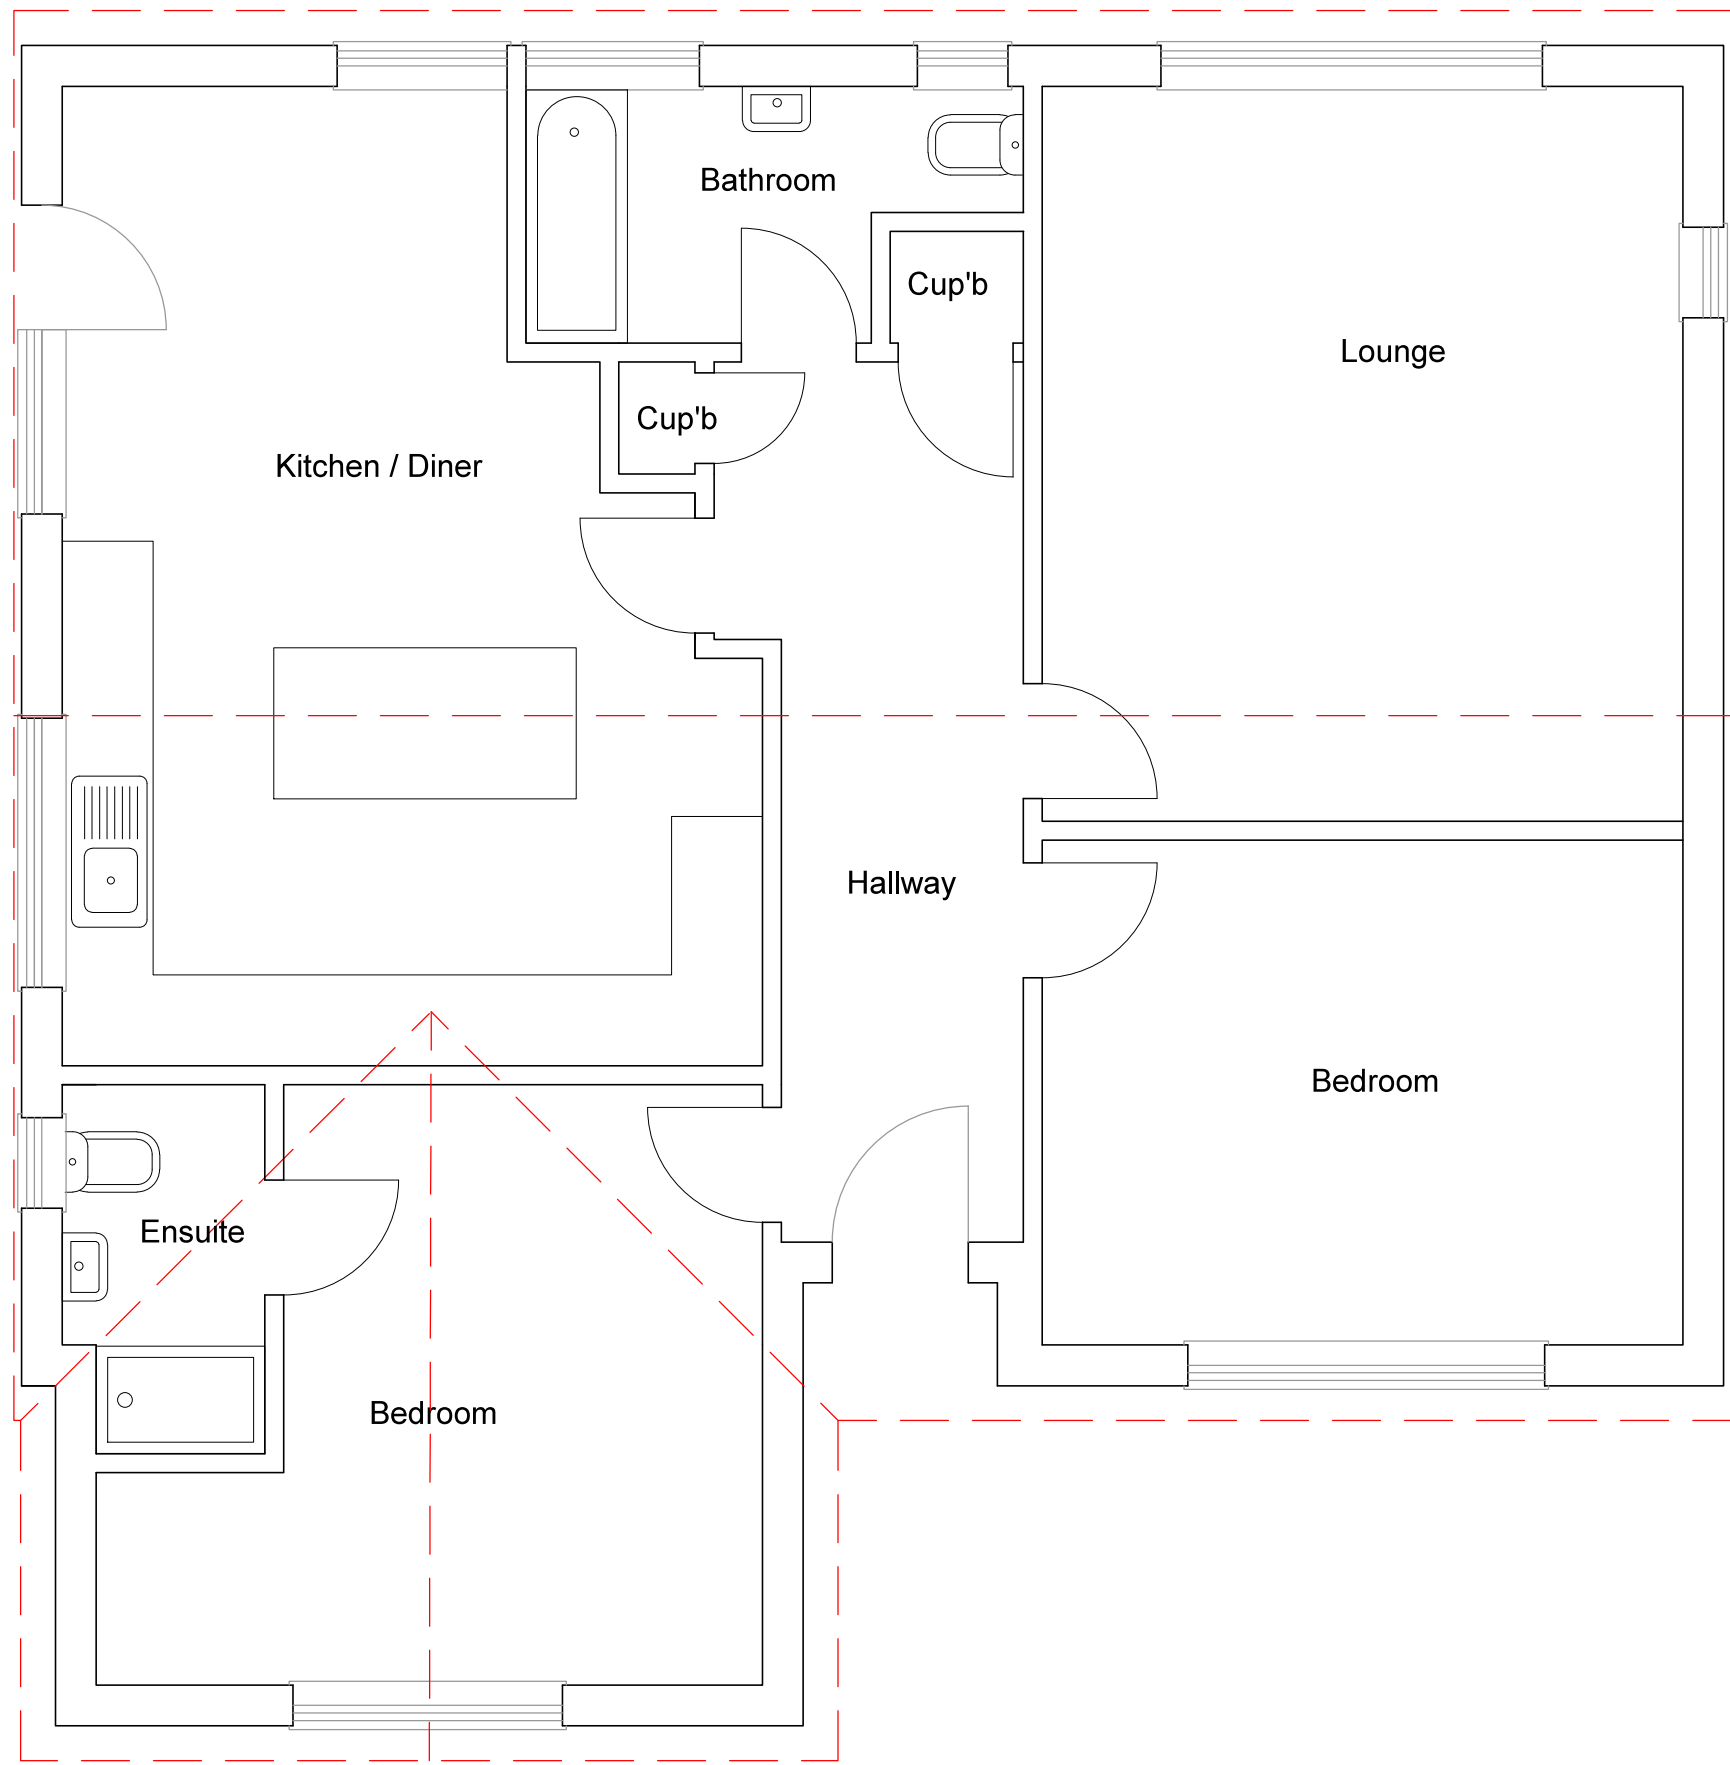

Scale Legend

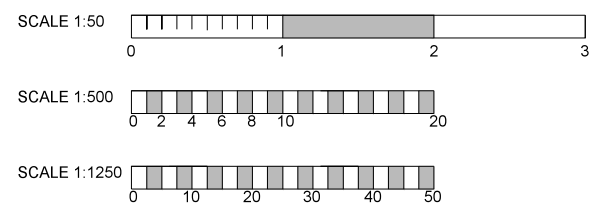

71

Client : Mr & Mrs Cooper
8 Prime Close, Walberton
Arundal BN18 0PL

Project : Roof Extension
Title : Floor Plans
Drawing N.O. : PL CC 0102 / 2020 REV A

Drawn By : Matthew Austin / 71
Date : 02 / 11 / 2020
Scale : As indicated @ A1
Contact email : Matt@71design.net
Tel : 07866497288