


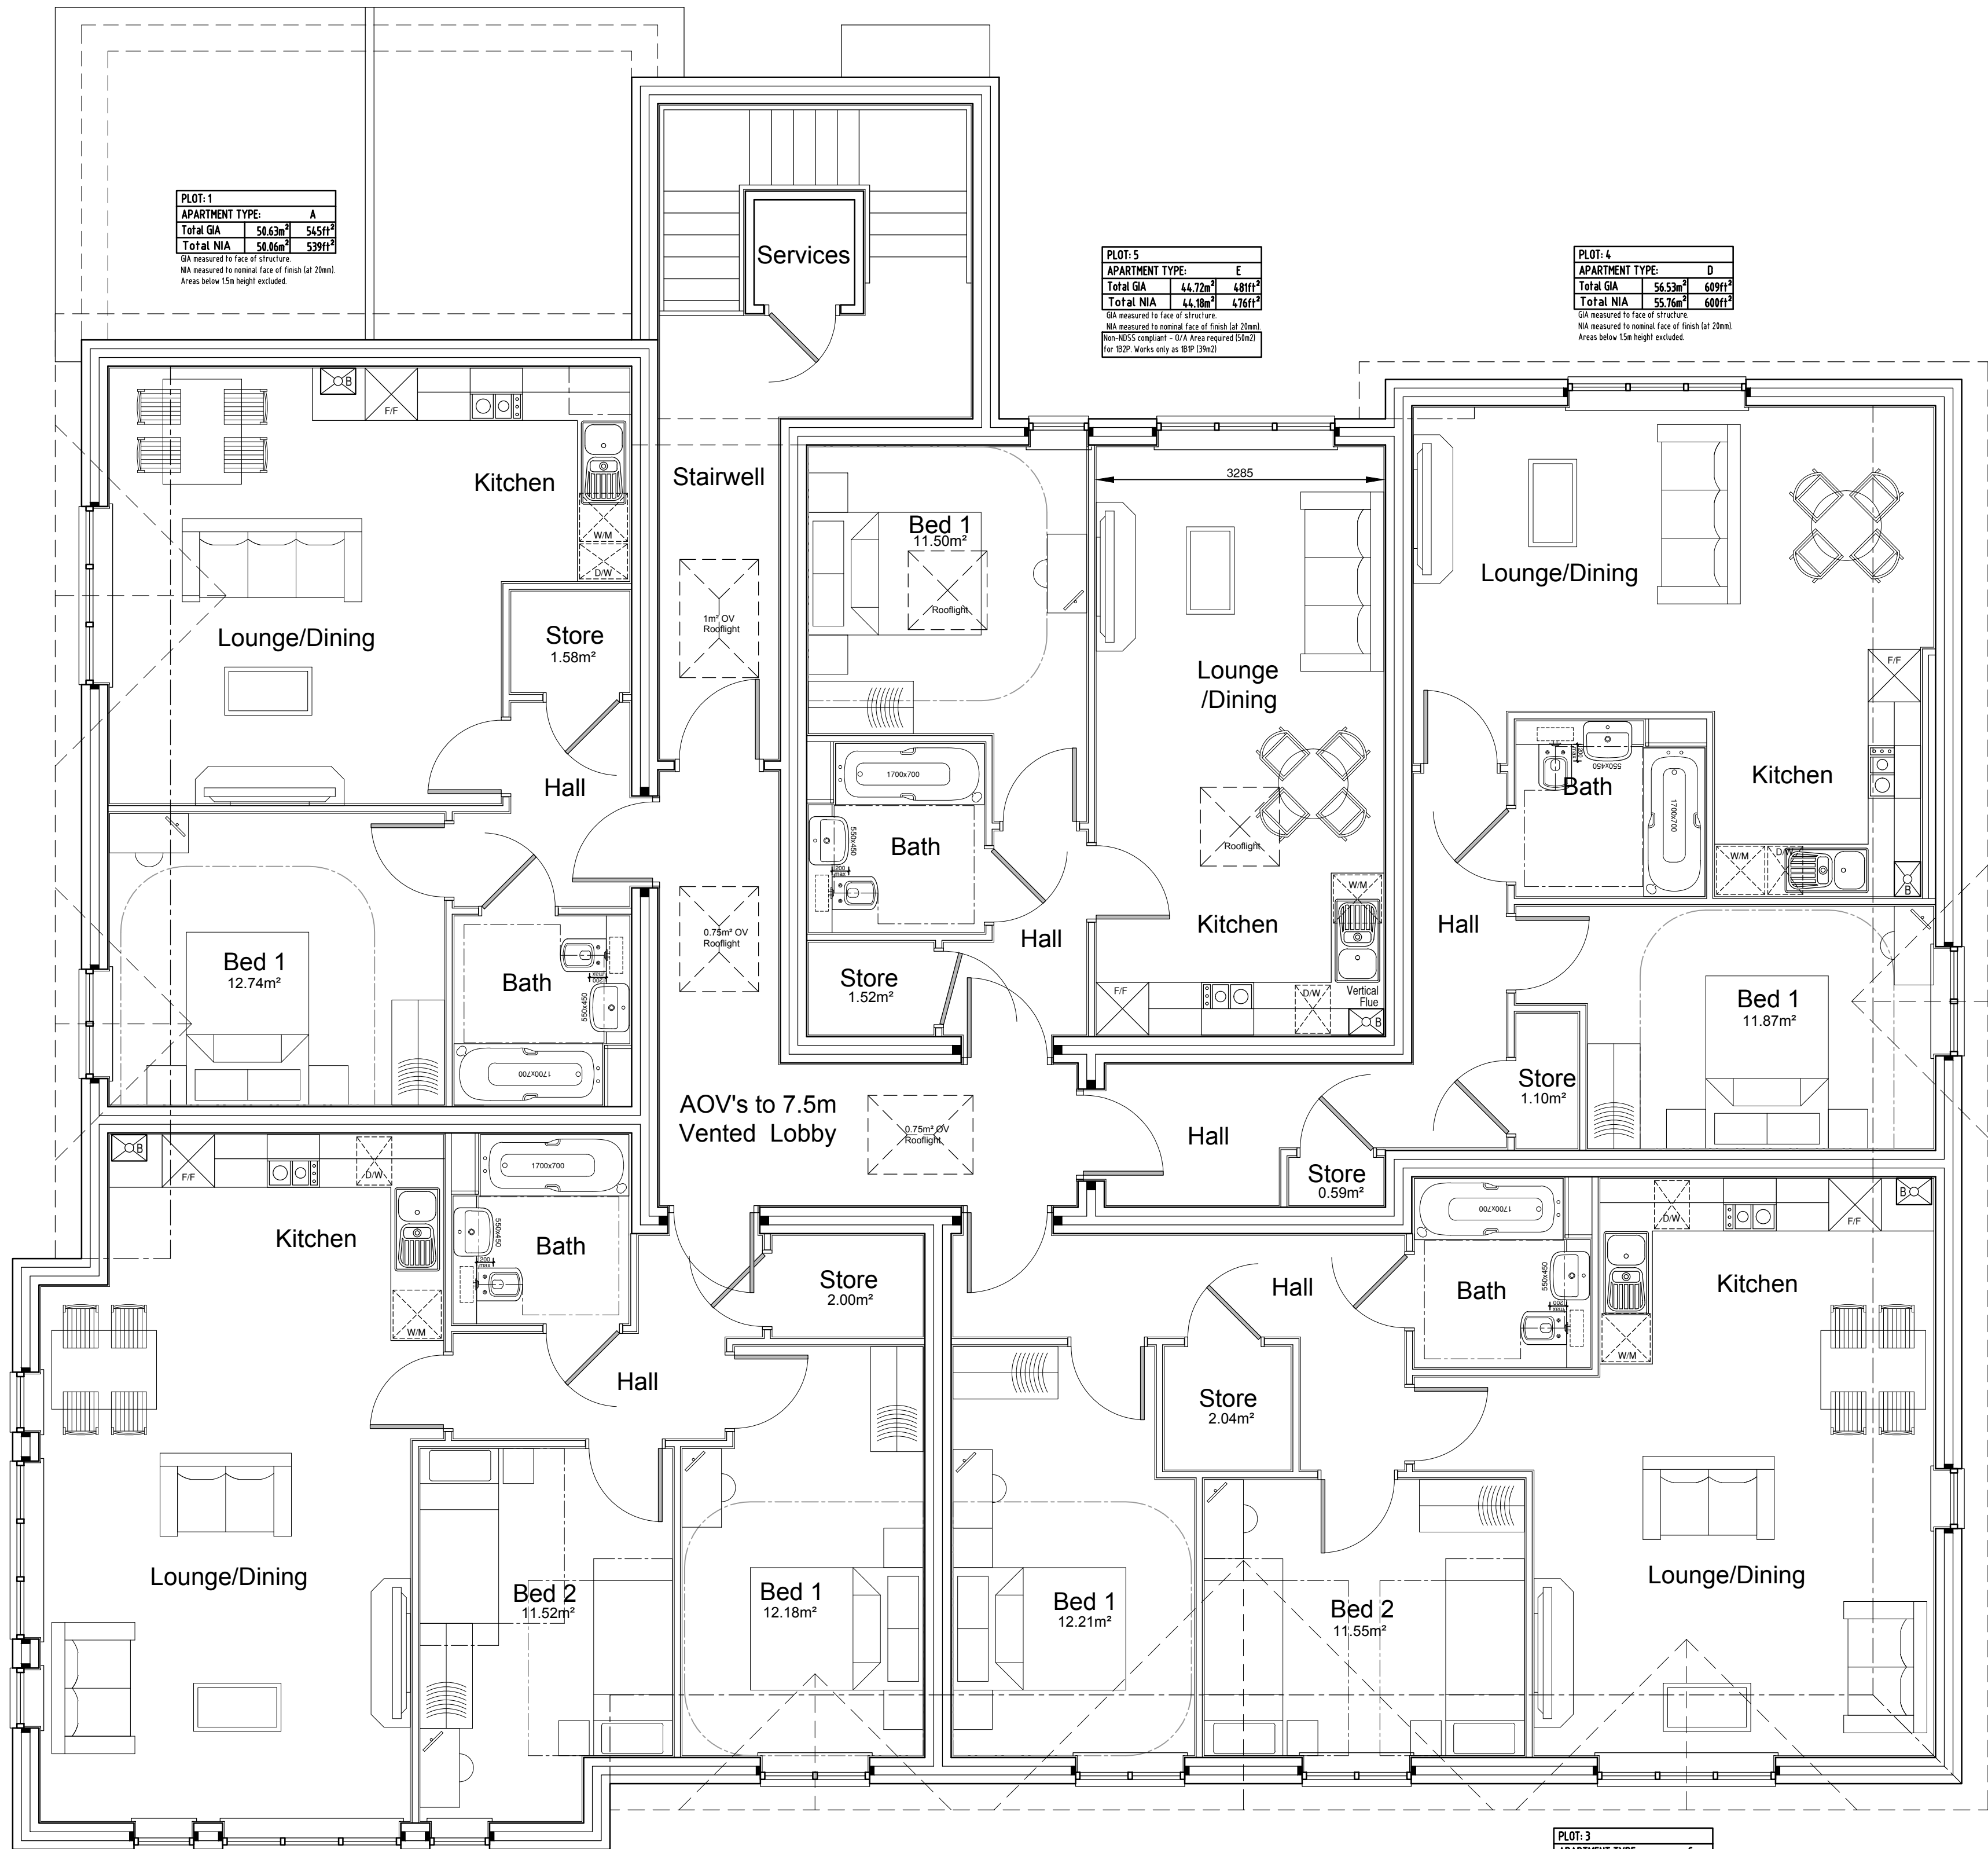

FIRST FLOOR PLAN

Copyright © 2017 Rogers Cory Partnership Limited. All rights reserved. Limited reproduction and distribution permitted for the sole purpose of the construction of this named development only.

Do not scale - refer to figured dimensions only.

B	11/03/22	PLOT 5 Juliettes replaced with windows and rooflights	Heff	DE	Heff
A	10/03/22	PLOT 5 ADDED AS CLIENT REQ. PLOT 4 UPDATED TO SUIT.	Heff	DE	Heff
Rev	Date	Details	By	Chkd	Apvd

FOR COMMENT



Site:- COOP and APARTMENTS ABOVE FONTWELL WEST SUSSEX	Drawing Title:- FIRST FLOOR PLAN
---	-------------------------------------

Date: NOV 2021	Scales: 1:50 @ A1
Drawn: DaH	Checked: DE
Approved: DaH	

Drawing No. 4736/DAN/RET/02 B



RCP
ARCHITECTURE & CIVIL ENGINEERING

Rogers Cory Partnership
Architectural and Civil Consultants
The Old School Old School Road
Hook Hampshire RG27 9NJ

T: 01256 769269 E: mail@rcpconsultants.co.uk W: rcpcconsultants.co.uk