



street elevation
+ site section:

bike store:

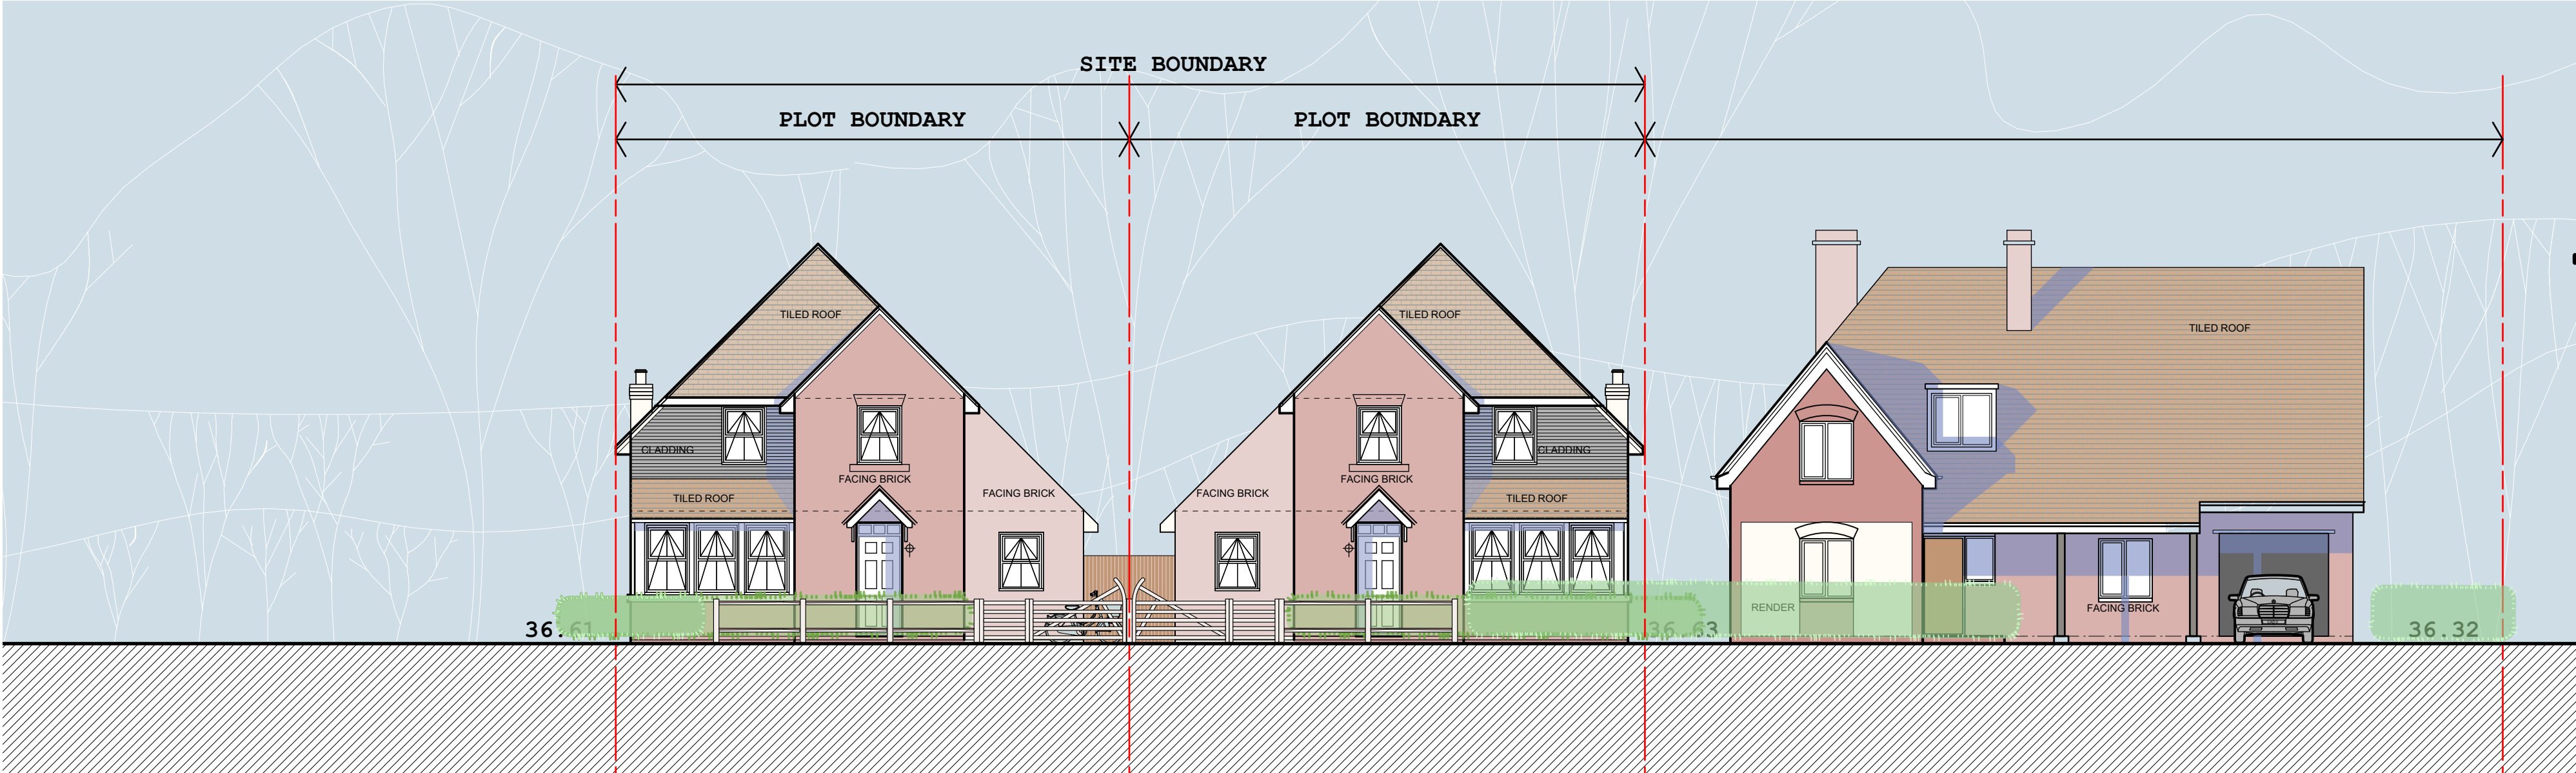

elevations:
proposed new dwellings are mirrored

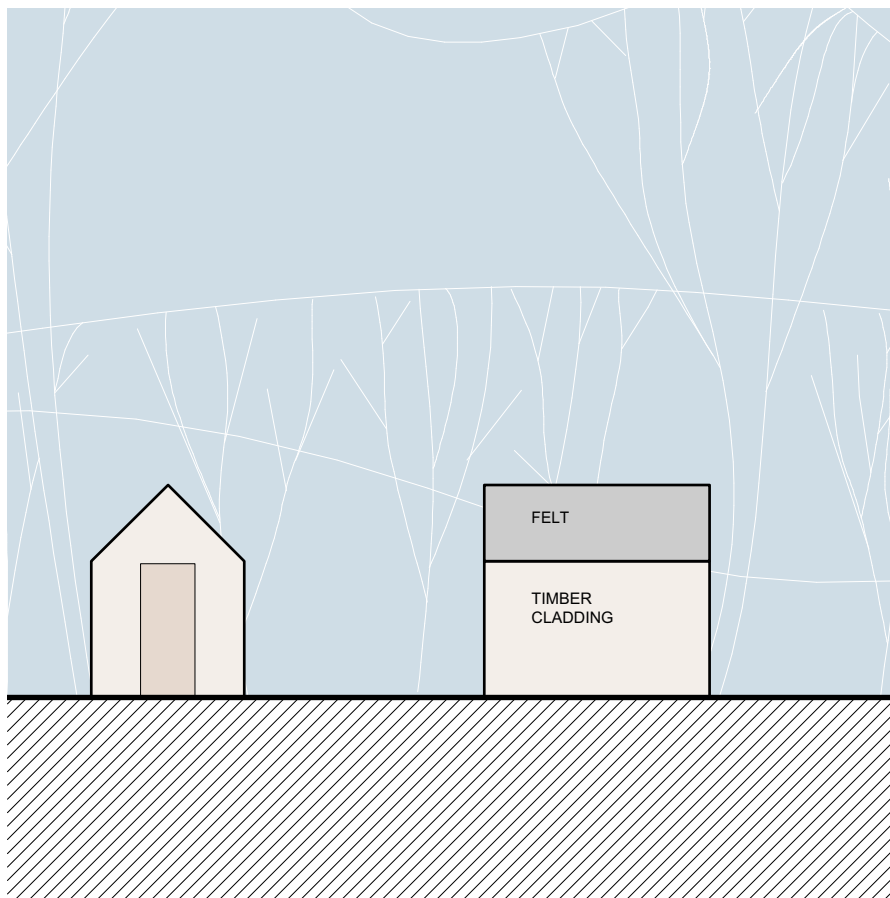





front elevation:

side elevation:

rear elevation:

side elevation:

plans:

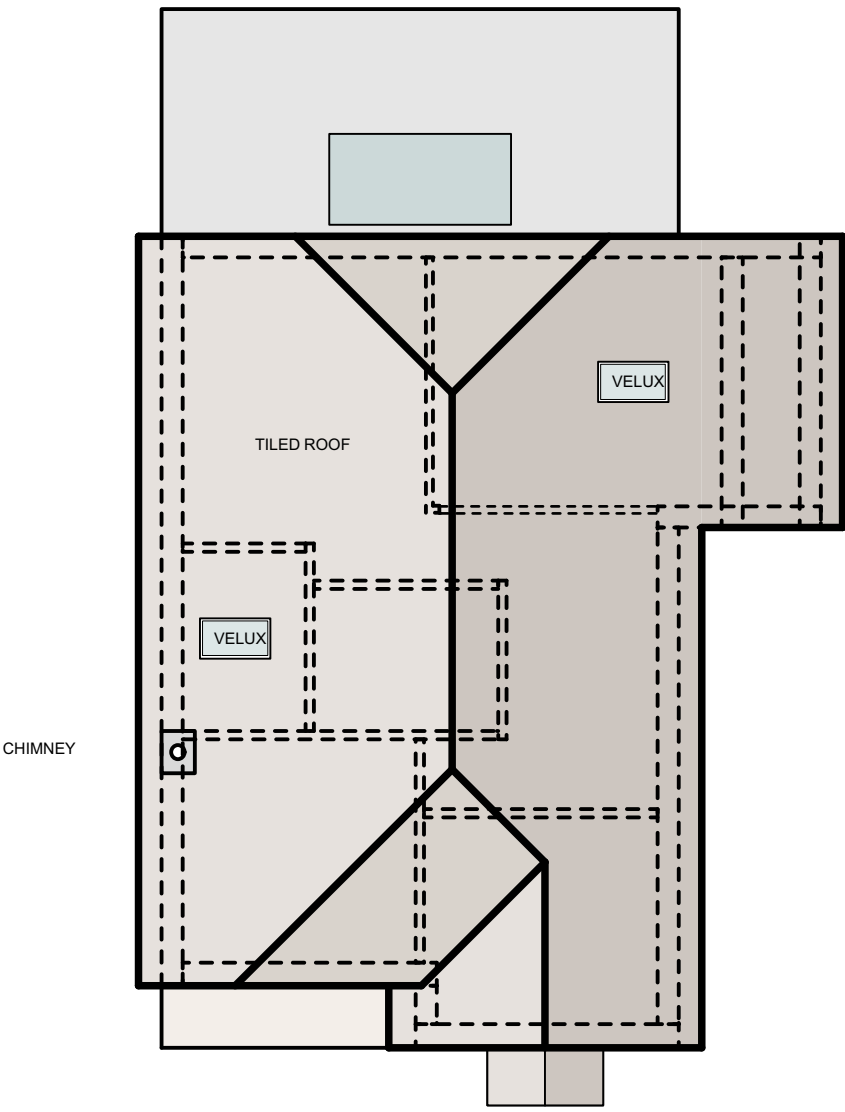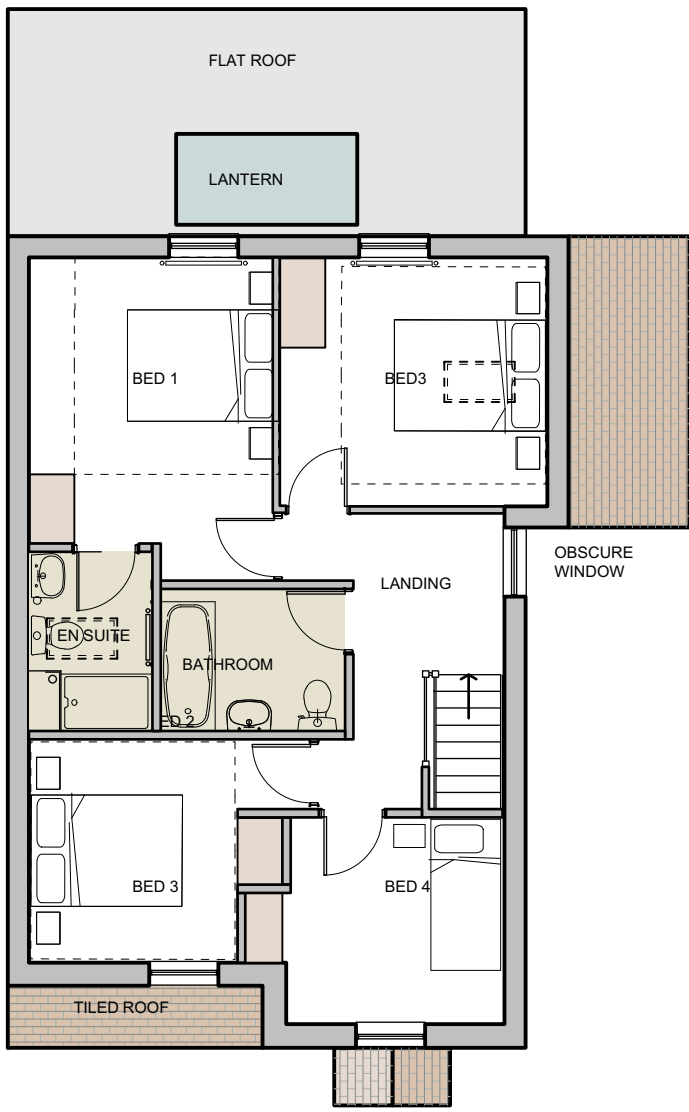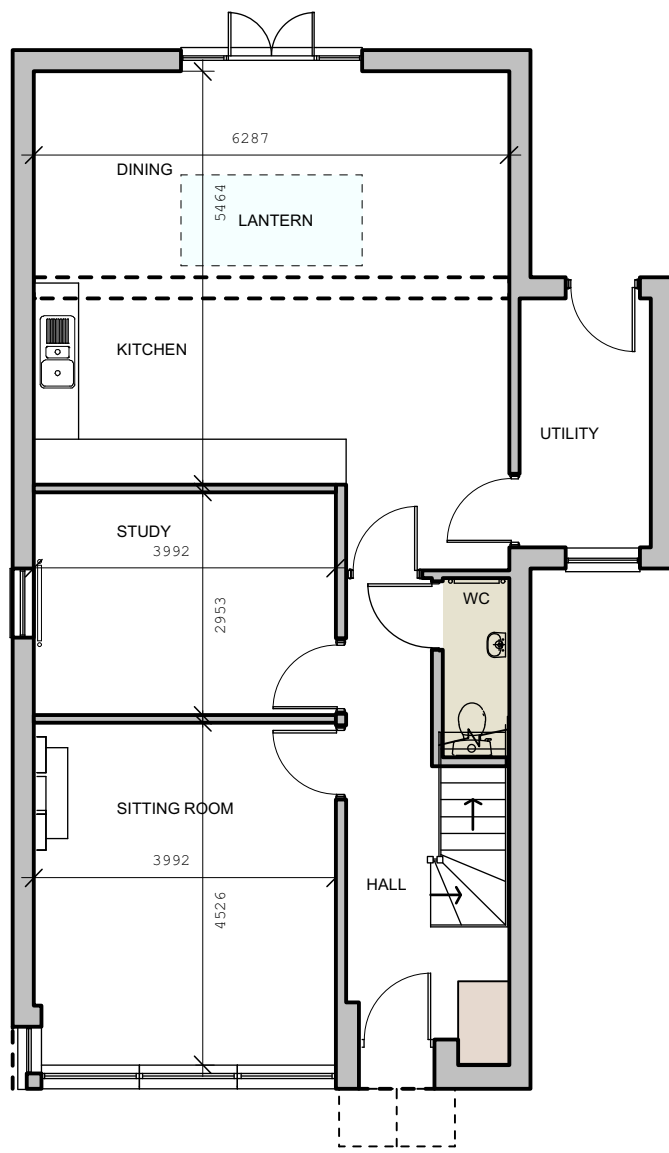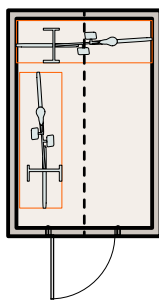

bike store:

ground floor:

first floor:

roof plan:

This drawing is protected under
The Copyright, Designs and Patents Act 1988

notes:

key:

revisions:
FIRST ISSUE: 04.05.2018
c: 11.05.2018
c: 15.06.2018 + planning application-01
d: 16.07.2018 + planning application-02
e: 14.12.2018 + planning application-03

nb:architects+
UNIT FIVE level four south
new england house, new england street
Brighton, East Sussex, BN1 4GH
t: +44(0)1273 609603
mail@nbarchitecture.com



project + location
1 Orchard Way: Fontwell BN18 0SH
Quay Contracts+Jim and Cathy McMonagle
drawing scale
1/100
@A1
drawing name
planning application-03
proposed new dwellings