


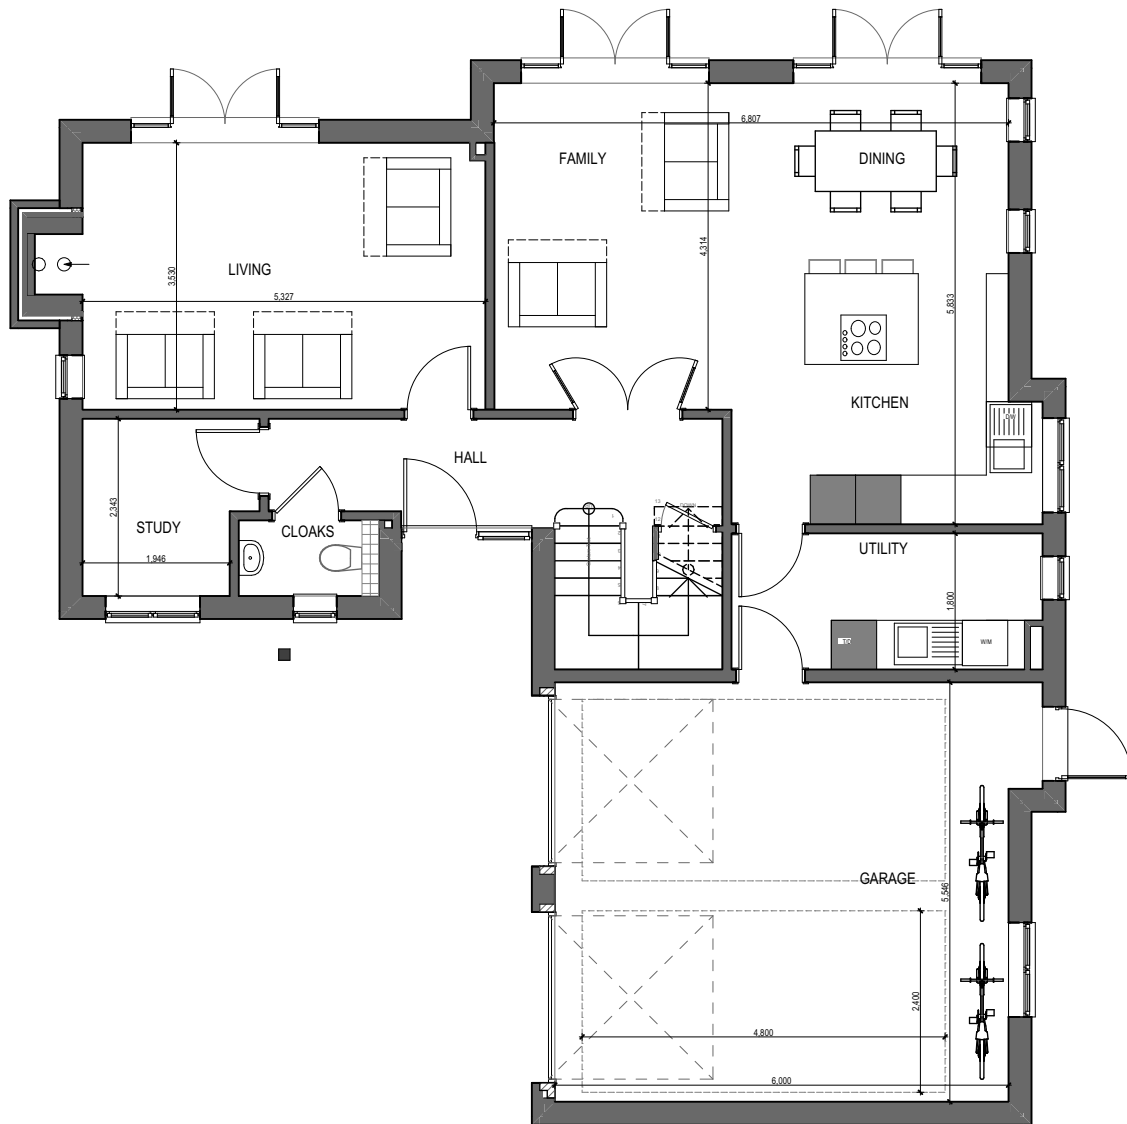

GROUND FLOOR PLAN 1:100 | note plot 1 shown, plot 2 handed

PROVISION FOR CYCLE PARKING | PLOTS 1 & 2
DEVELOPMENT AT:
LAND SOUTH OF ARUNDEL ROAD
FONTWELL



Victoria House 14 St Johns Road Hedge End Southampton Hampshire SO30 4AB
 Tel 01489 773577 * Fax 01489 797111 * E mail sales@crayfernhomes.co.uk


CRAYFERN HOMES LIMITED

Scale : 1:100@A4

Date : 09/11/2020

Drawing No : PL_WL_500

Do not scale this drawing. Use written dimensions only. All dimensions are to be checked on site prior to commencement of work. This drawing is the copyright of Crayfern Homes Limited and may not be copied, stored, reproduced or reproduced in any way without their written authority

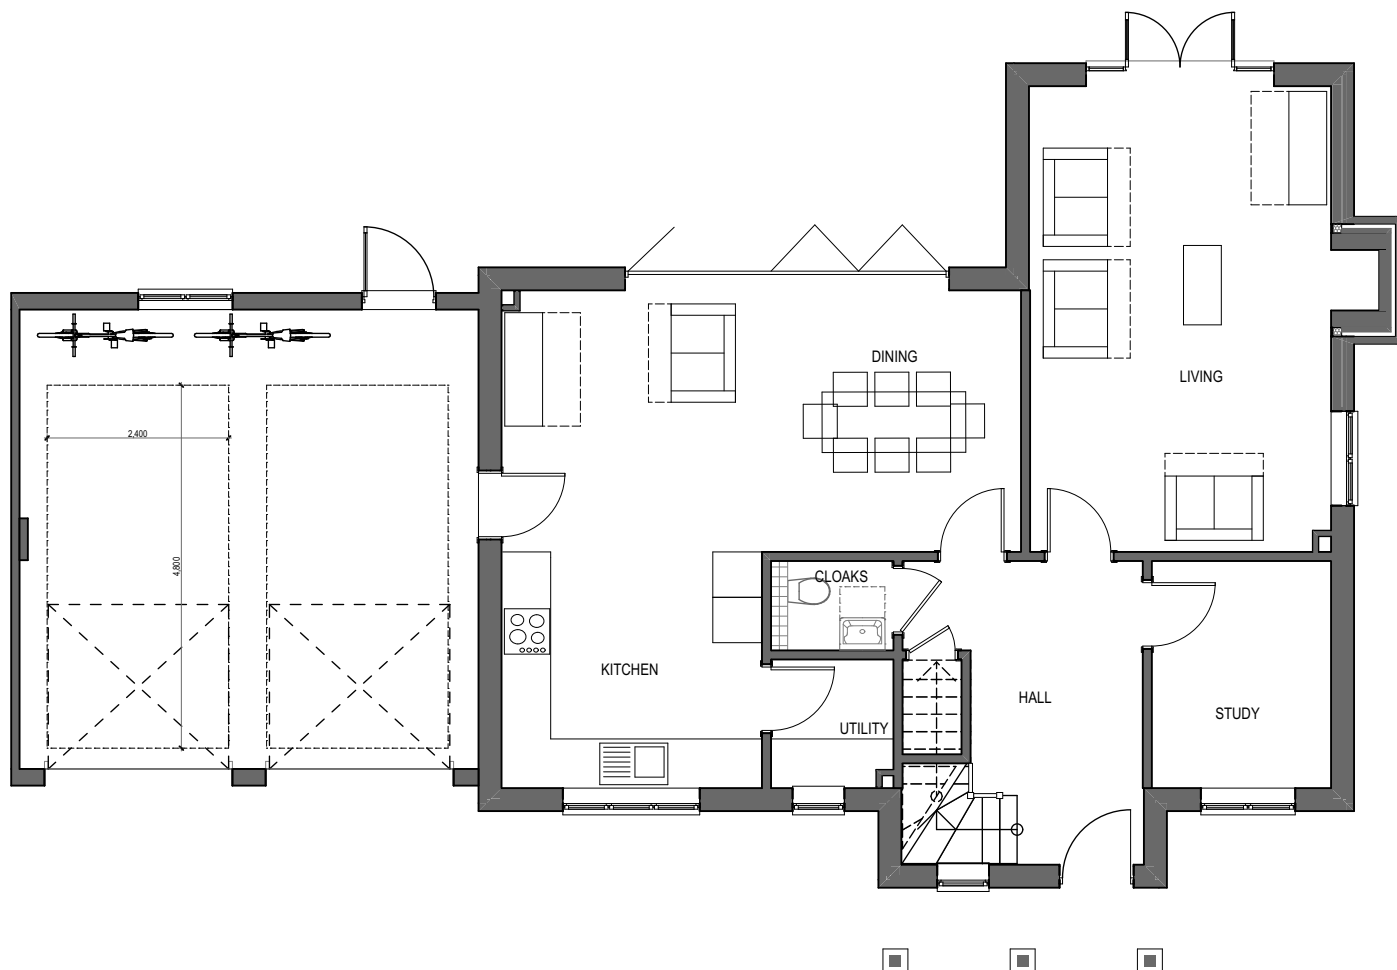

GROUND FLOOR PLAN 1:100 | note plots 3 & 7 shown, plot 8 handed



PROVISION FOR CYCLE PARKING | PLOTS 3,7 & 8
DEVELOPMENT AT:
LAND SOUTH OF ARUNDEL ROAD
FONTWELL


FOR
CRAYFERN HOMES LIMITED

Victoria House 14 St Johns Road Hedge End Southampton Hampshire SO30 4AB
 Tel 01489 773577 * Fax 01489 797111 * E mail sales@crayfernhomes.co.uk

Scale : 1:100@A4
 Drawing No : PL_WL_501

Date : 09/11/2020

Do not scale this drawing. Use written dimensions only. All dimensions are to be checked on site prior to commencement of work. This drawing is the copyright of Crayfern Homes Limited and may not be copied, stored or reproduced in any way without their written authority

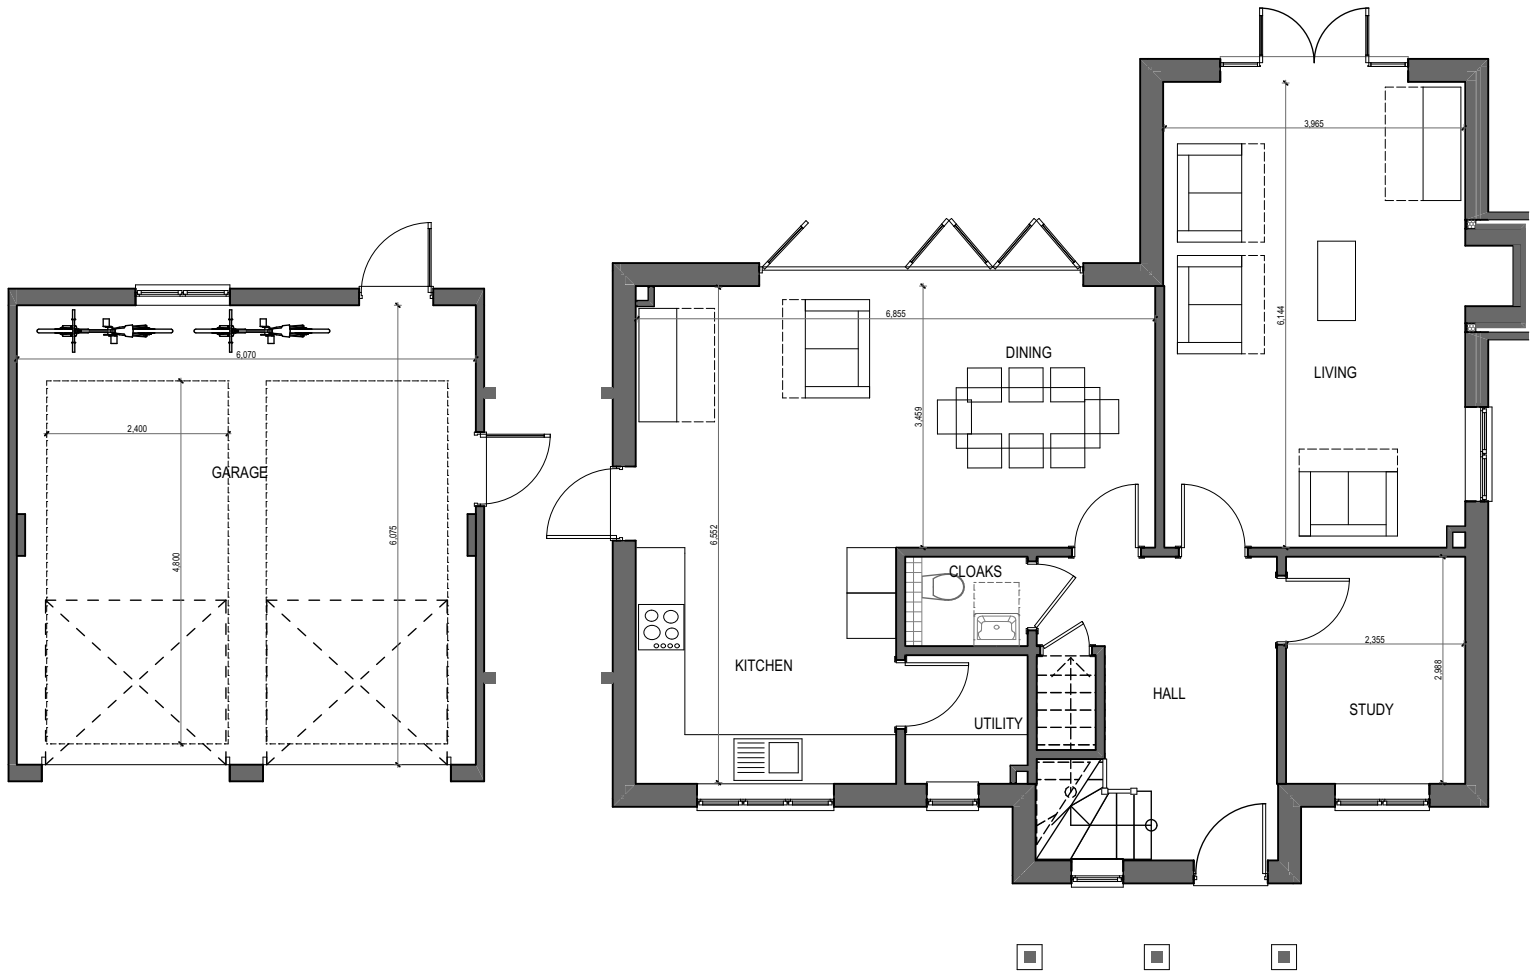

GROUND FLOOR PLAN 1:100 | Plots 4 & 5



PROVISION FOR CYCLE PARKING | PLOTS 4 & 5
DEVELOPMENT AT:
LAND SOUTH OF ARUNDEL ROAD
FONTWELL


FOR
CRAYFERN HOMES LIMITED

Victoria House 14 St Johns Road Hedge End Southampton Hampshire SO30 4AB
 Tel 01489 773577 * Fax 01489 797111 * E mail sales@crayfernhomes.co.uk

Scale : 1:100@A4
 Drawing No : PL_WL_502

Date : 09/11/2020

Do not scale this drawing. Use written dimensions only. All dimensions are to be checked on site prior to commencement of work. This drawing is the copyright of Crayfern Homes Limited and may not be copied, stored or reproduced in any way without their written authority

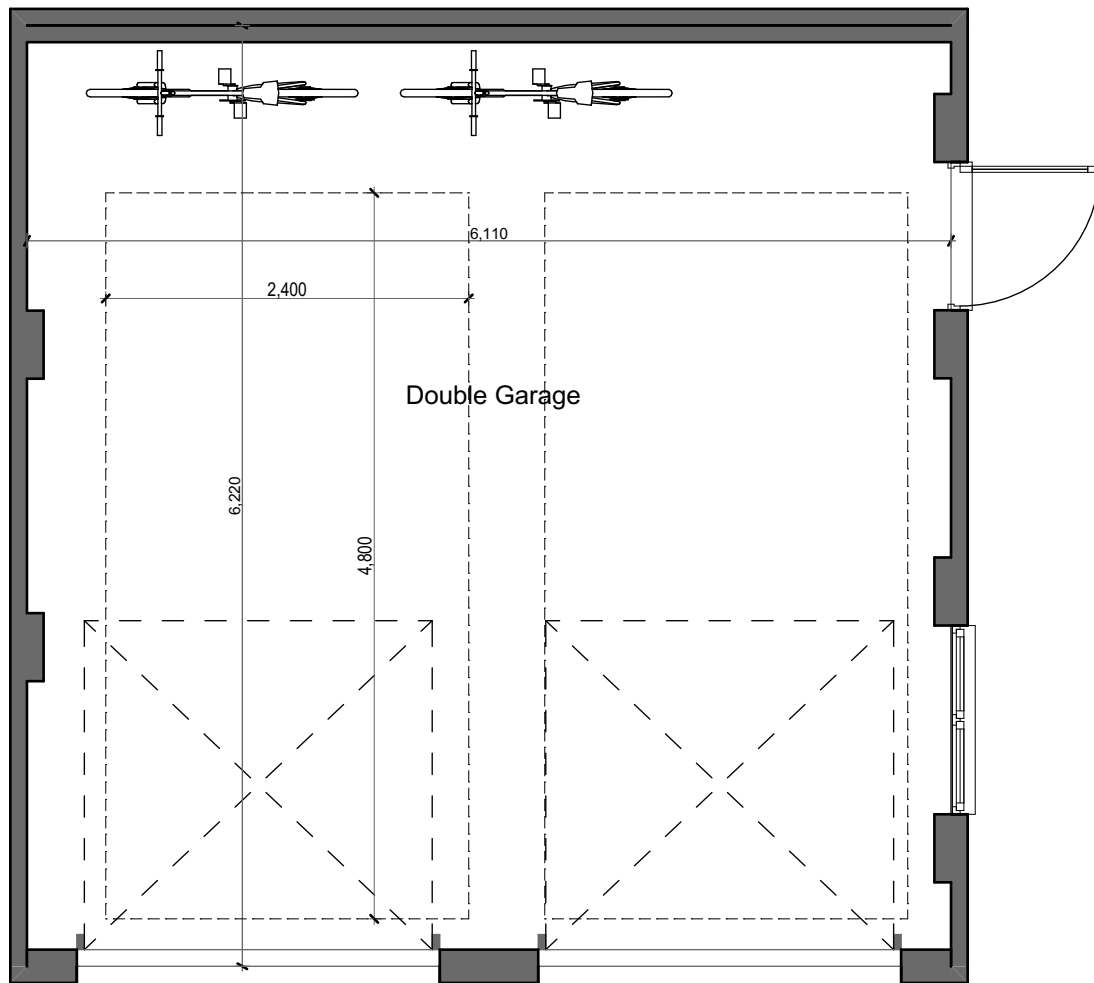

GROUND FLOOR PLAN 1:50 | Plot 6 Garage

PROVISION FOR CYCLE PARKING | PLOT 6
DEVELOPMENT AT:
LAND SOUTH OF ARUNDEL ROAD
FONTWELL



Victoria House 14 St Johns Road Hedge End Southampton Hampshire SO30 4AB
 Tel 01489 773577 * Fax 01489 797111 * E mail sales@crayfernhomes.co.uk

Foundation Layout | 1:50

Do not scale this drawing. Use written dimensions only. All dimensions are to be checked on site prior to commencement of work. This drawing is the copyright of Crayfern Homes Limited and may not be copied, stored or reproduced in any way without their written authority

FOR
CRAYFERN HOMES LIMITED

Scale : 1:50@A4

Date : 09/11/2020

Drawing No : PL_WL_503