




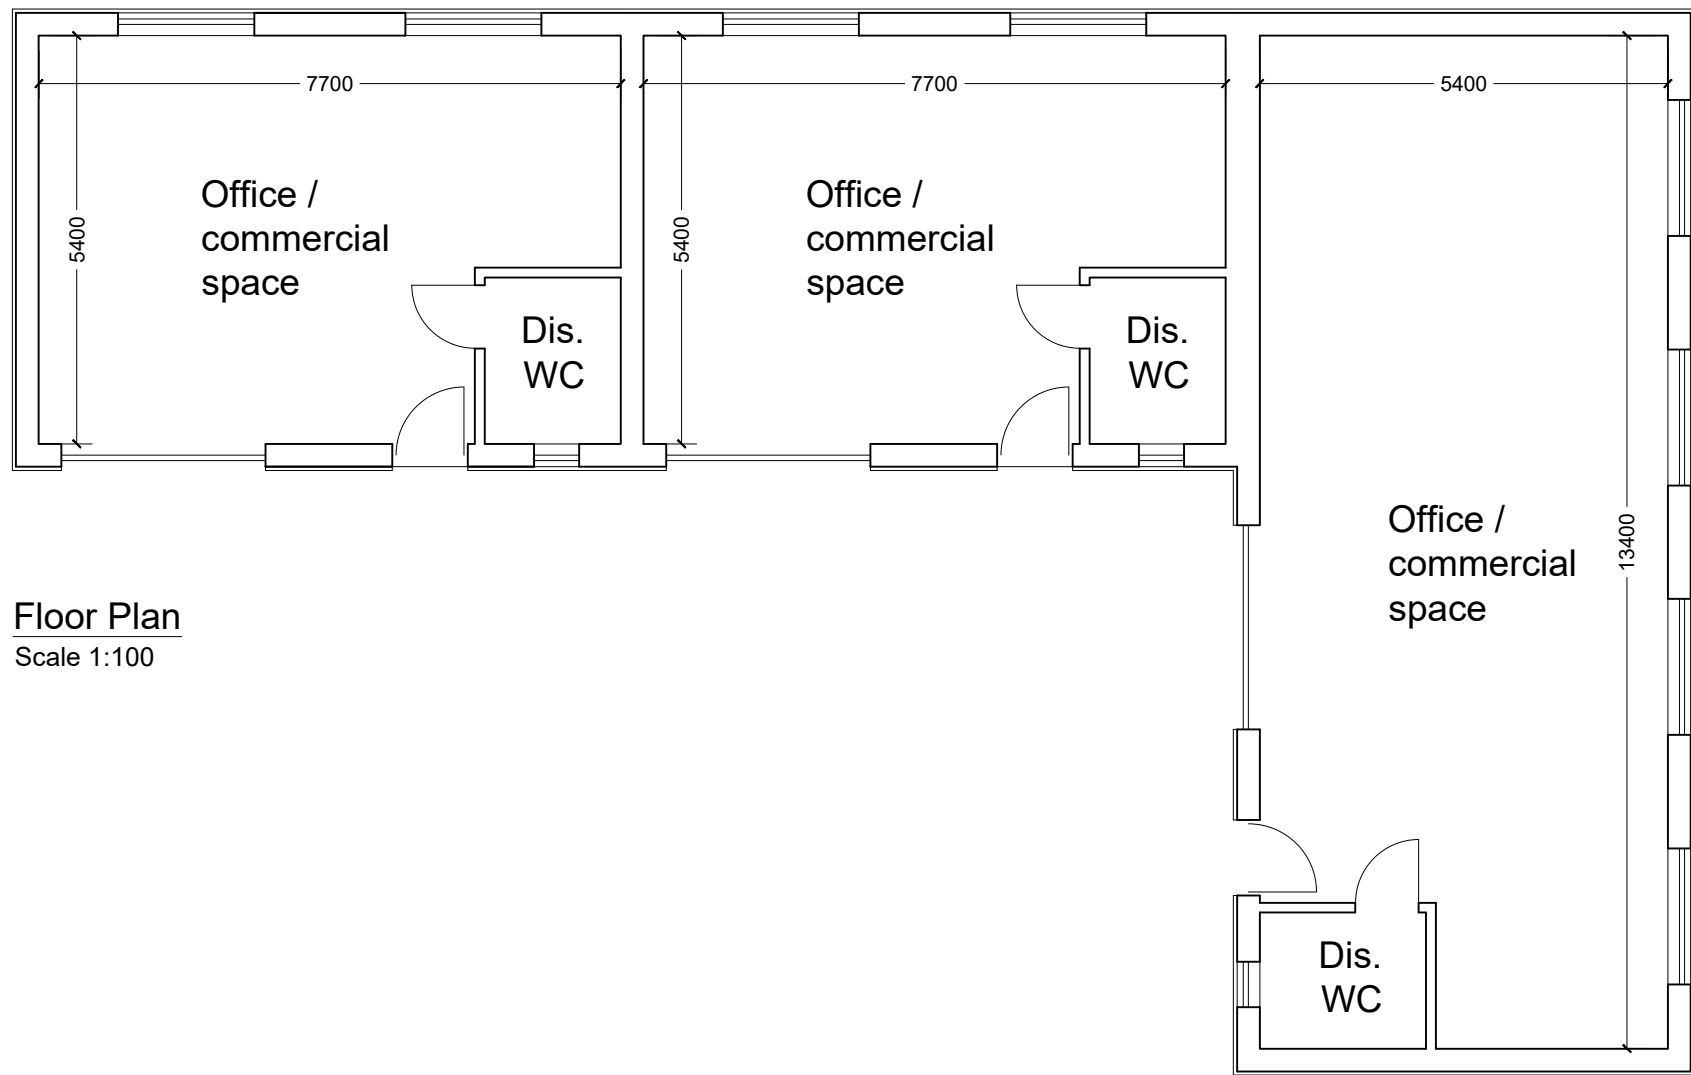


Floor Plan
Scale 1:100

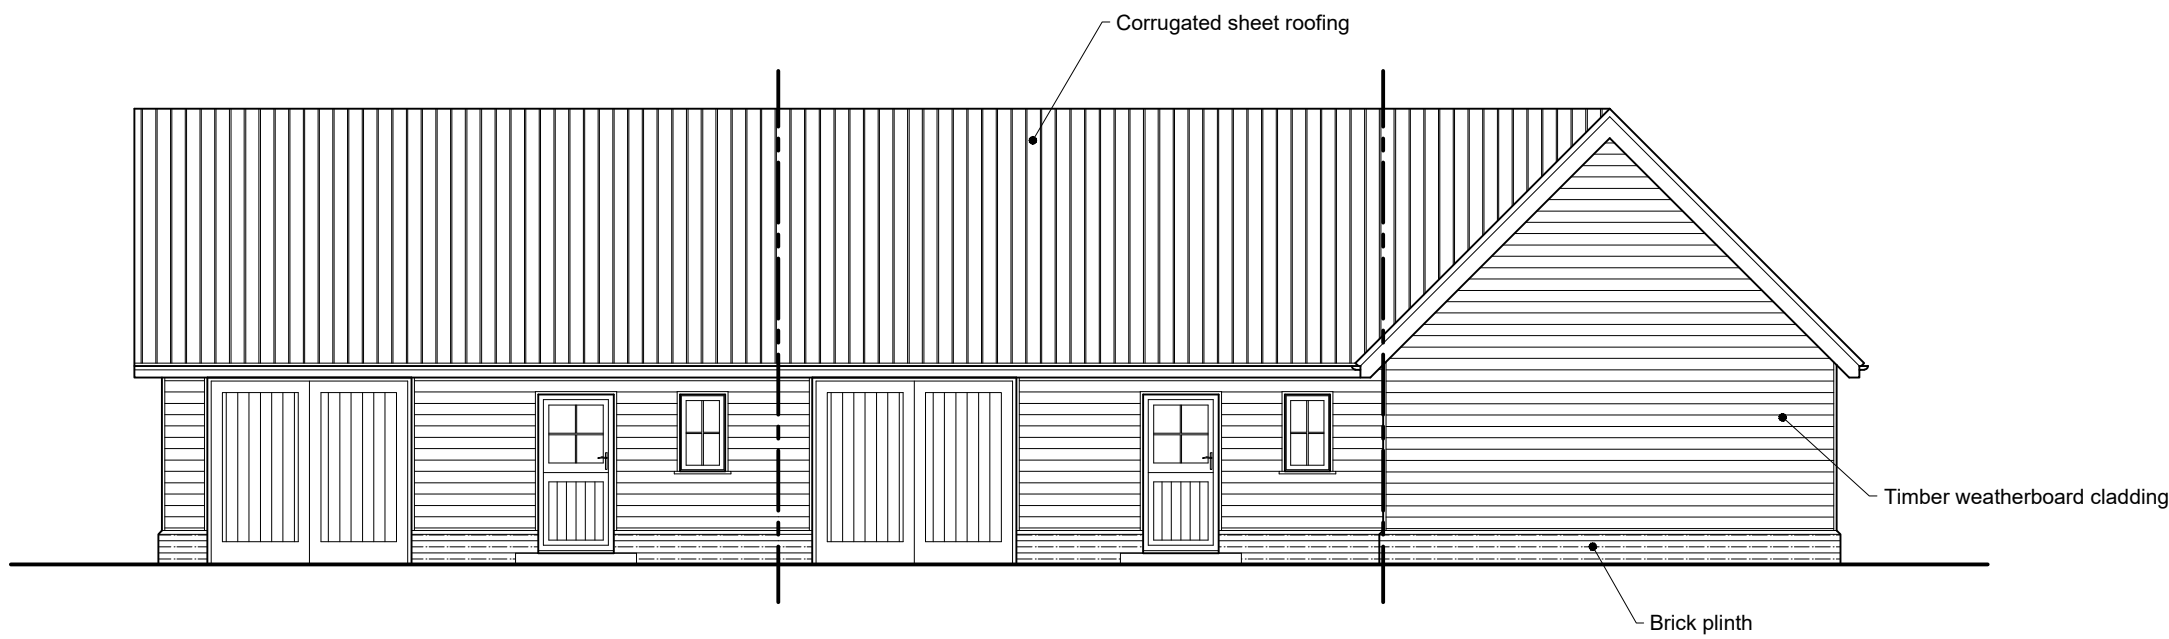

Front Elevation
Scale 1:100

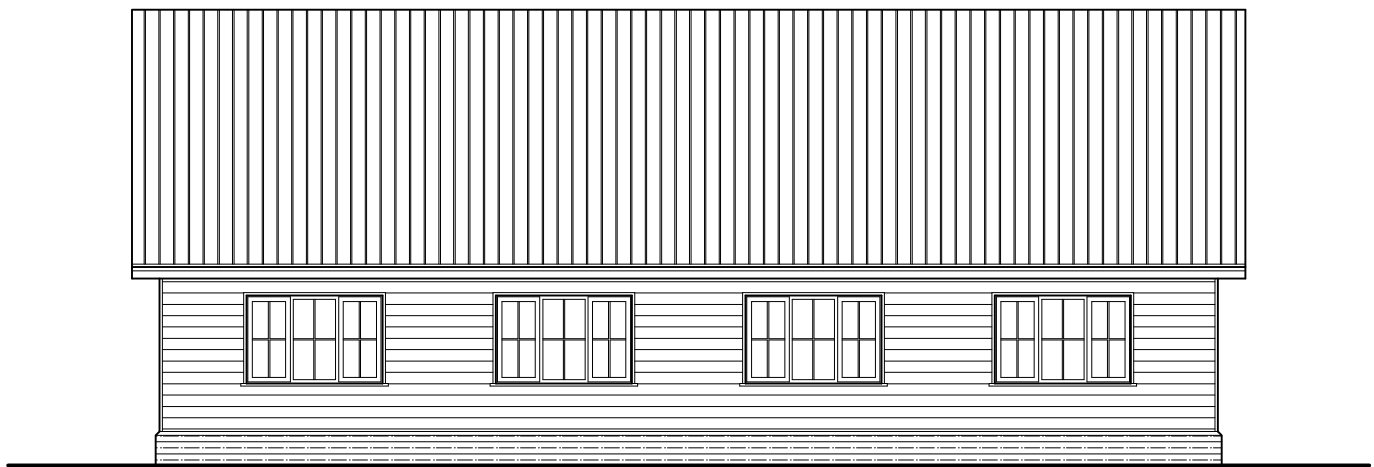

Side Elevation
Scale 1:100

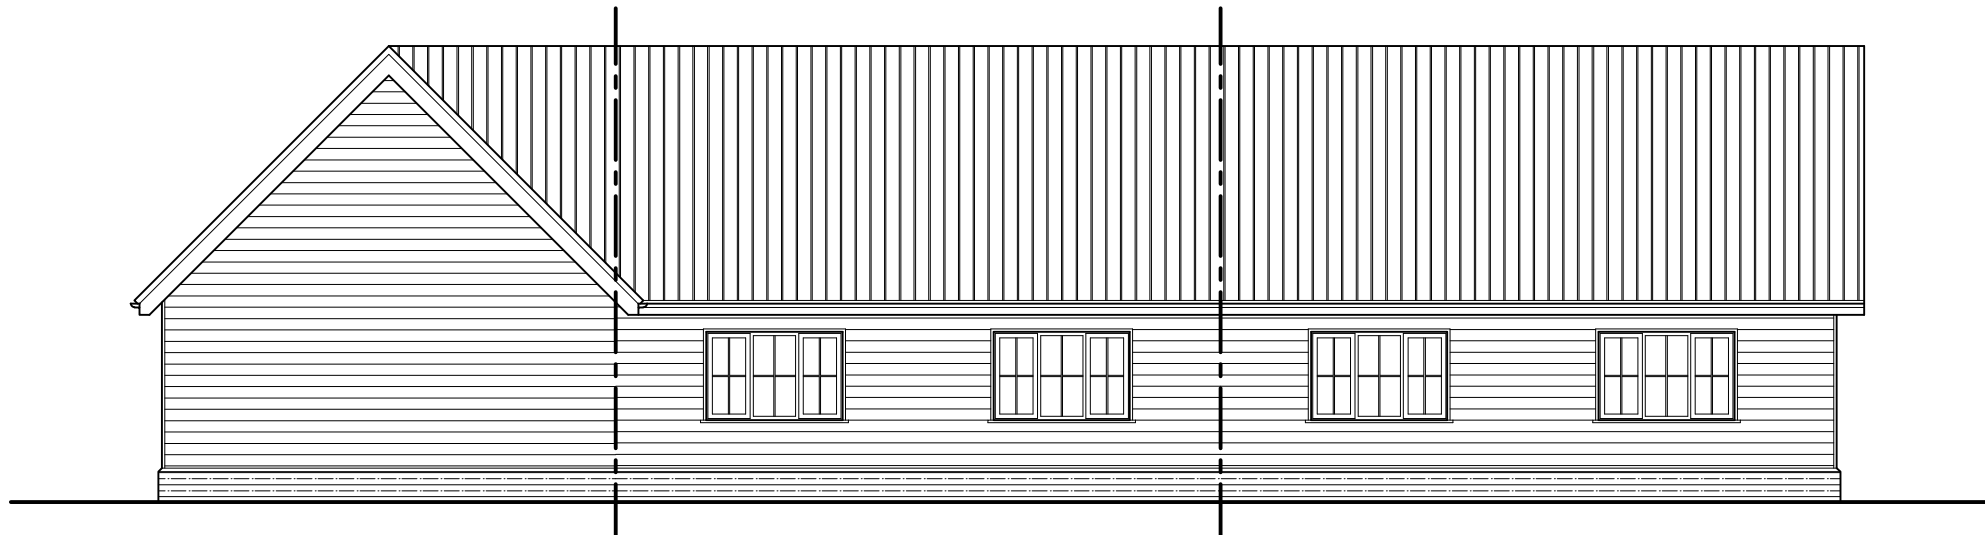

Rear Elevation
Scale 1:100



Side Elevation
Scale 1:100

Rev.	Description:	Date:
HORIZON DESIGN ARCHITECTURAL TECHNOLOGY Horizon Design Limited 15 Uplands Avenue Worthing BN13 3AA 01903 205868 info@horizon-design.co.ukwww.horizon-design.co.uk		
Client: Mr & Mrs Sowden		
Project: New Commercial Units: Brookview Nursery Eastergate Lane Walberton West Sussex, BN18 0BA		
Drawing title: UNIT TYPE A Floor Plan & Elevations		
Scale: 1:100 @ A1		
Date: 27.05.21	Drawn: KWF	
Drawing number: 3058-02	Revision: -	