



South

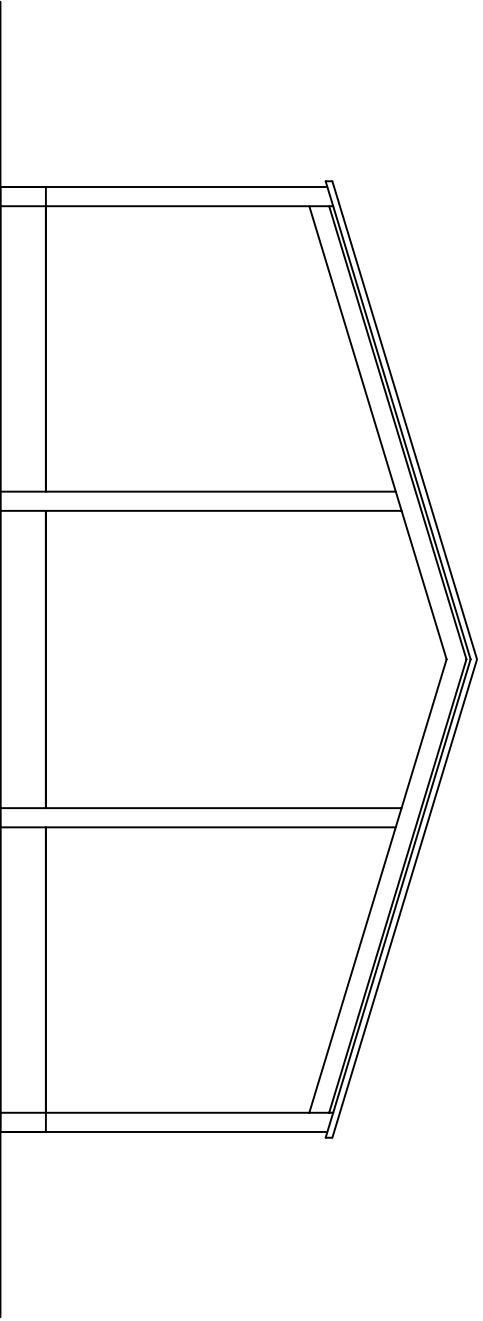


East



North

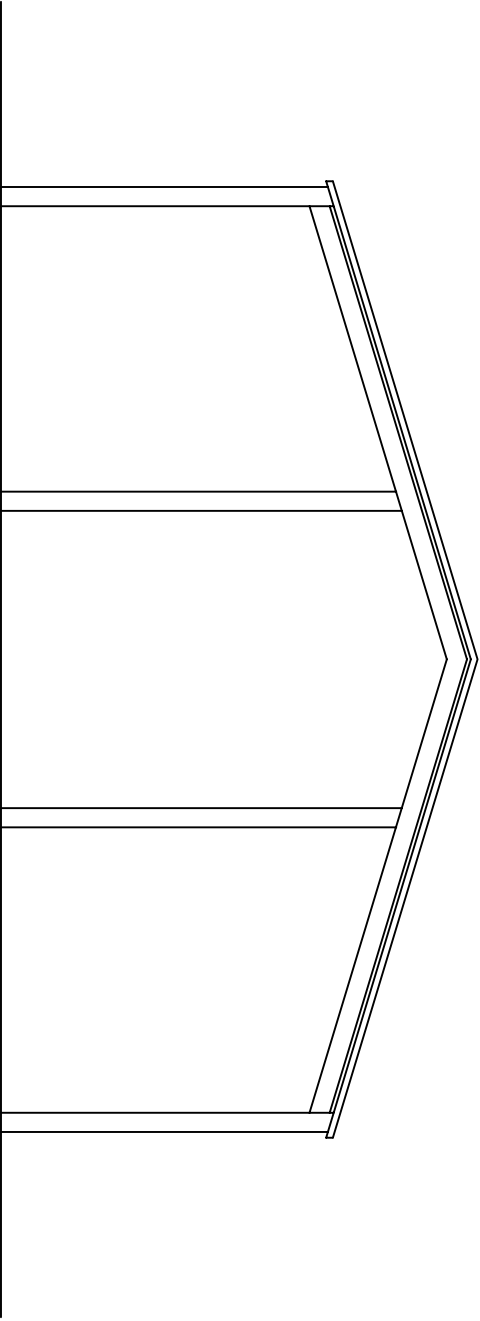

West

 

North



CLIENT		PROJECT		TITLE		STATUS		DRAWN BY		REVIEWED BY	
D PAGE		LAZY W WALBERTON		LOGGING BUILDING 2 ELEVATIONS AND FLOOR PLAN		PLANNING		SJ		SJ	
						DATE		SCALE		DRAWING NUMBER	
						11.05.2022		1:100@A2		6	