




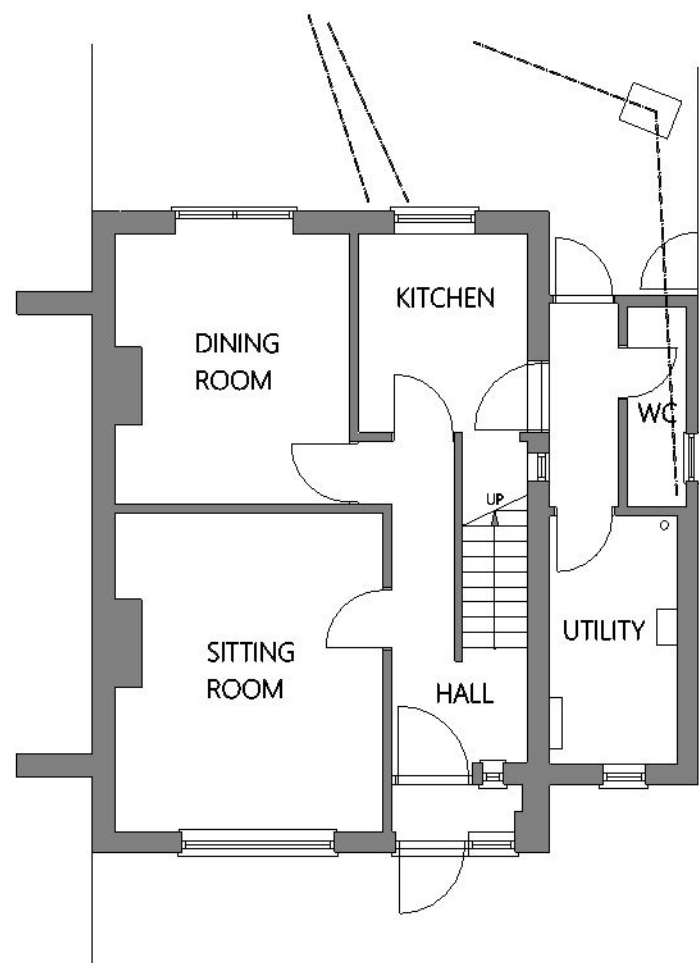

GROUND FLOOR PLAN

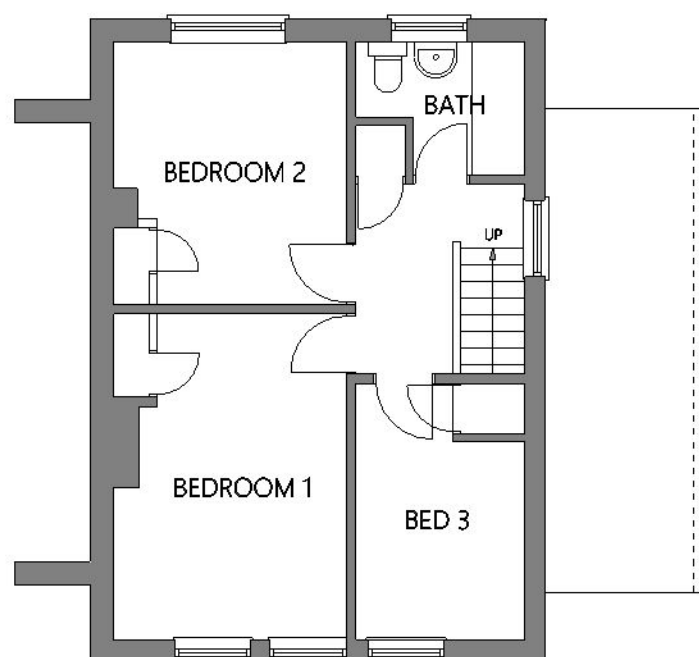

FIRST FLOOR PLAN

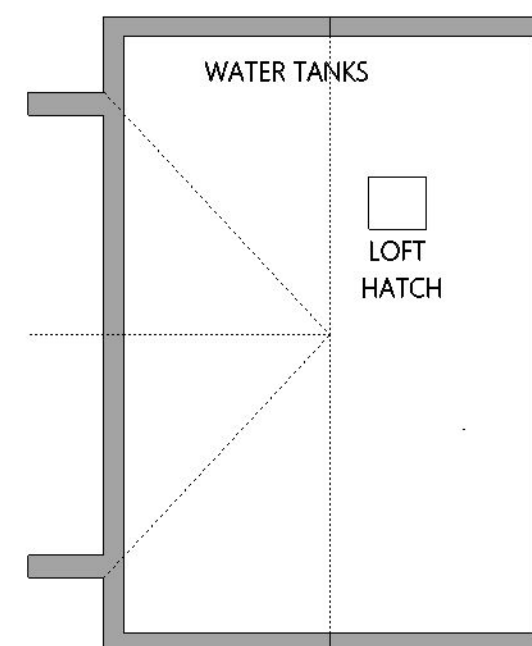

LOFT PLAN

PETER ROBSON ARCHITECT

Long Meadow, The Lane,
Chichester, PO19 5PY

Tel; 01243 780224 Mob; 07497 006277 Email; robsonarchitect@gmail.com

DRAWING TITLE:

EXISTING FLOOR PLANS

PROJECT:

PROPOSED EXTENSION AND LOFT CONVERSION AT 27 POUND ROAD, WALBERTON

CLIENT:

MR AND MRS STORY-SMITH

Drawing:

1616-02

Scale: 1:100 @ A3

Rev

Date: APRIL 2018

PLANNING DRAWING ONLY