





LOCATION PLAN 1:1000

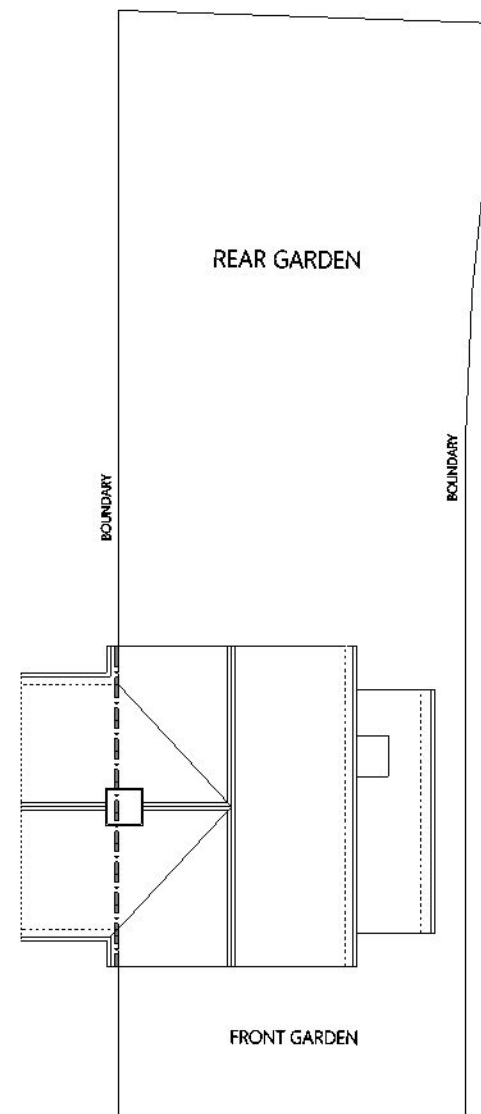

EXISTING BLOCK/ROOF PLAN 1:200

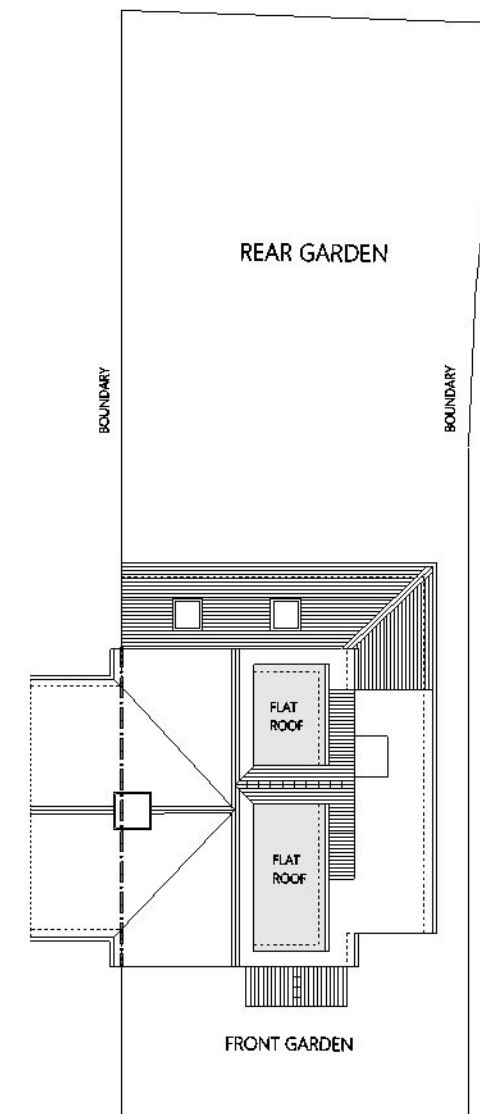

PROPOSED BLOCK/ROOF PLAN 1:200

PETER ROBSON ARCHITECT

Long Meadow, The Lane,
Chichester, PO19 5PY

Tel: 01243 780224 Mob: 07497 006277 Email: robsonarchitect@gmail.com

DRAWING TITLE: LOCATION/BLOCK/ROOF PLANS

PROJECT: PROPOSED EXTENSION AND LOFT CONVERSION AT 27 POUND ROAD, WALBERTON

CLIENT: MR AND MRS STORY-SMITH

Drawing: 1616-01

Scale: AS SHOWN @ A3 Rev

Date: APRIL 2018

PLANNING DRAWING ONLY