




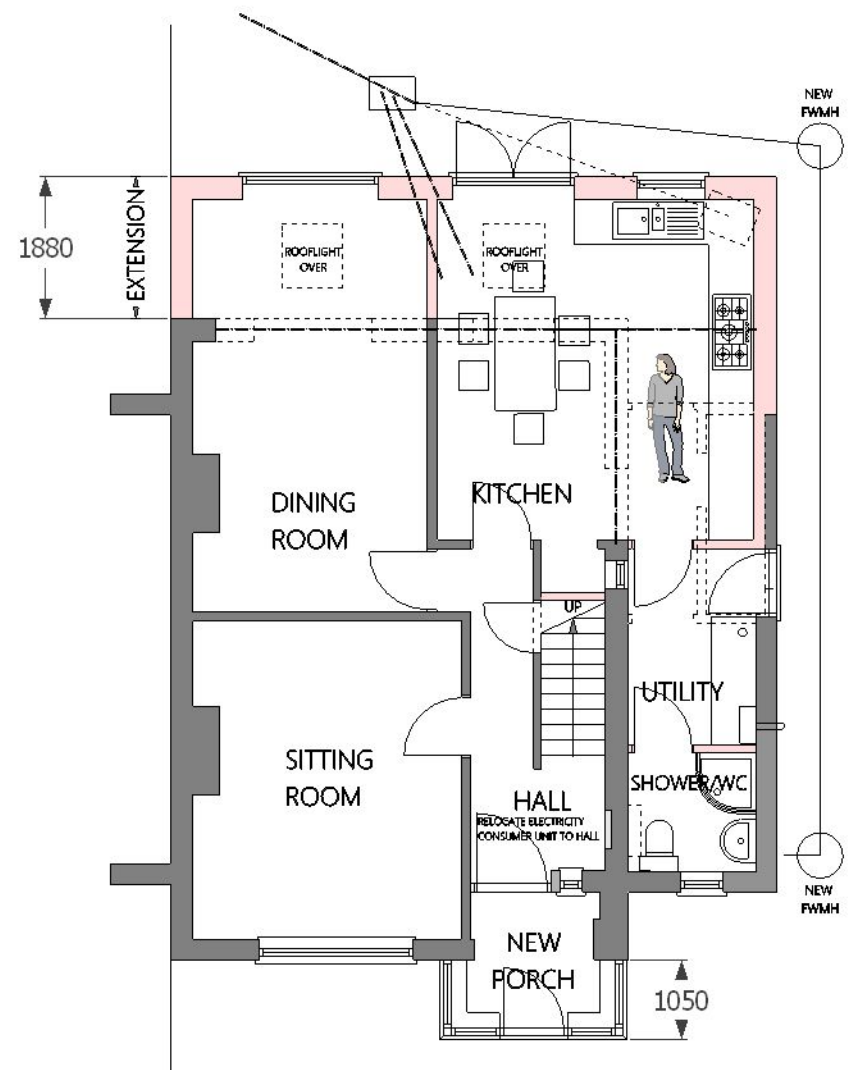

GROUND FLOOR PLAN

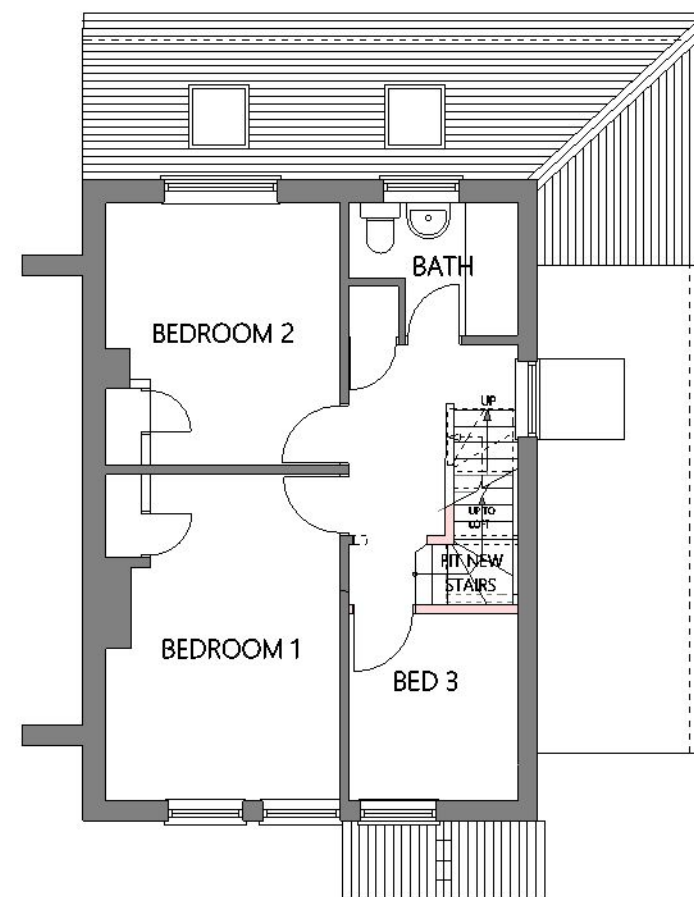

FIRST FLOOR PLAN

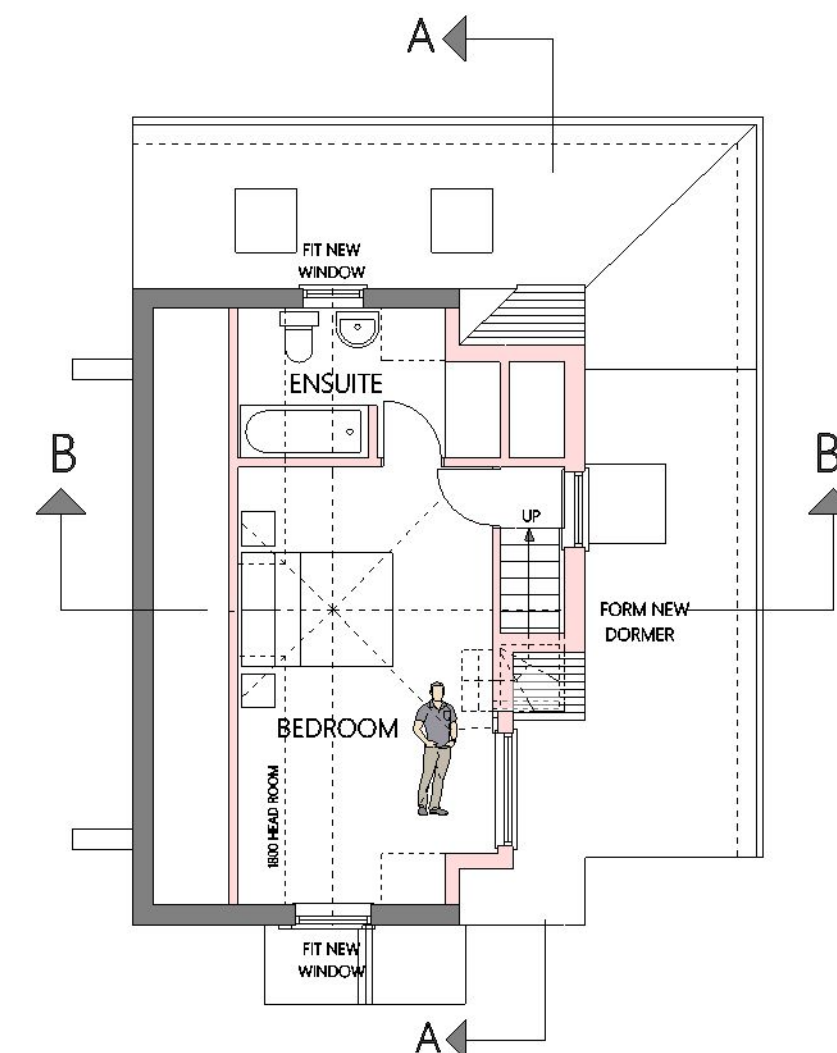

LOFT PLAN



PETER ROBSON ARCHITECT Long Meadow, The Lane,
Chichester, PO19 5PY
Tel; 01243 780224 Mob; 07497 006277 Email; robsonarchitect@gmail.com

DRAWING TITLE:	PROPOSED PLANS	Drawing:	1616-04 A
PROJECT:	PROPOSED EXTENSION AND LOFT CONVERSION AT 27 POUND ROAD, WALBERTON	Scale: 1:100 @ A3	REVISION A: AMEND NEW STAIRS
CLIENT:	MR AND MRS STORY-SMITH	Date: APRIL 2018	16:7:18
ALL DIMENSIONS TO BE CHECKED ON SITE. DO NOT SCALE FROM DRAWING		PLANNING DRAWING ONLY	