

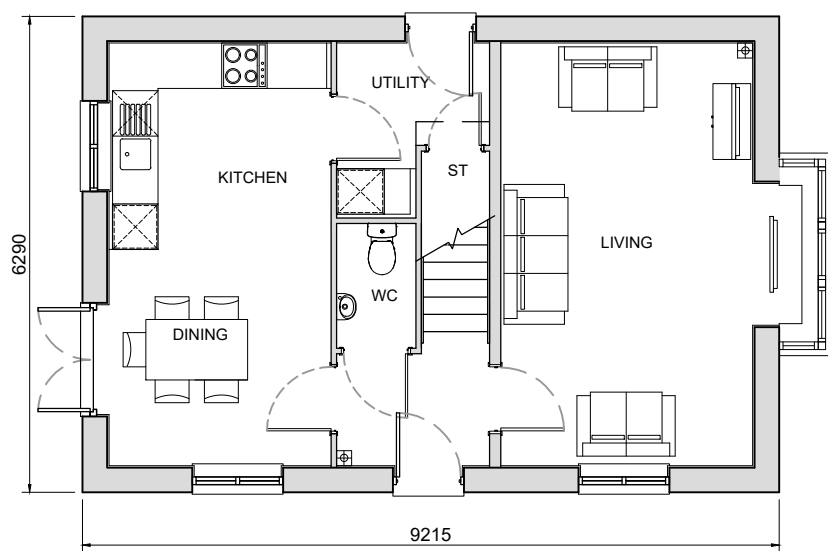


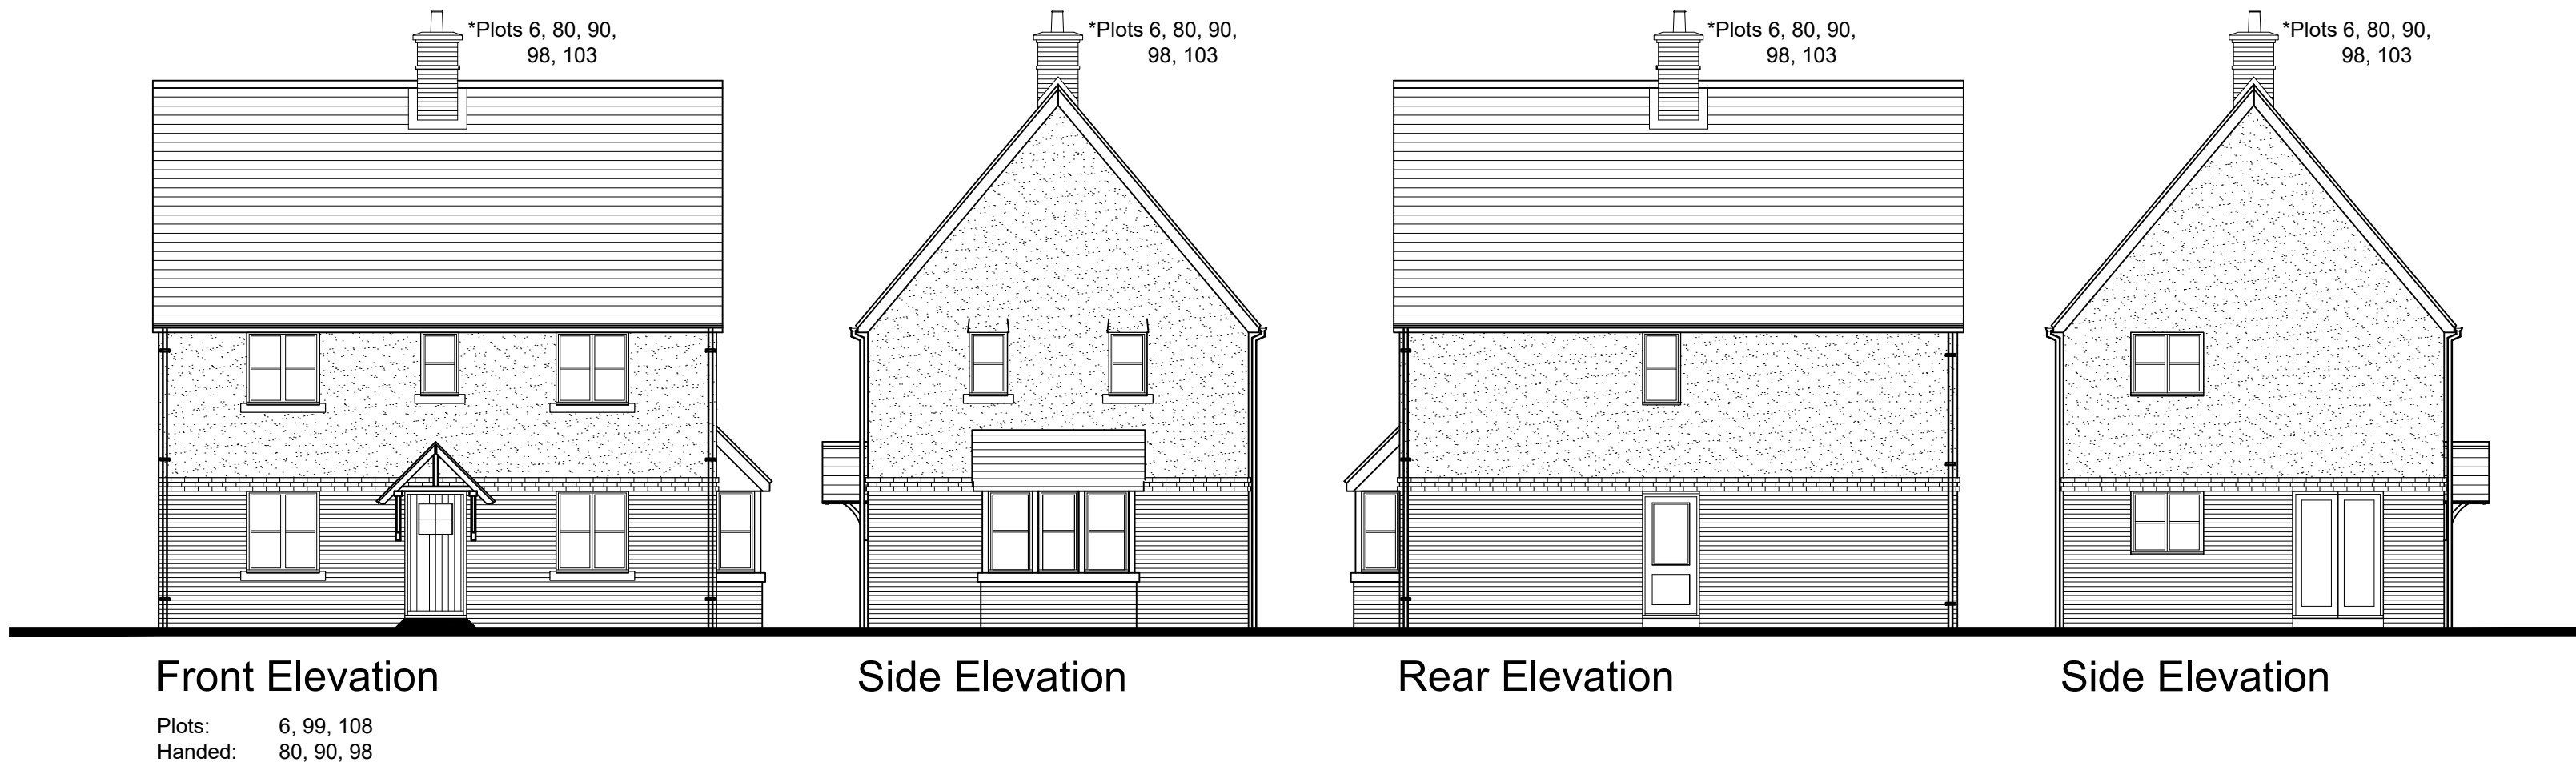


Plots: 6, 15, 50, 65, 66, 99, 108
Handed: 20, 35, 42, 47, 56, 80, 90, 92, 98, 107

3 Bed 5 Person Private House with Bay
96.37sqm to finishes
97.80sqm to structure

To National Space Standards
NOT to Lifetime Homes or B. Regs part M4(2 or 3)

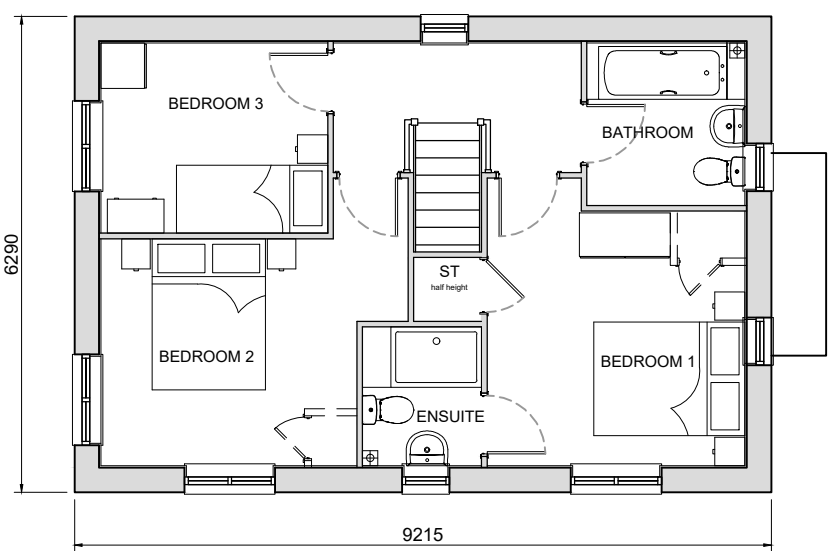

First Floor Plan

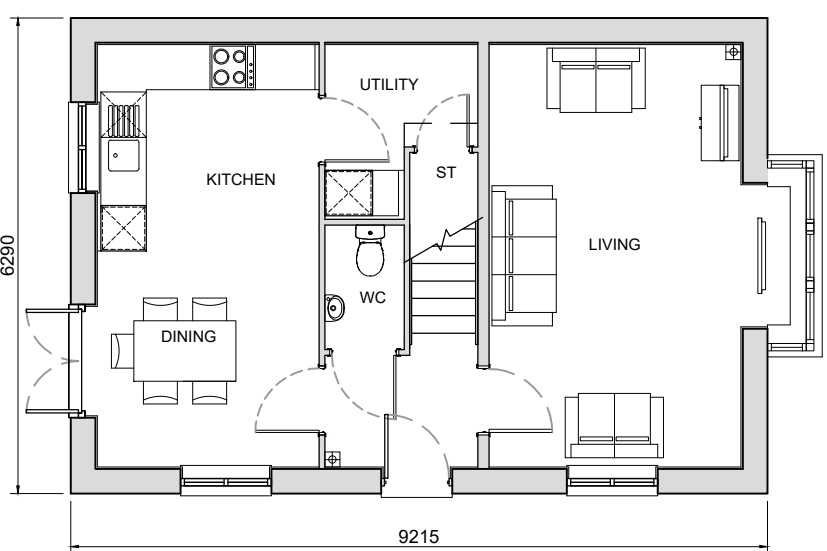


Ground Floor Plan

Plots: 29, 55, 61, 72
Handed: 103

3 Bed 5 Person Private House with Bay
96.37sqm to finishes
97.80sqm to structure

To National Space Standards
NOT to Lifetime Homes or B. Regs part M4(2 or 3)

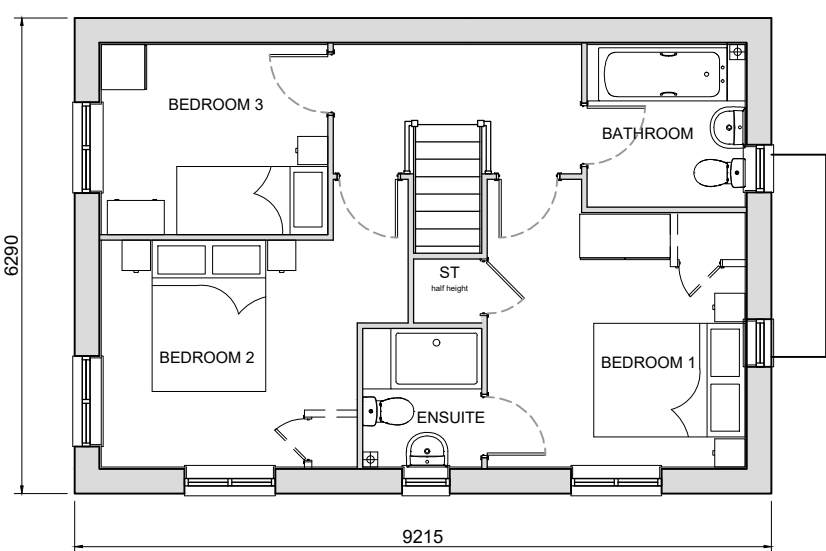

First Floor Plan

B	26.08.20	Planning permission	PB	NF
A	21.08.20	Updated housetypes.	PB	NF
Rev	Date	Revision Details	Dr	Ch

ECE Architecture
www.ecearchitecture.com

London: 76 Great Suffolk Street
London, SE1 0BL
T 0207 928 2773 E london@ecearchitecture.com
Sussex: Brooklyn Chambers, 11 Goring Road
Worthing, West Sussex, BN12 4AP
T 01903 248777 E sussex@ecearchitecture.com
Bristol: Westworks, Colston Tower
Colston Street, Bristol, BS1 4XE
T 0117 214 1101 E bristol@ecewestworks.com

Client's Name
Vistry Group

Job Title
Avisford Grange
Walberton

Drawing Title
Becket
Plans and Elevations

Scale
1:100 @ A1 / 1:200 @ A3

metres 2 4 6 8 10

Drawn AT/JW Checked NF Date 10.08.20

Job No 6913 Drawing No 116 Rev B

Status
PRELIMINARY