


CDM 2015 Health & Safety Information

This information relates only to 'Significant Hazards' identified on this drawing and is to be read in conjunction with the Designer's Hazard Register.

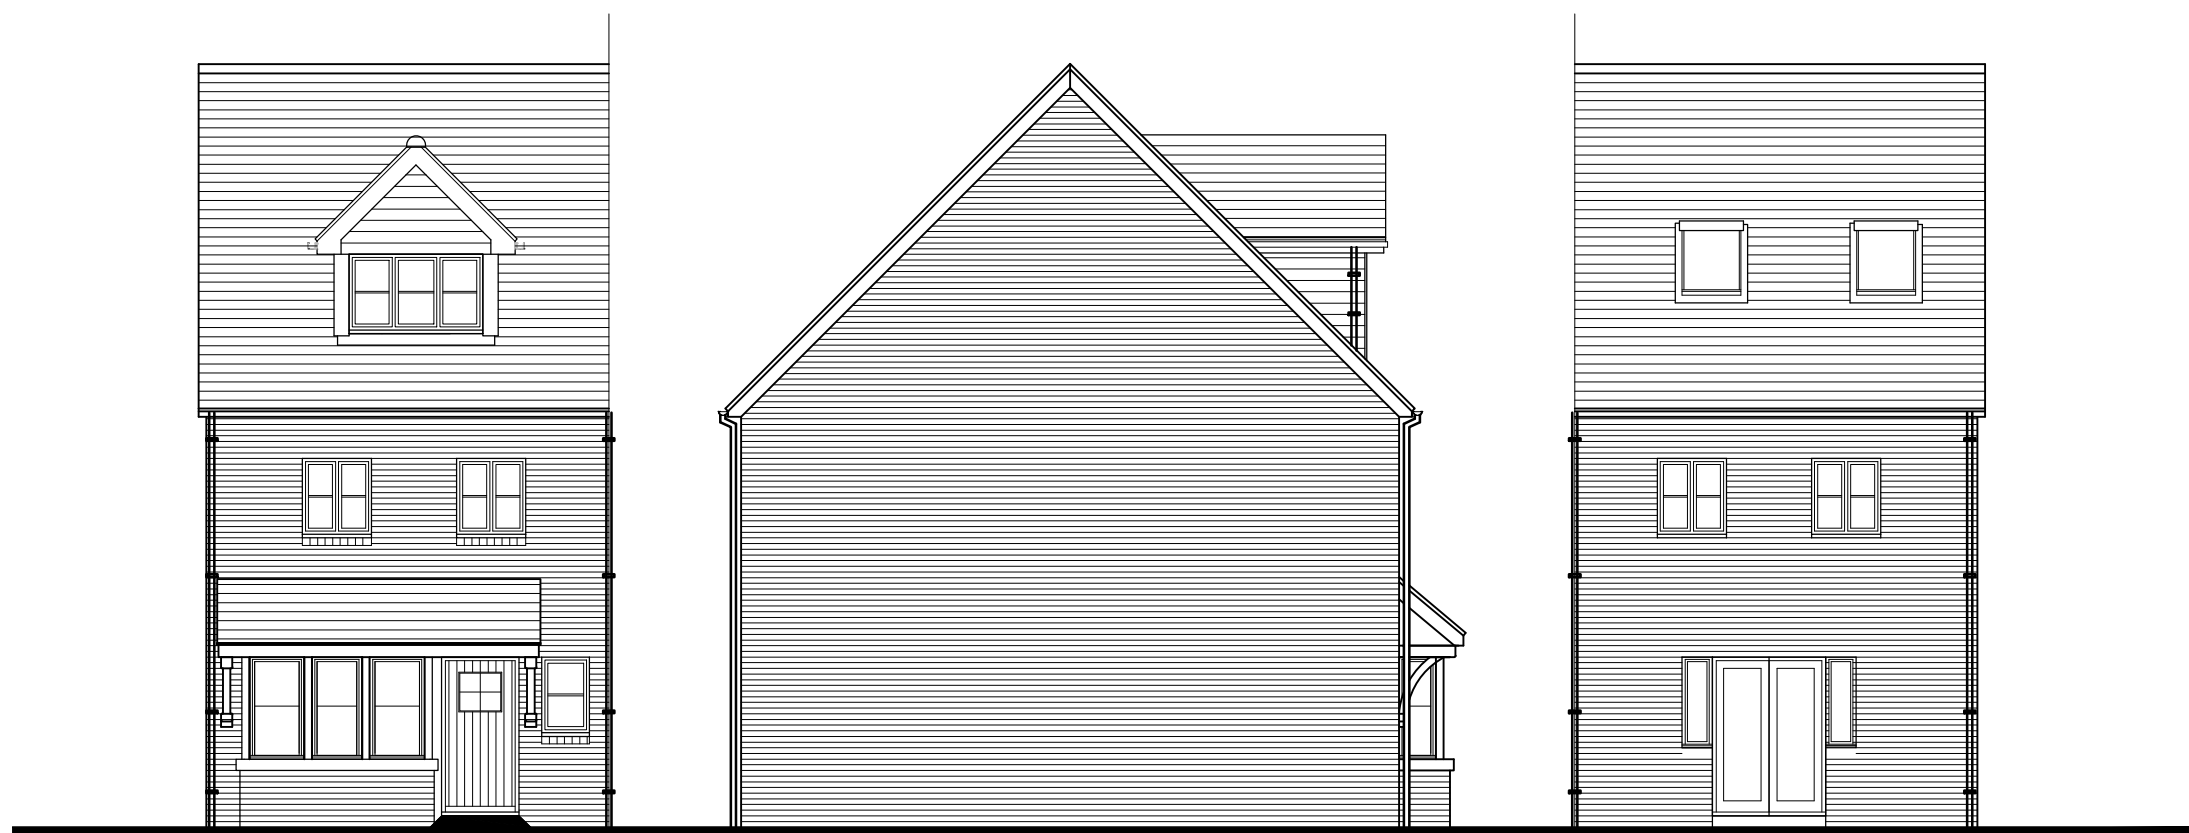


Front Elevation

Side Elevation

Rear Elevation

Plots: 25, 27
Handed: 26, 28

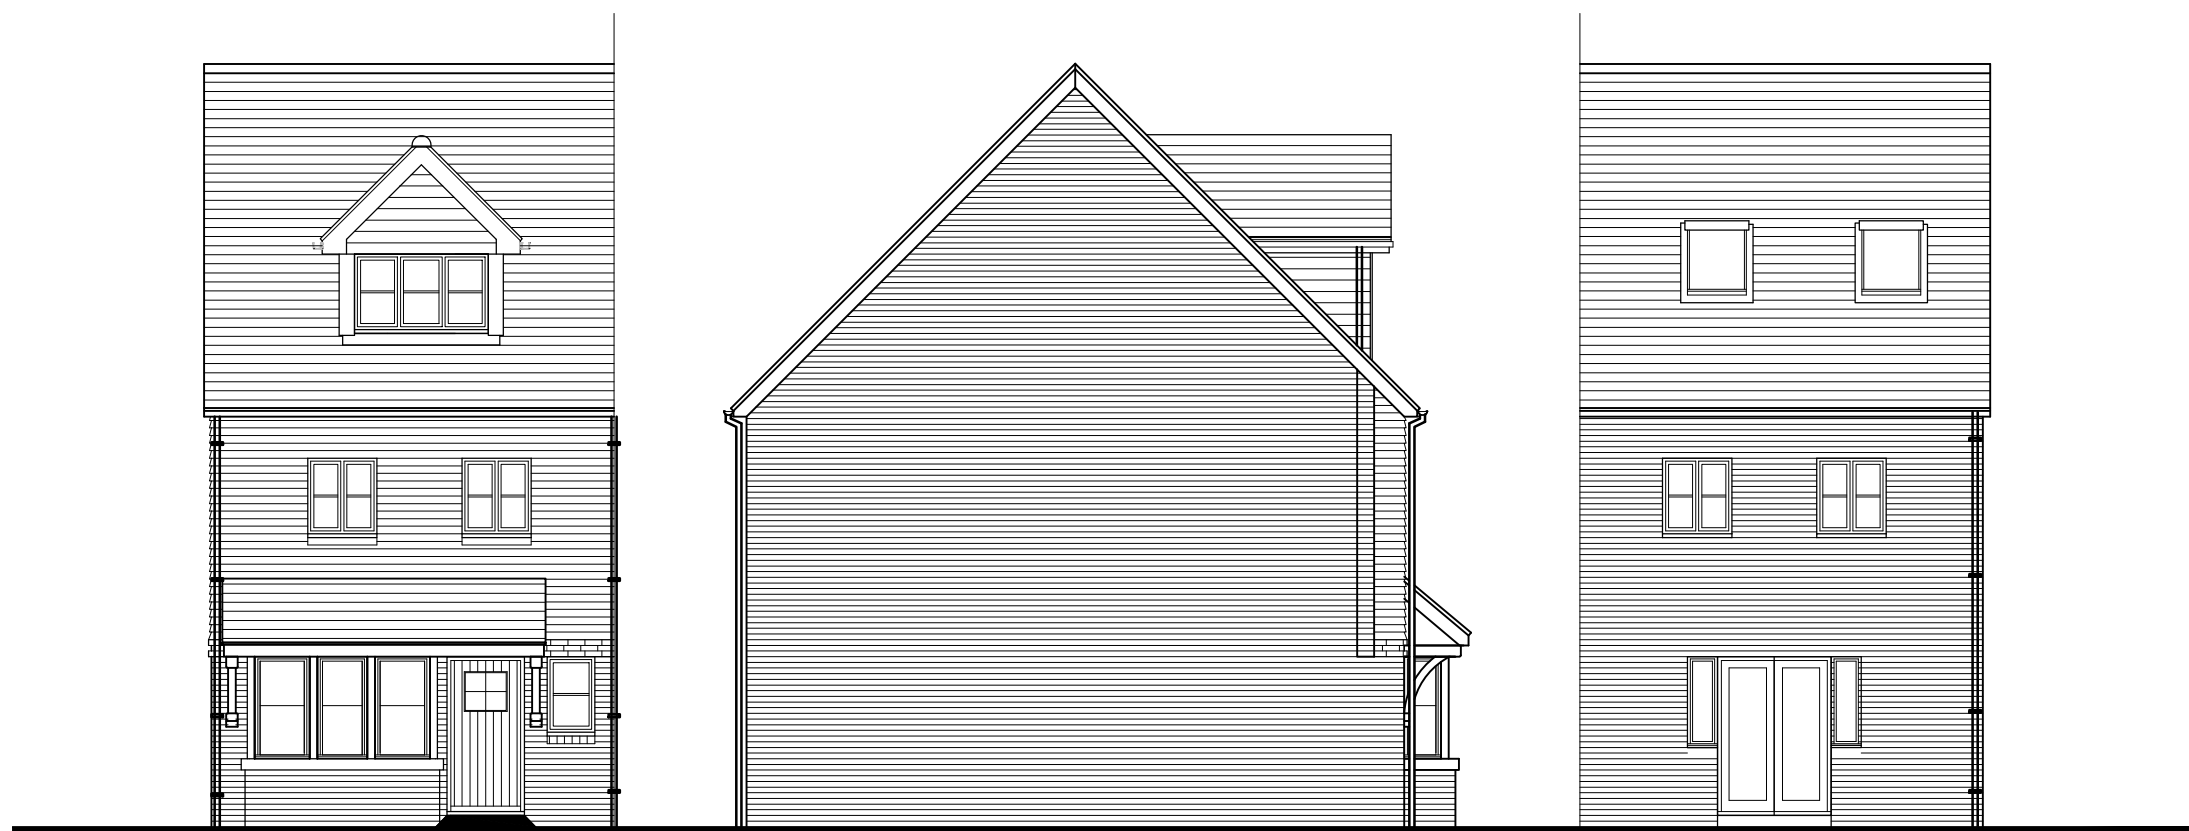


Front Elevation

Side Elevation

Rear Elevation

Plot: 23
Handed: 24

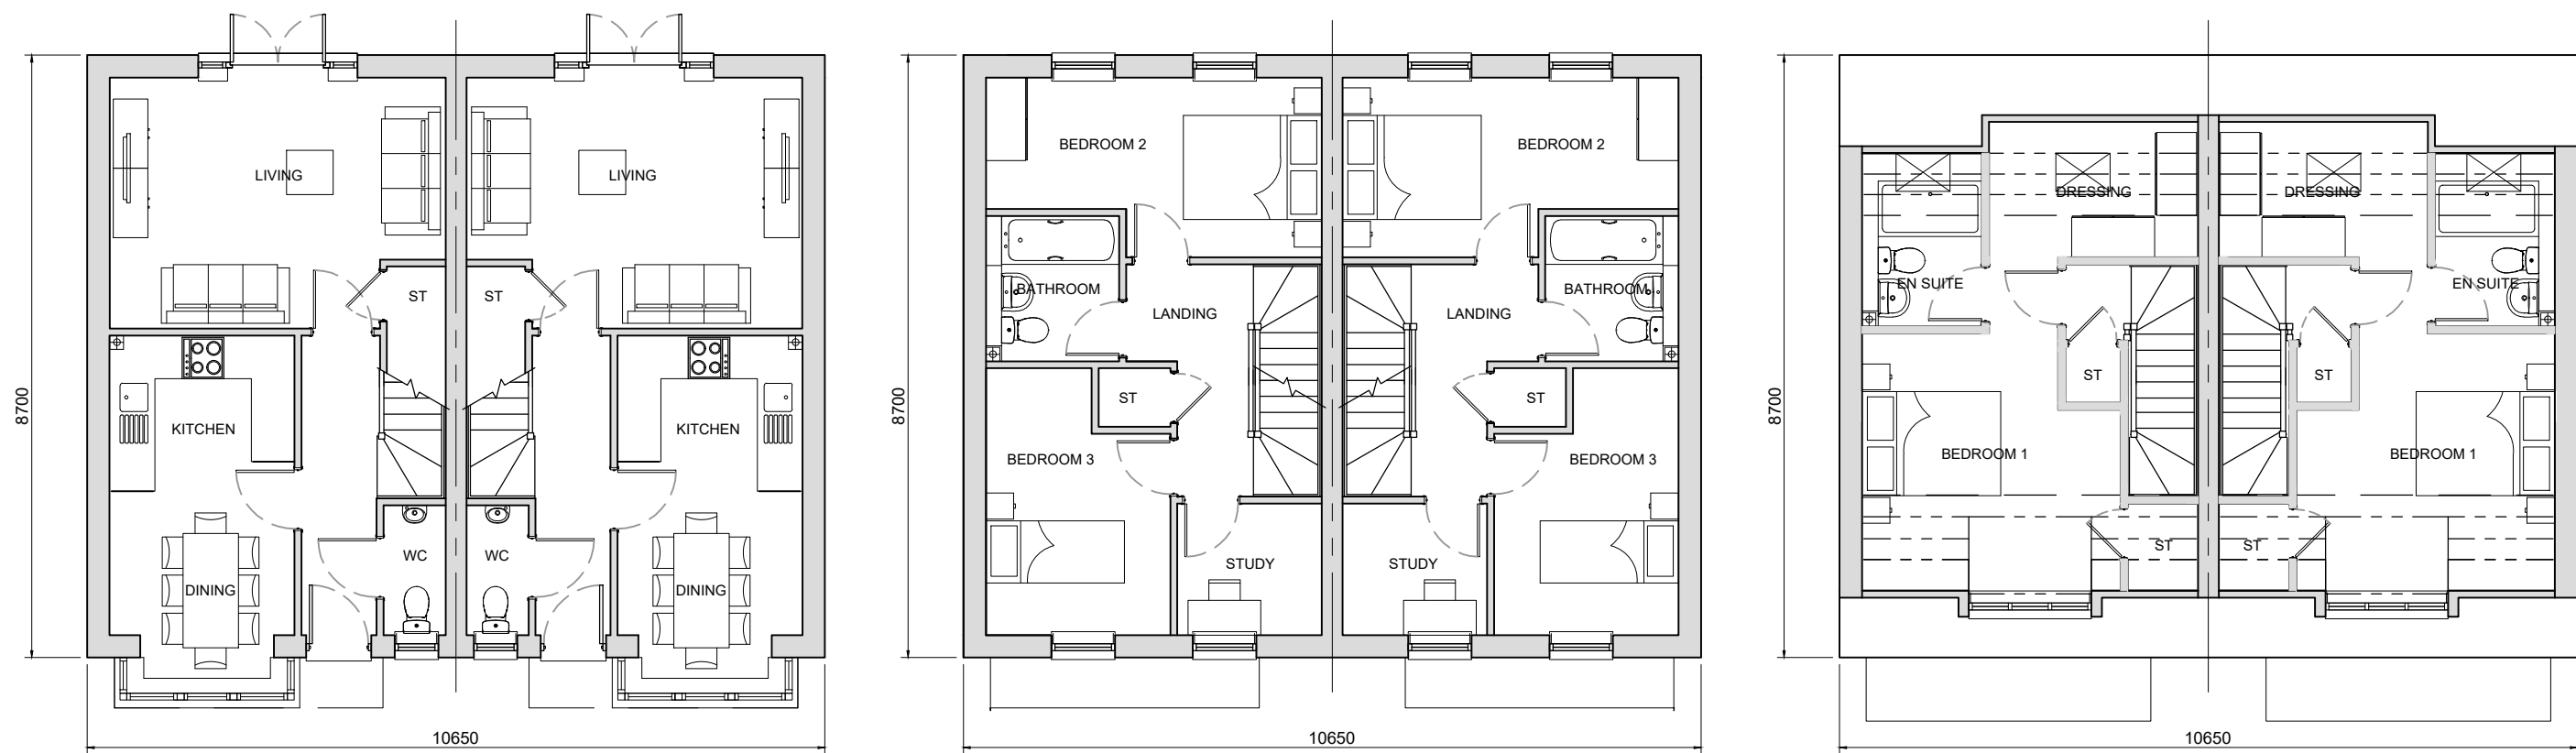

Ground Floor

First Floor

Second Floor

Plots: 23, 24, 25, 26, 27, 28.

3 Bed 5 Person Private House
102.04sqm to finishes
103.88sqm to structure

To National Space Standards
NOT to Lifetime Homes or B. Regs part M4(2 or 3)

B	26.08.20	Planning permission	PB	NF
A	21.08.20	Updated housetypes.	PB	NF

Rev	Date	Revision Details	Dr	Ch
-----	------	------------------	----	----



London: 76 Great Suffolk Street
London, SE1 0BL
T 0207 928 2773 E london@ecearchitecture.com
Sussex: Brooklyn Chambers, 11 Goring Road
Worthing, West Sussex, BN12 4AP
T 01903 248777 E sussex@ecearchitecture.com
Bristol: Westworks, Colston Tower
Colston Street, Bristol, BS1 4XE
T 0117 214 1101 E bristol@ecewestworks.com
ECE Architecture
www.ecearchitecture.com

Client's Name
Vistry Group

Job Title
Avisford Grange
Walberton

Drawing Title
Lincoln
Plans and Elevations

Scale
1:100 @ A1 / 1:200 @ A3



Drawn	Checked	Date
AT/JW	NF	10.08.20

Job No	Drawing No	Rev
6913	118	B

Status
PRELIMINARY