



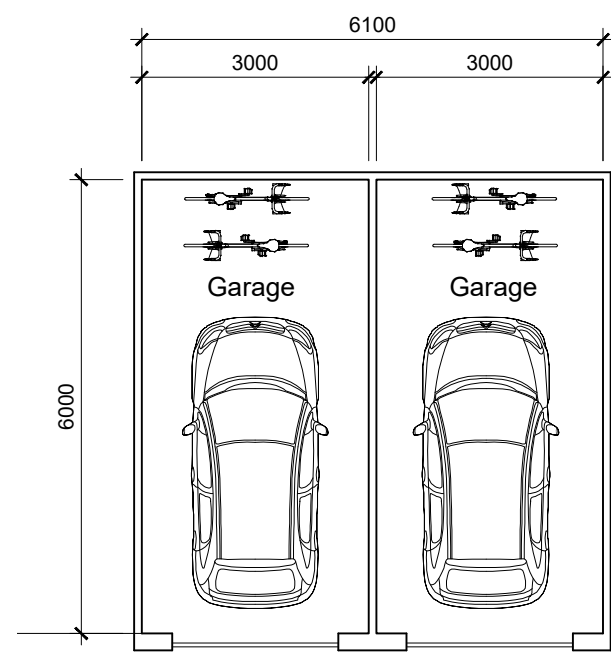

Floor Plan

Plots: 1, 36-37

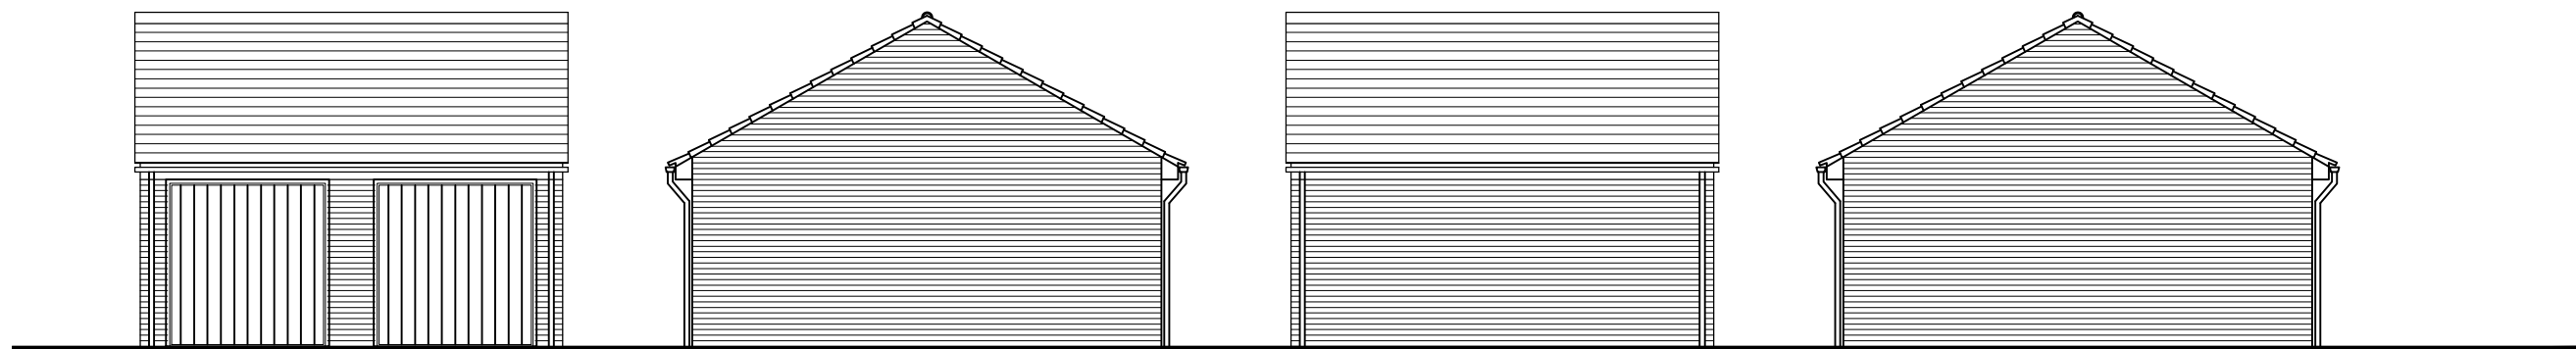


Front Elevation

Side Elevation

Rear Elevation

Side Elevation

Plots: 1, 36-37

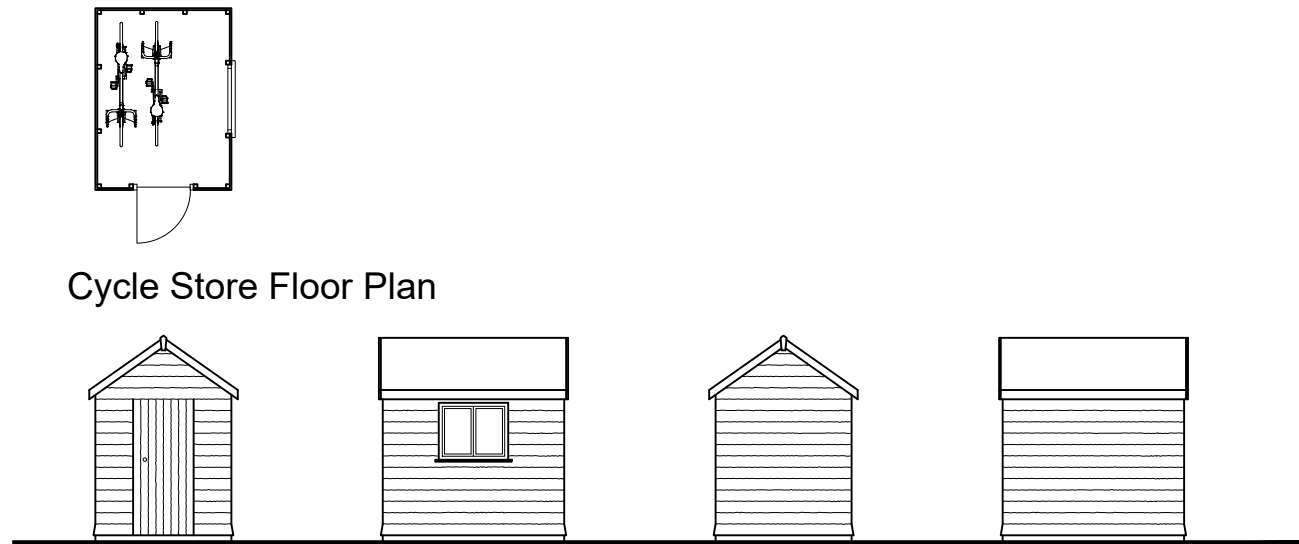

Cycle Store Floor Plan


Front Elevation

Side Elevation

Rear Elevation


Side Elevation

(window position may vary depending upon plot location)

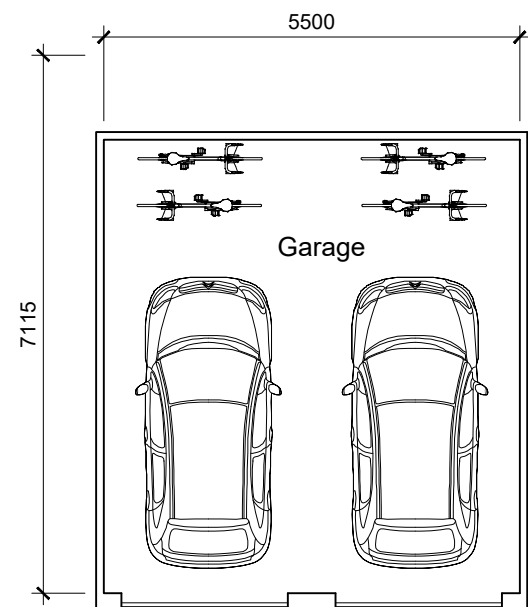

Floor Plan

Plots: 93

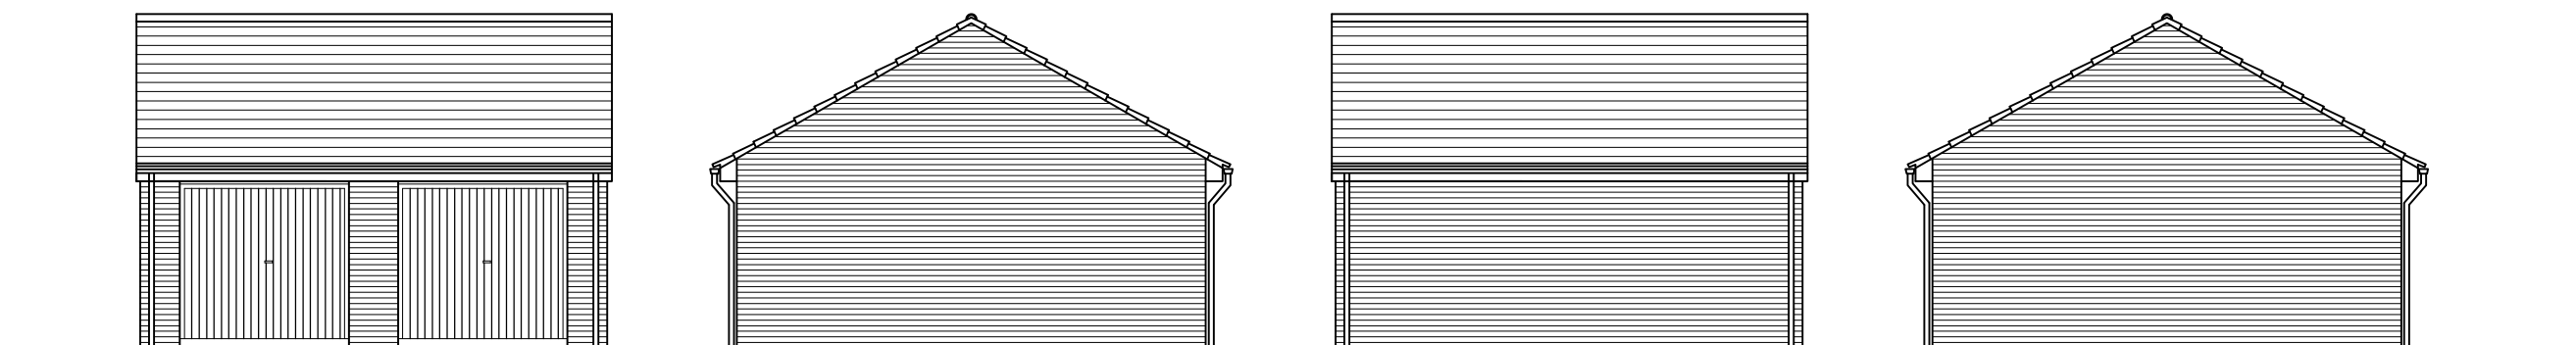


Front Elevation

Side Elevation

Rear Elevation

Side Elevation

Plots: 93

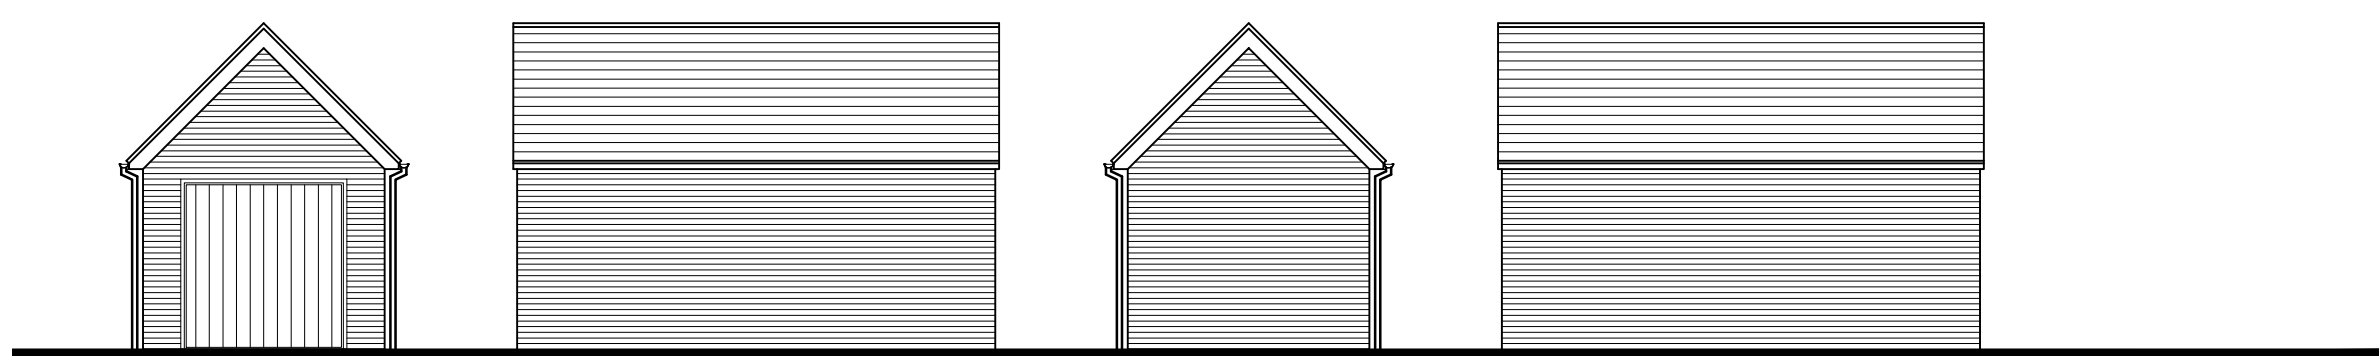


Front Elevation

Side Elevation

Rear Elevation


Side Elevation

Plots: 7, 8, 9, 62, 81, 94

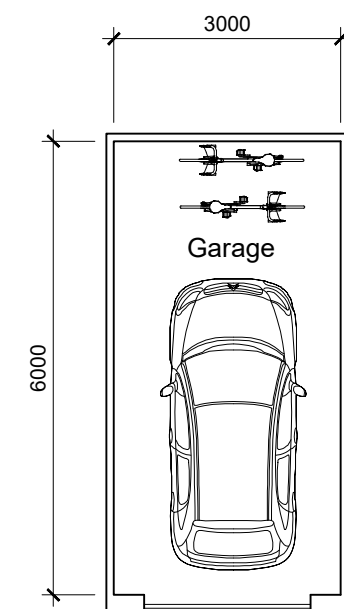

Floor Plan

Plots: 7, 8, 9, 51, 62, 81, 91, 94

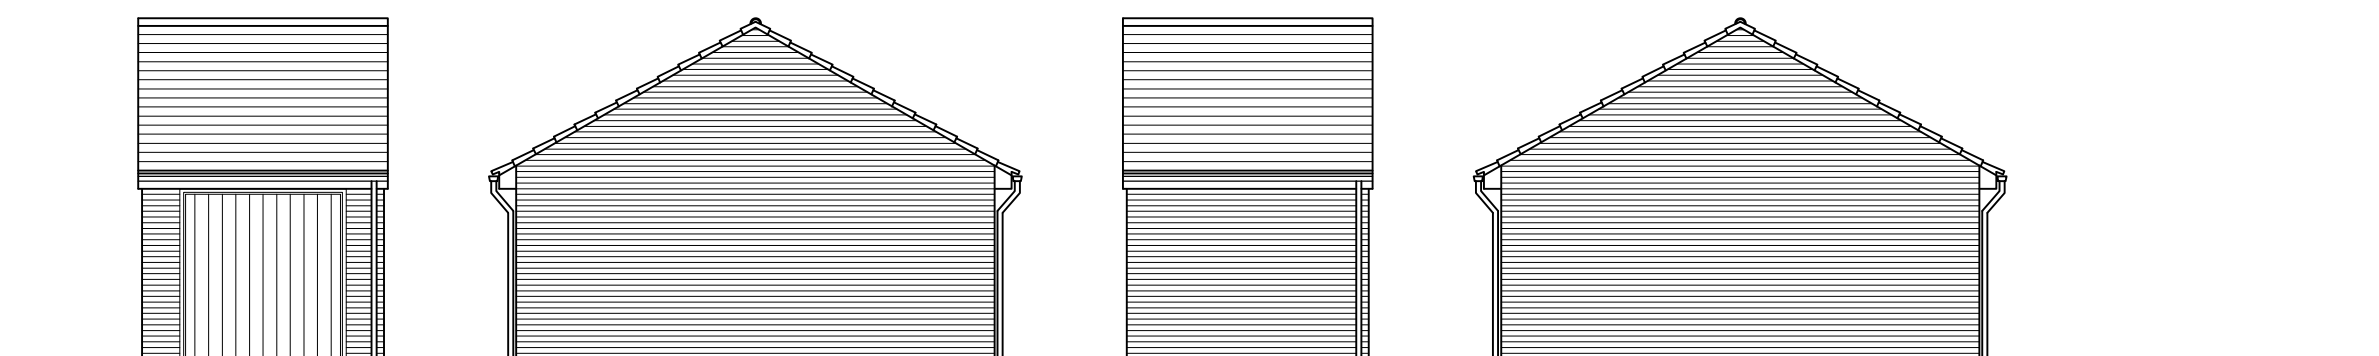

Front Elevation

Side Elevation

Rear Elevation

Side Elevation

Plots: 51, 91

Rev	Date	Revision Details	Dr	Ch
-----	------	------------------	----	----



London: 76 Great Suffolk Street
London, SE1 0BL
T 0207 928 2773 E london@ecearchitecture.com

Sussex: Brooklyn Chambers, 11 Goring Road
Worthing, West Sussex, BN12 4AP
T 01903 248777 E sussex@ecearchitecture.com

Bristol: Westworks, Colston Tower
Colston Street, Bristol, BS1 4XE
T 0117 214 1101 E bristol@ecewestworks.com

ECE Architecture
www.ecearchitecture.com

Client's Name

Vistry Group

Job Title

Avisford Grange
Walberton

Drawing Title

Garages and Cycle Store
Plans and Elevations

Scale

1:100 @ A1 / 1:200 @ A3



Drawn	Checked	Date
PB	NF	25.08.20

Job No	Drawing No	Rev
6913	126	-

Status

PRELIMINARY