


VISUAL SCALE 1:100 @ A3

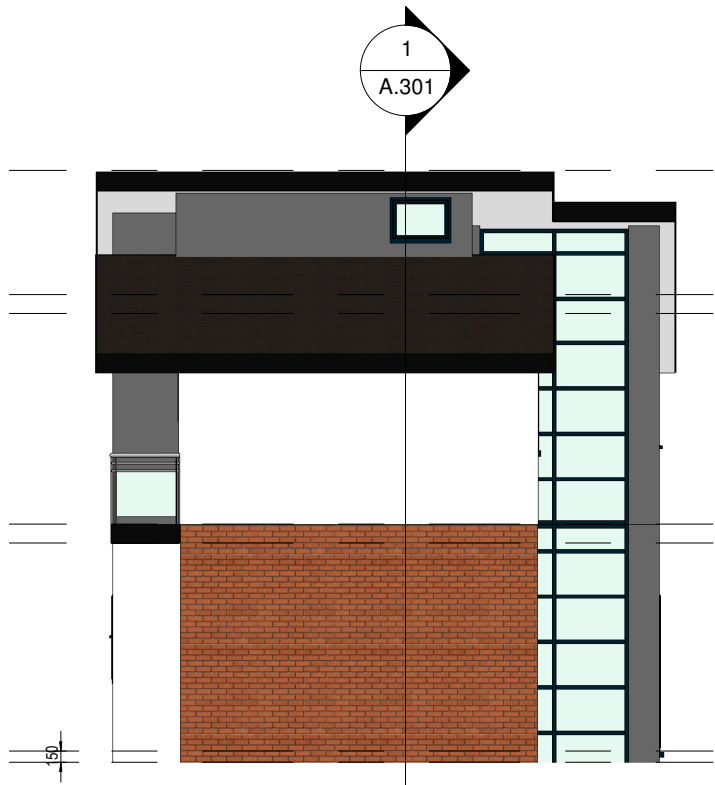


2 PR_01. Building-B. Front Elevation
1 : 100



4 PR_03. Building-B. Side Elevation
1 : 100



3 PR_02. Building-B. Rear Elevation
1 : 100

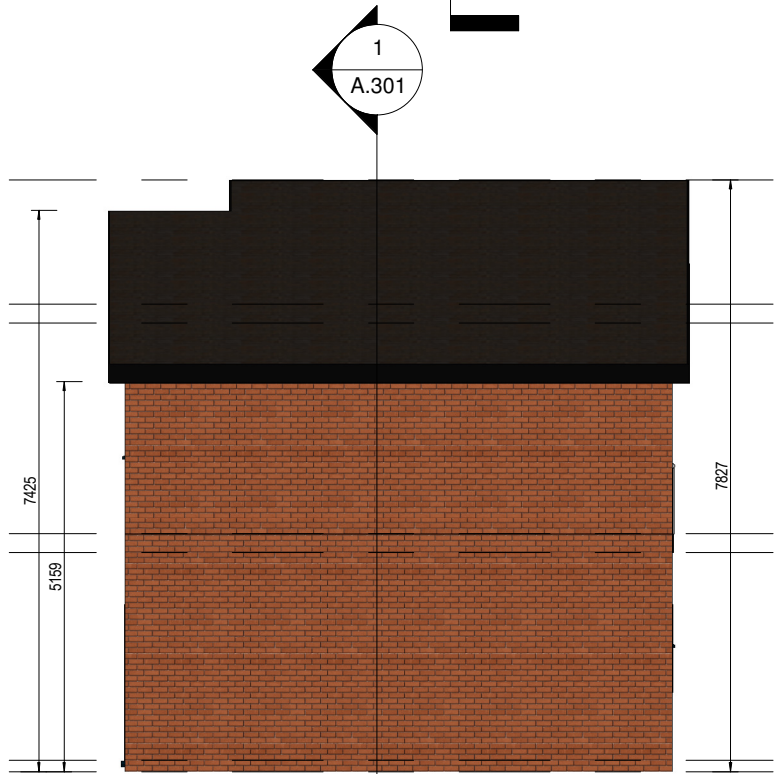

1 PR_04. Building-B. Side Elevation.
1 : 100

**KRONA
DESIGN**

ARCHITECTURAL DESIGN & DRAFTING
4 Union Place | Worthing | BN11 1LG
info@kronadesign.co.uk | kronadesign.co.uk
Tel: 01903 256150 Mob: 07827 994111

PROJECT
**Proposed
Development of 6
Dwellings**

ADDRESS
**Morelands
Arundel Road
Arundel
BN18 0SB**

TITLE
**Building B -
Elevations**

CLIENT
Faidh Hasan

DRAWN JLB/SE	STATUS Planning	DATE 09/09/21
-----------------	--------------------	------------------

SCALE (@ A3) 1 : 100	PROJECT NUMBER KD.1000
-------------------------	---------------------------

DRAWING NUMBER A.202	REV
--------------------------------	-----