



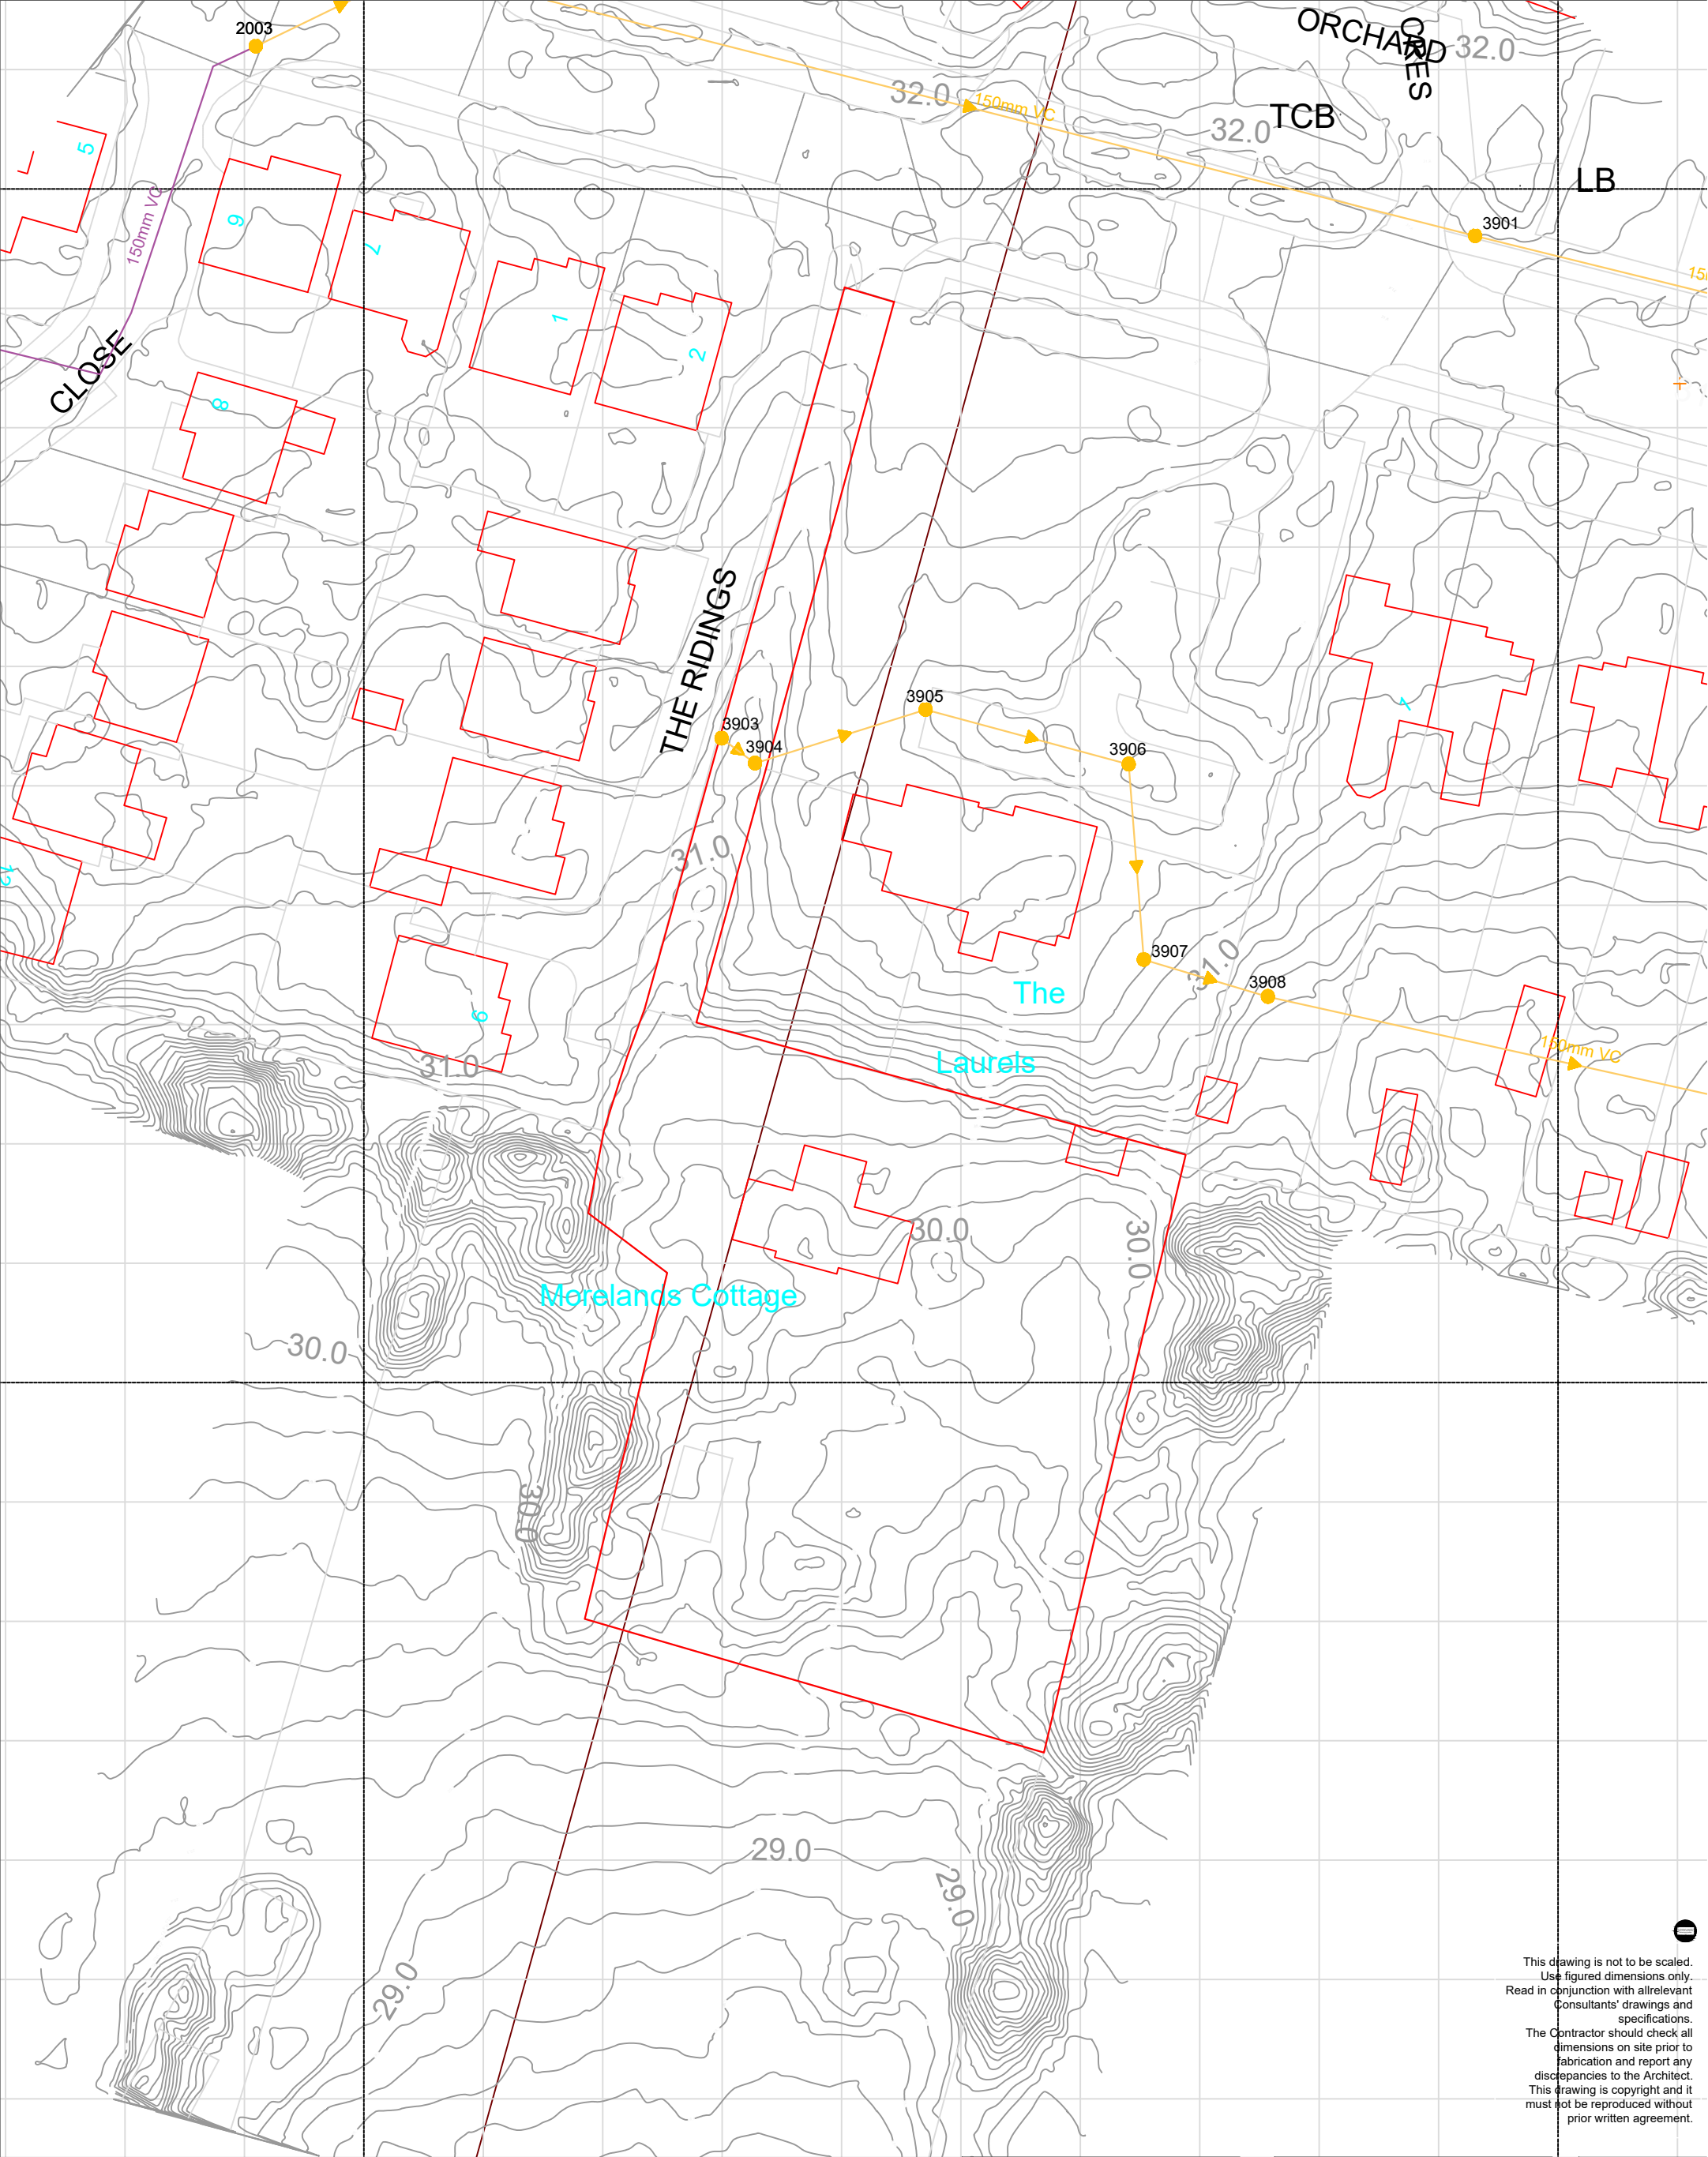


This drawing is not to be scaled.
Use figured dimensions only.
Read in conjunction with all relevant
Consultants' drawings and
specifications.
The Contractor should check all
dimensions on site prior to
fabrication and report any
discrepancies to the Architect.
This drawing is copyright and it
must not be reproduced without
prior written agreement.

NOTES

 

FOR STATUTORY APPLICATIONS ONLY
YOU MAY SCALE THIS DRAWING

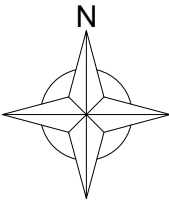

rev. date

client Mohammed Al-Samara		
job title Morelands, Arundel Road, Fontwell		
drawing title Site Plan As existing		
scale 1:500 @A3	date 28.04.2020	drawn by others
job no. 200401	drawing no. S1	revision



9 Hove Park Villas
HOVE
East Sussex
BN3 6HP
Tel 01273 823380
Fax 01273 823356