




Existing South Elevation

1 : 100




Existing North Elevation

1 : 100

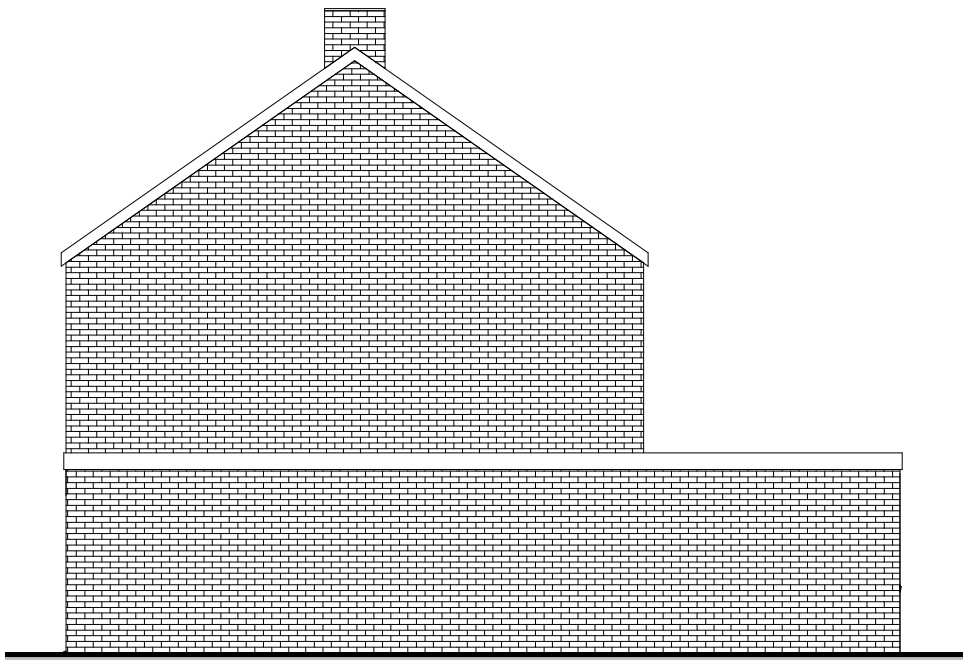



Existing West Elevation

1 : 100

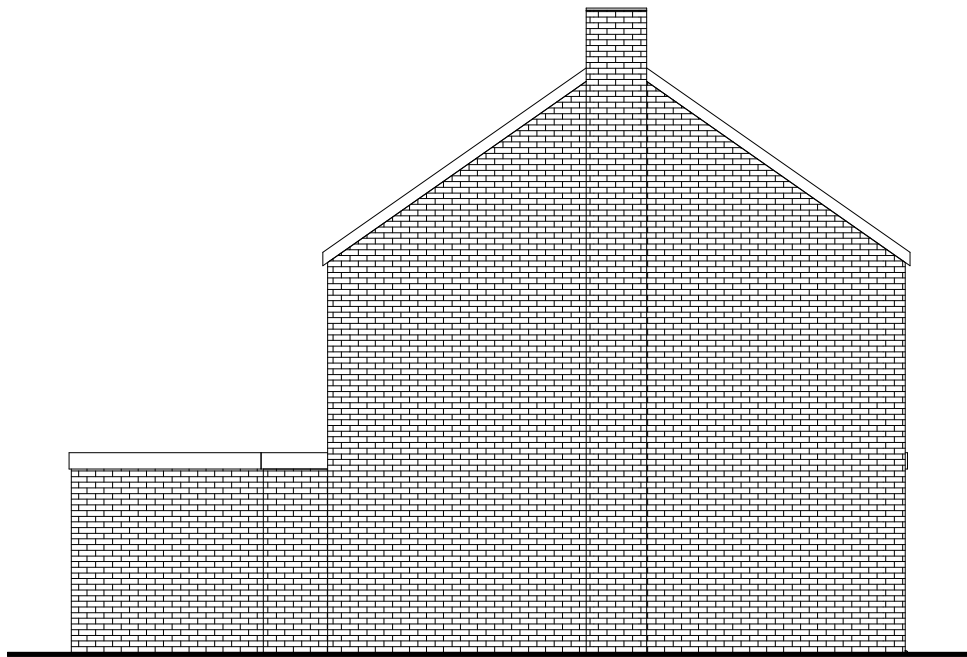

Existing East Elevation

1 : 100

  

www.yourhomeplans.co.uk

Tel: 0800 6127 664 Your Home Plans



These drawings are for approval purposes. Materials and products should not be ordered based on dimensions of drawings as errors may occur along existing building lines. All measurements and supporting elements are to be checked on site.

Mr P Mitchell
6 Nash Way
Walberton
Arundel
West Sussex
BN18 0QQ

Existing Elevations

Project number	6NAS-15REVA
Date	10th August 2015
Drawn by	June Grinstead
Checked by	Checker


A101

Scale 1 : 100



Proposed South Elevation

1 : 100

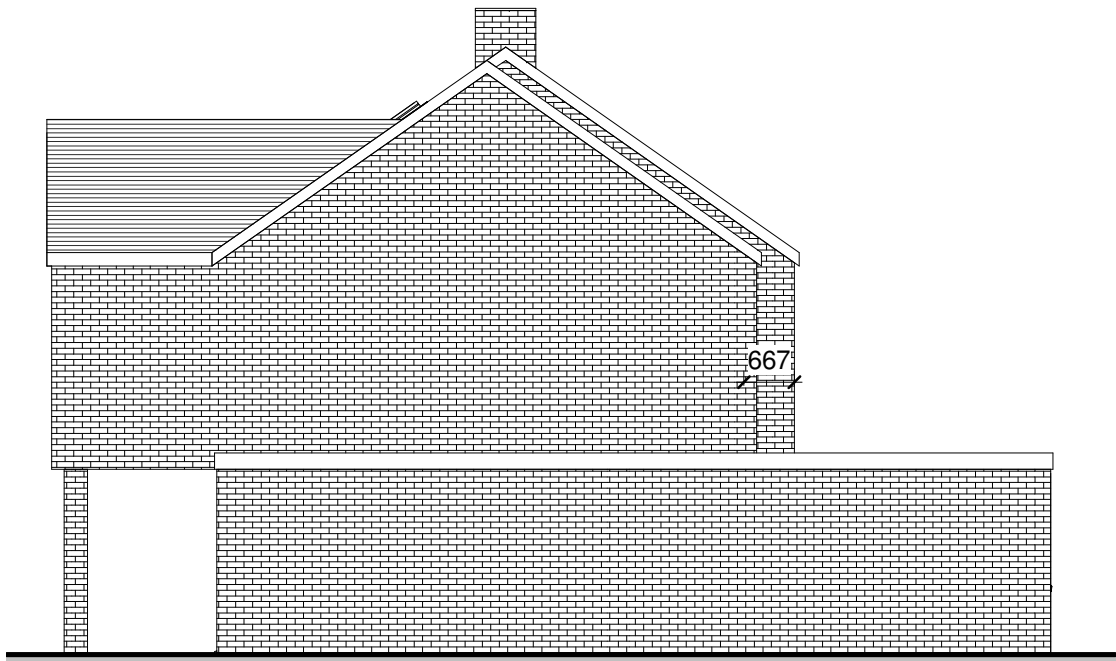


Proposed West Elevation

1 : 100





Proposed North Elevation

1 : 100

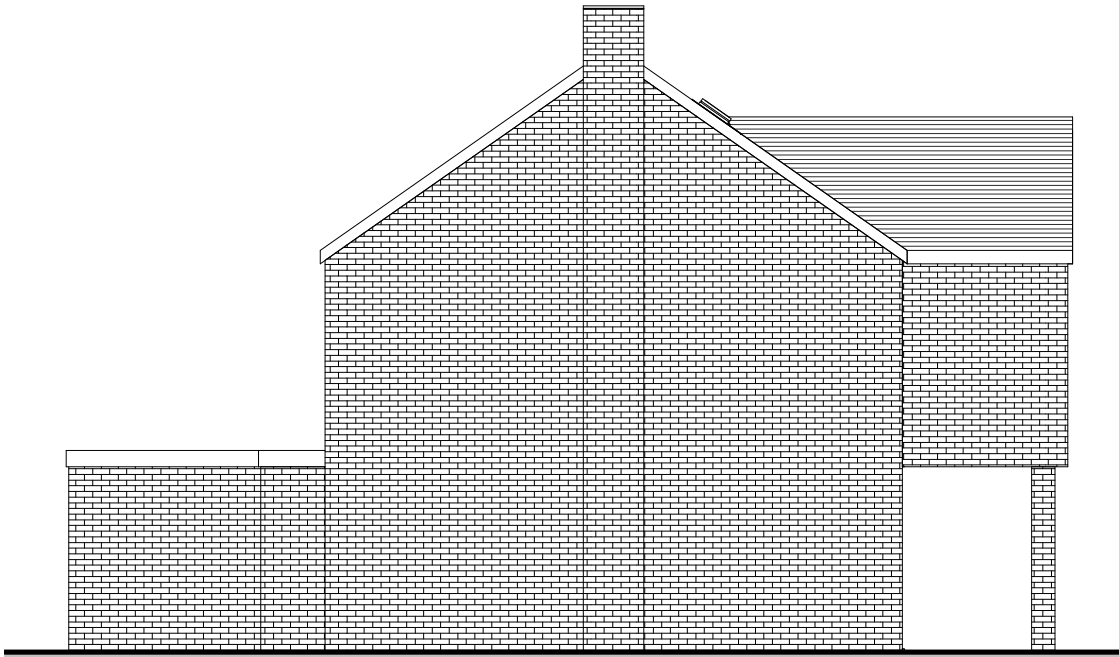

Proposed East Elevation

1 : 100

  

www.yourhomeplans.co.uk

Tel: 0800 6127 664 Your Home Plans



These drawings are for approval purposes. Materials and products should not be ordered based on dimensions of drawings as errors may occur along existing building lines. All measurements and supporting elements are to be checked on site.


Mr P Mitchell
6 Nash Way
Walberton
Arundel
West Sussex
BN18 0QQ

Proposed Elevations


Project number	6NAS-15REVA
Date	10th August 2015
Drawn by	June Grinstead
Checked by	Checker

A102


Scale 1 : 100

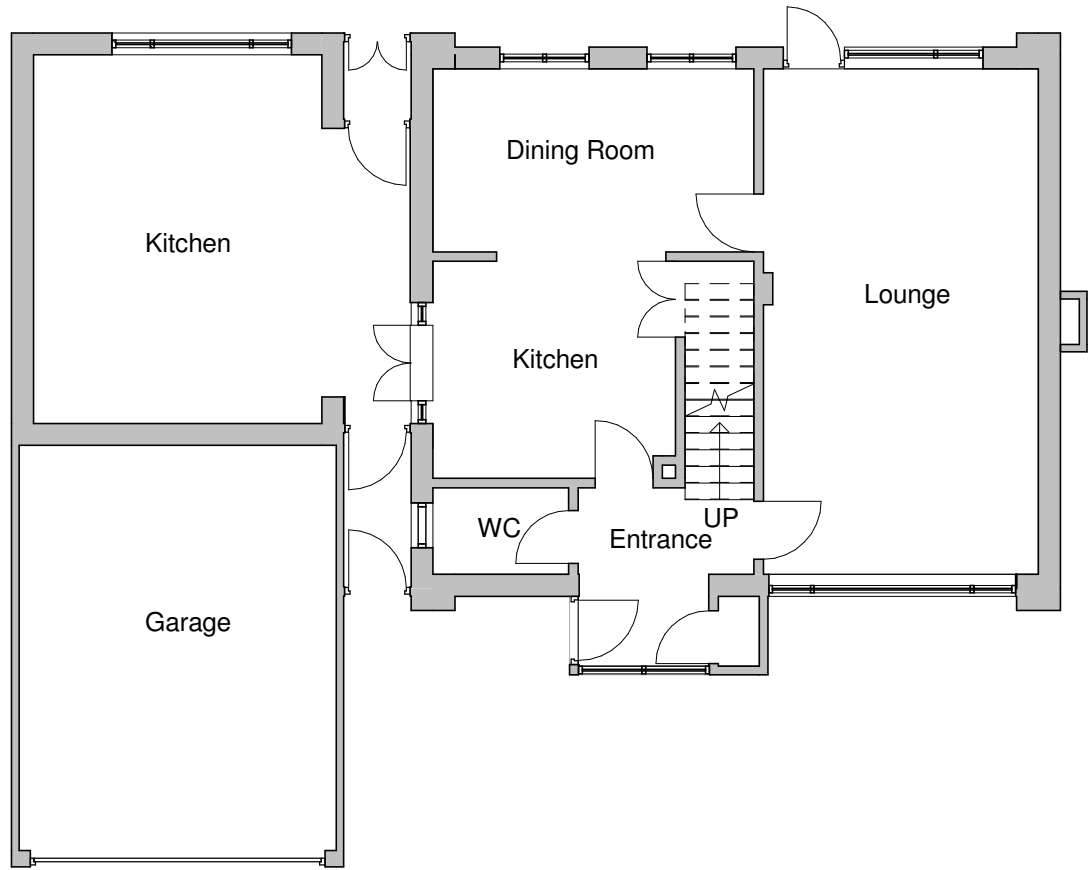

Existing Ground Floor
1 : 100

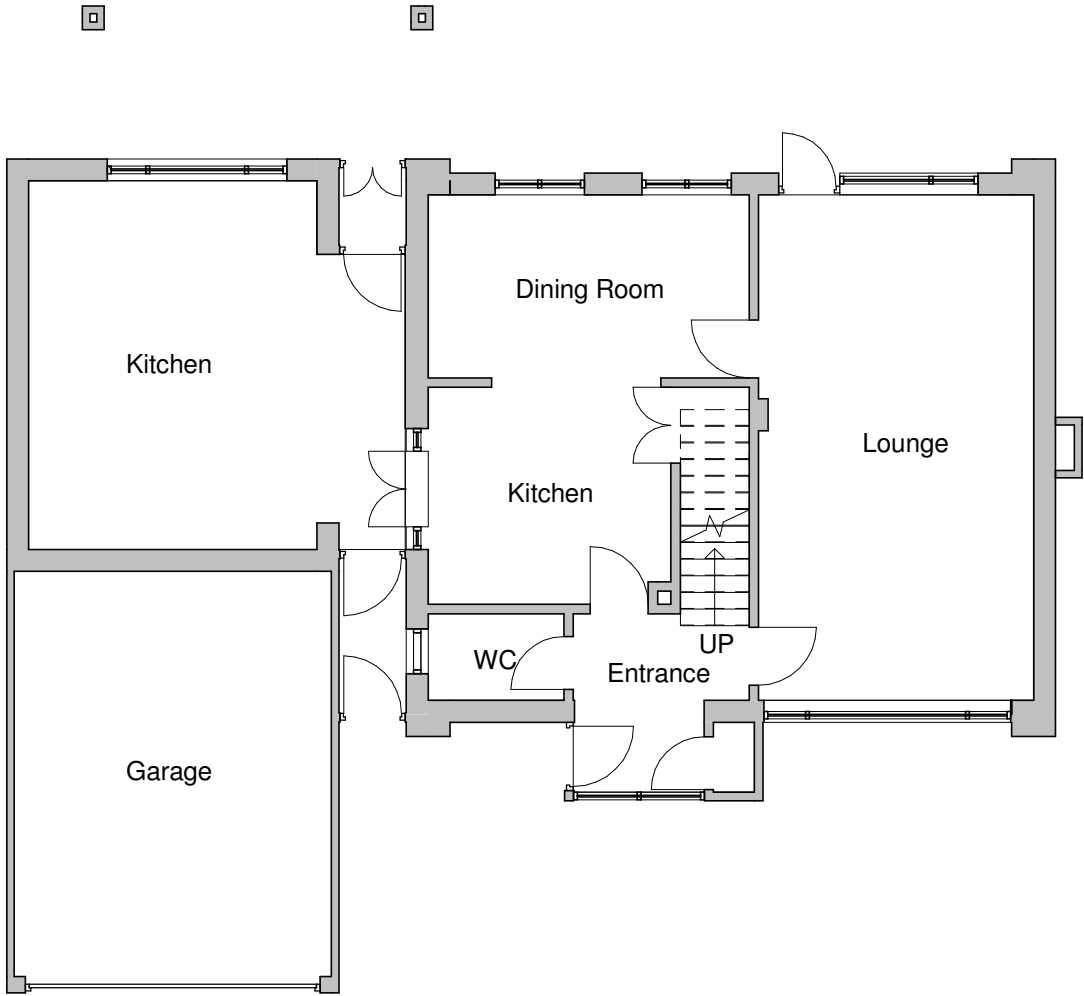

Proposed Ground Floor
1 : 100

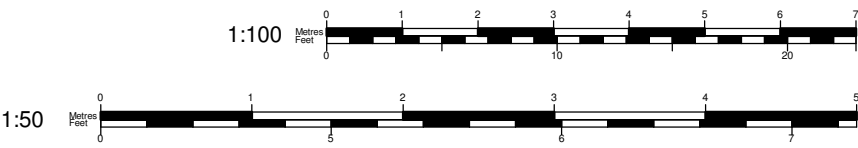

www.yourhomeplans.co.uk

Tel: 0800 6127 664 Your Home Plans




These drawings are for approval purposes. Materials and products should not be ordered based on dimensions of drawings as errors may occur along existing building lines. All measurements and supporting elements are to be checked on site.


Mr P Mitchell
6 Nash Way
Walberton
Arundel
West Sussex
BN18 0QQ

Ground Floor


Project number	6NAS-15REVA	A103
Date	10th August 2015	
Drawn by	June Grinstead	
Checked by	Checker	Scale 1 : 100

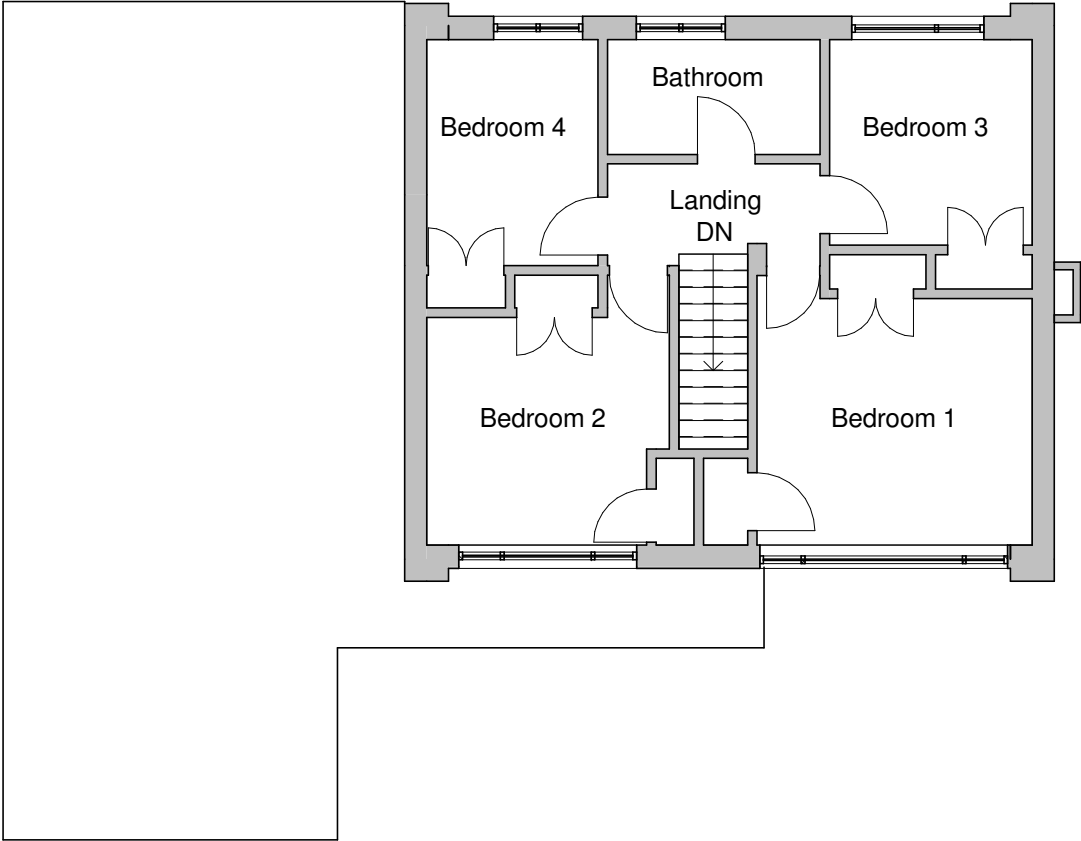


Existing First Floor
1 : 100

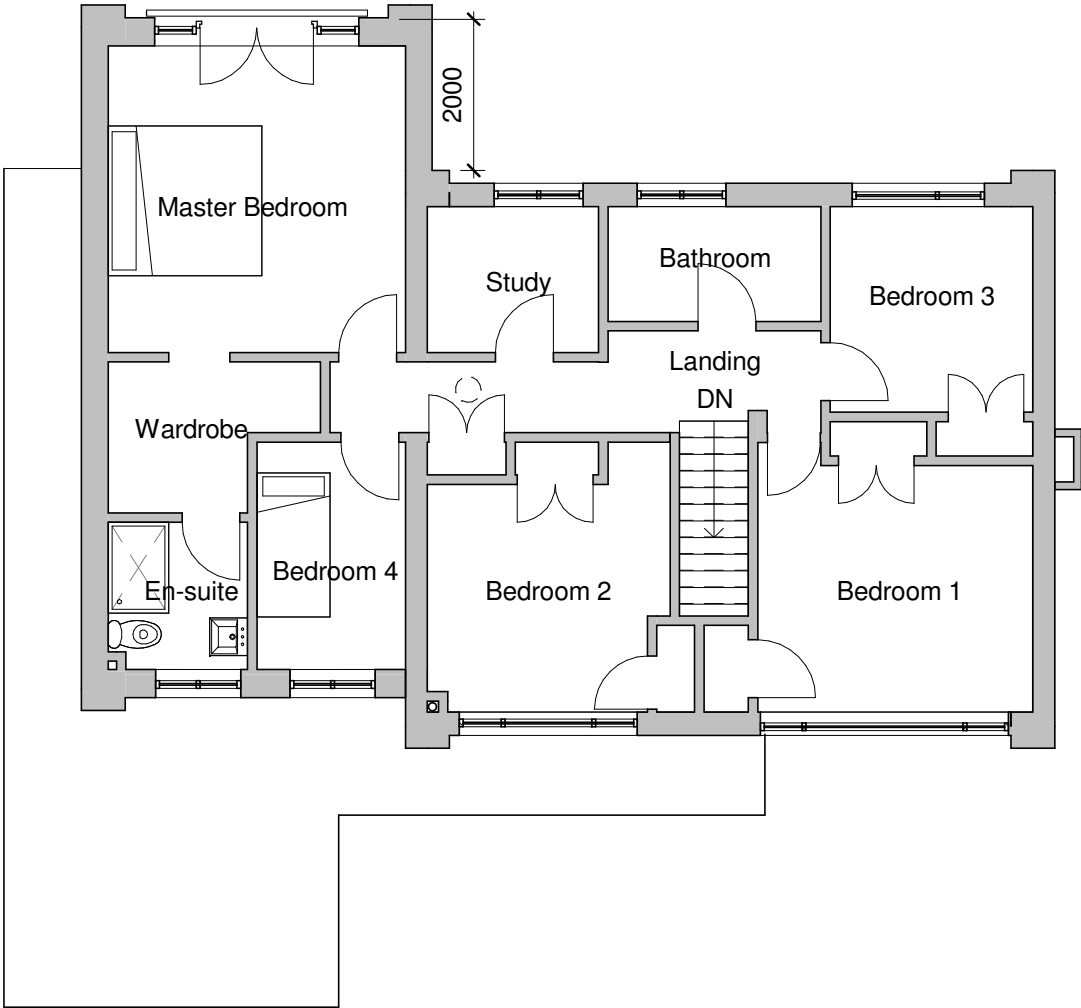


Proposed First Floor
1 : 100


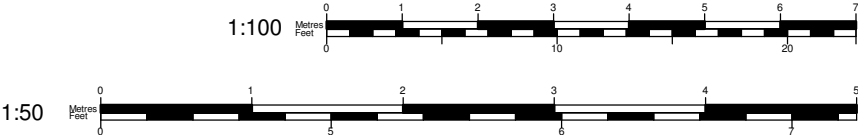


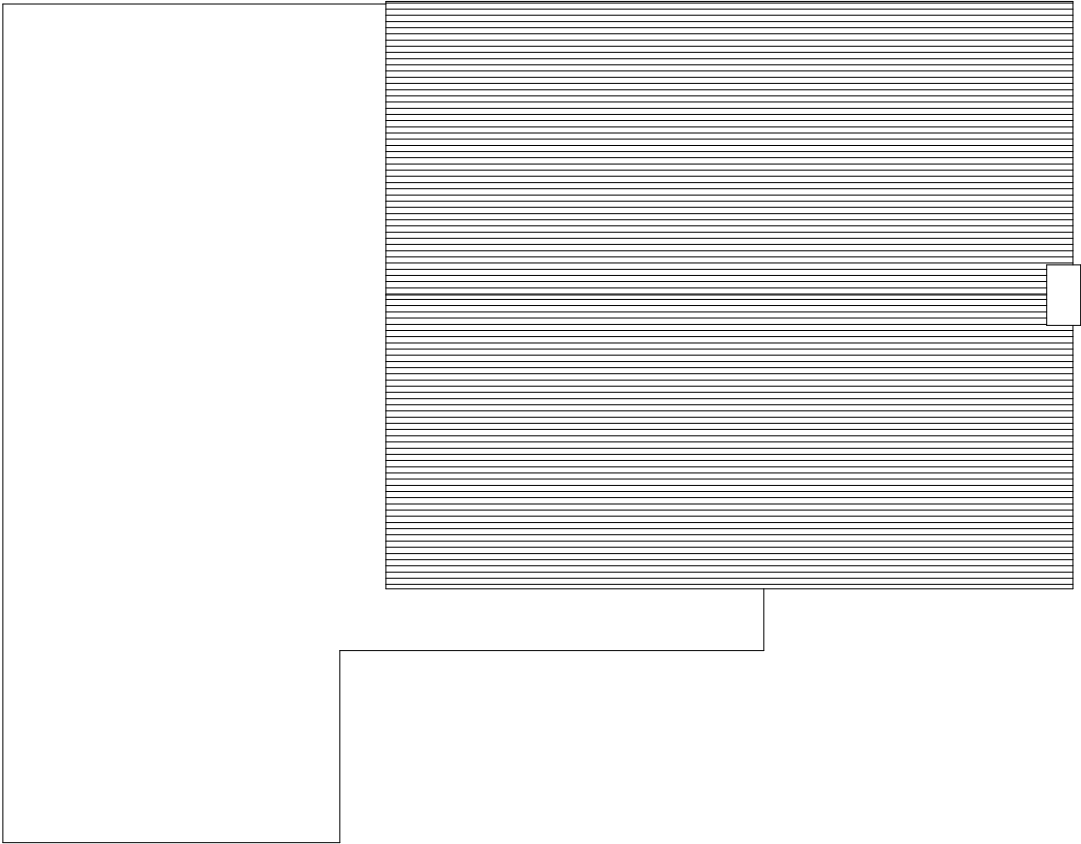

Existing Roof Plan
1 : 100

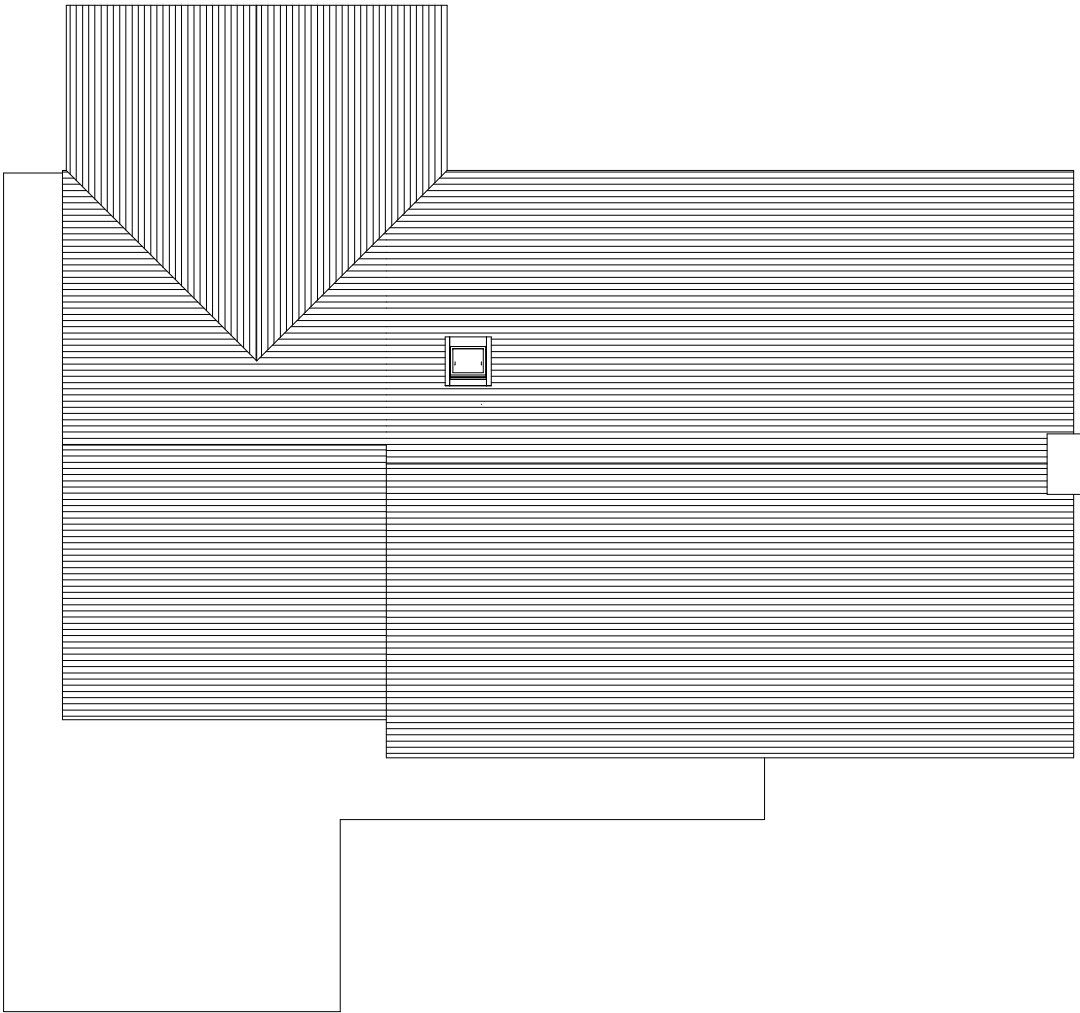

Proposed Roof Plan
1 : 100

  

www.yourhomeplans.co.uk

Tel: 0800 6127 664 Your Home Plans





These drawings are for approval purposes. Materials and products should not be ordered based on dimensions of drawings as errors may occur along existing building lines. All measurements and supporting elements are to be checked on site.



Mr P Mitchell
6 Nash Way
Walberton
Arundel
West Sussex
BN18 0QQ

Roof Plans

Project number	6NAS-15REVA	A105
Date	10th August 2015	
Drawn by	June Grinstead	
Checked by	Checker	Scale 1 : 100

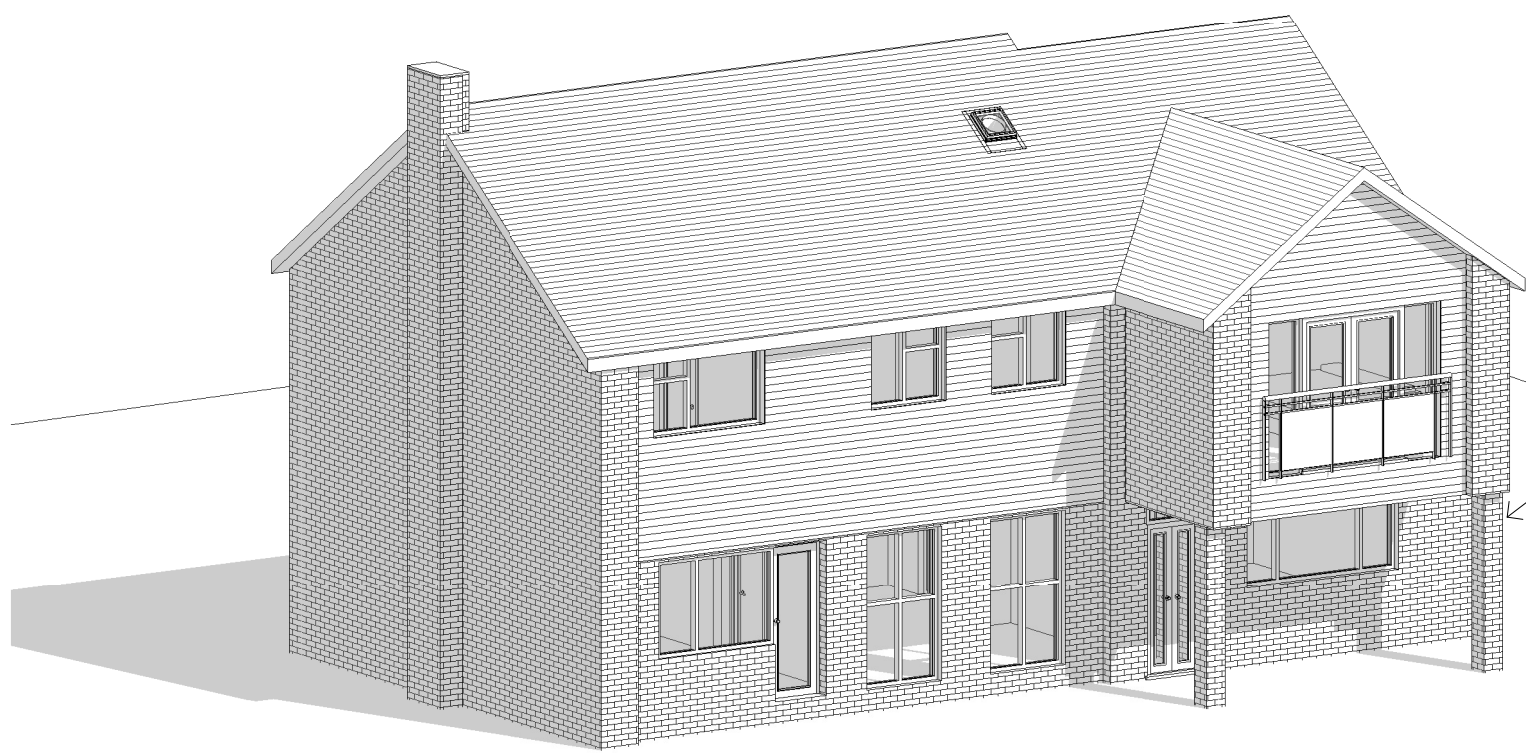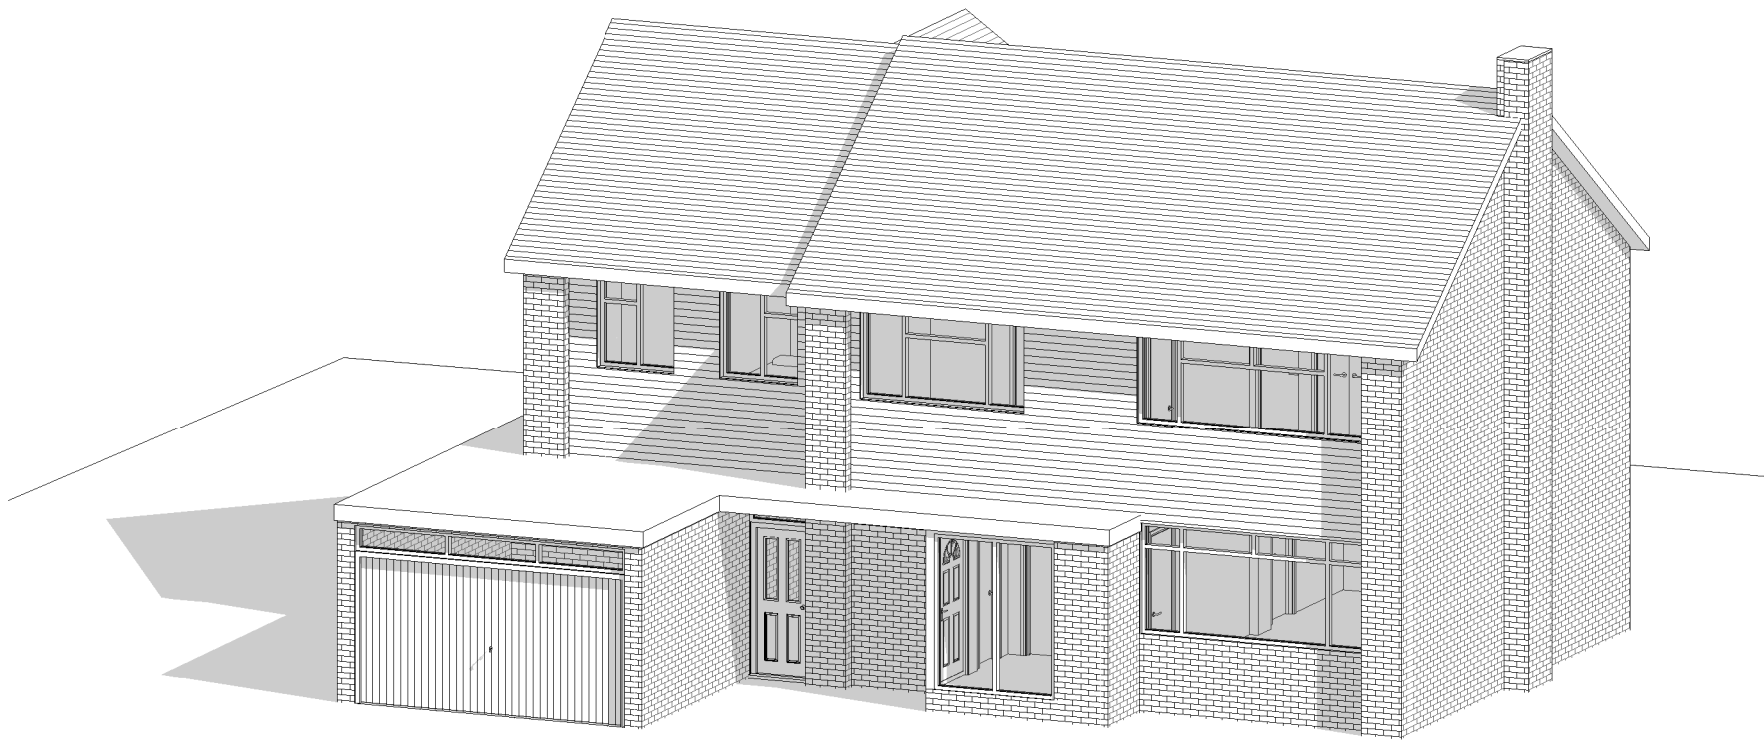

Here we can have bigger piers to support the larger brick corners on the first floor or these corners could possibly be supported on steel plates at the top of columns within the smaller brick pier. I would need to speak to the structural engineer, but its a small detail that will not affect the planning decision at the moment.

  

www.yourhomeplans.co.uk

Tel: 0800 6127 664 Your Home Plans



These drawings are for approval purposes. Materials and products should not be ordered based on dimensions of drawings as errors may occur along existing building lines. All measurements and supporting elements are to be checked on site.

Mr P Mitchell
6 Nash Way
Walberton
Arundel
West Sussex
BN18 0QQ

External Views

Project number	6NAS-15REVA	A106
Date	10th August 2015	
Drawn by	June Grinstead	
Checked by	Checker	Scale