


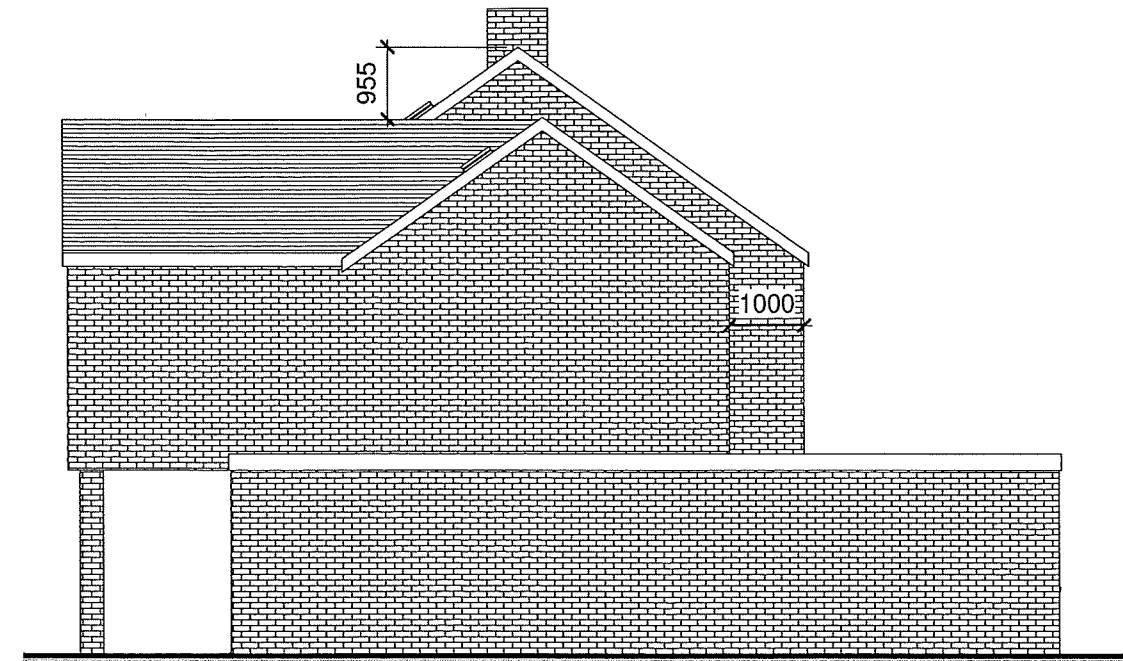


**Proposed South Elevation**  
1 : 100



**Proposed West Elevation**  
1 : 100



**Proposed North Elevation**  
1 : 100

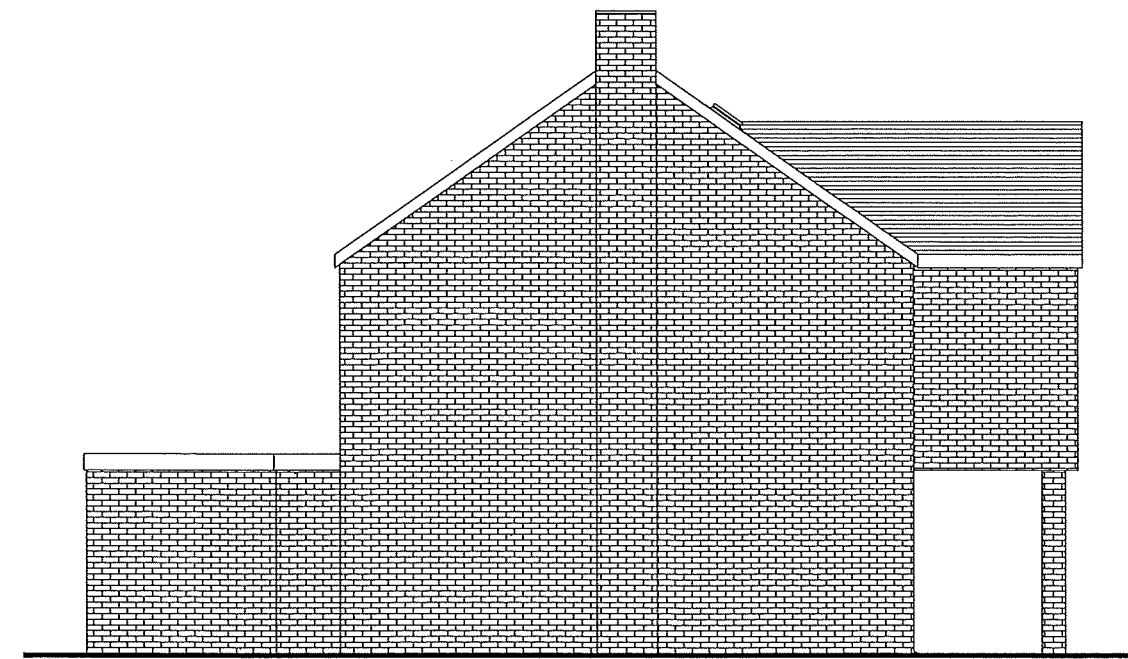

**Proposed East Elevation**  
1 : 100



[www.yourhomeplans.co.uk](http://www.yourhomeplans.co.uk)

Tel: 0800 6127 664 Your Home Plans



These drawings are for approval purposes. Materials and products should not be ordered based on dimensions of drawings as errors may occur along existing building lines. All measurements and supporting elements are to be checked on site.

Mr P Mitchell  
6 Nash Way  
Walberton  
Arundel  
West Sussex  
BN18 0QQ

## Proposed Elevations

|                |                   |
|----------------|-------------------|
| Project number | 6NAS-15REVB       |
| Date           | 9th November 2015 |
| Drawn by       | June Grinstead    |
| Checked by     | Checker           |

**A102**

Scale 1 : 100