



NOTES:
Dimensions to be checked on site before commencing work. Any discrepancies shall be reported to the architect immediately.
Do not scale from these drawings except for planning purposes. Use figures dimensions only.
Where applicable this drawing is to be read in conjunction with other consultants' drawings.
This drawing is the copyright of Harrington Design Architects Ltd.

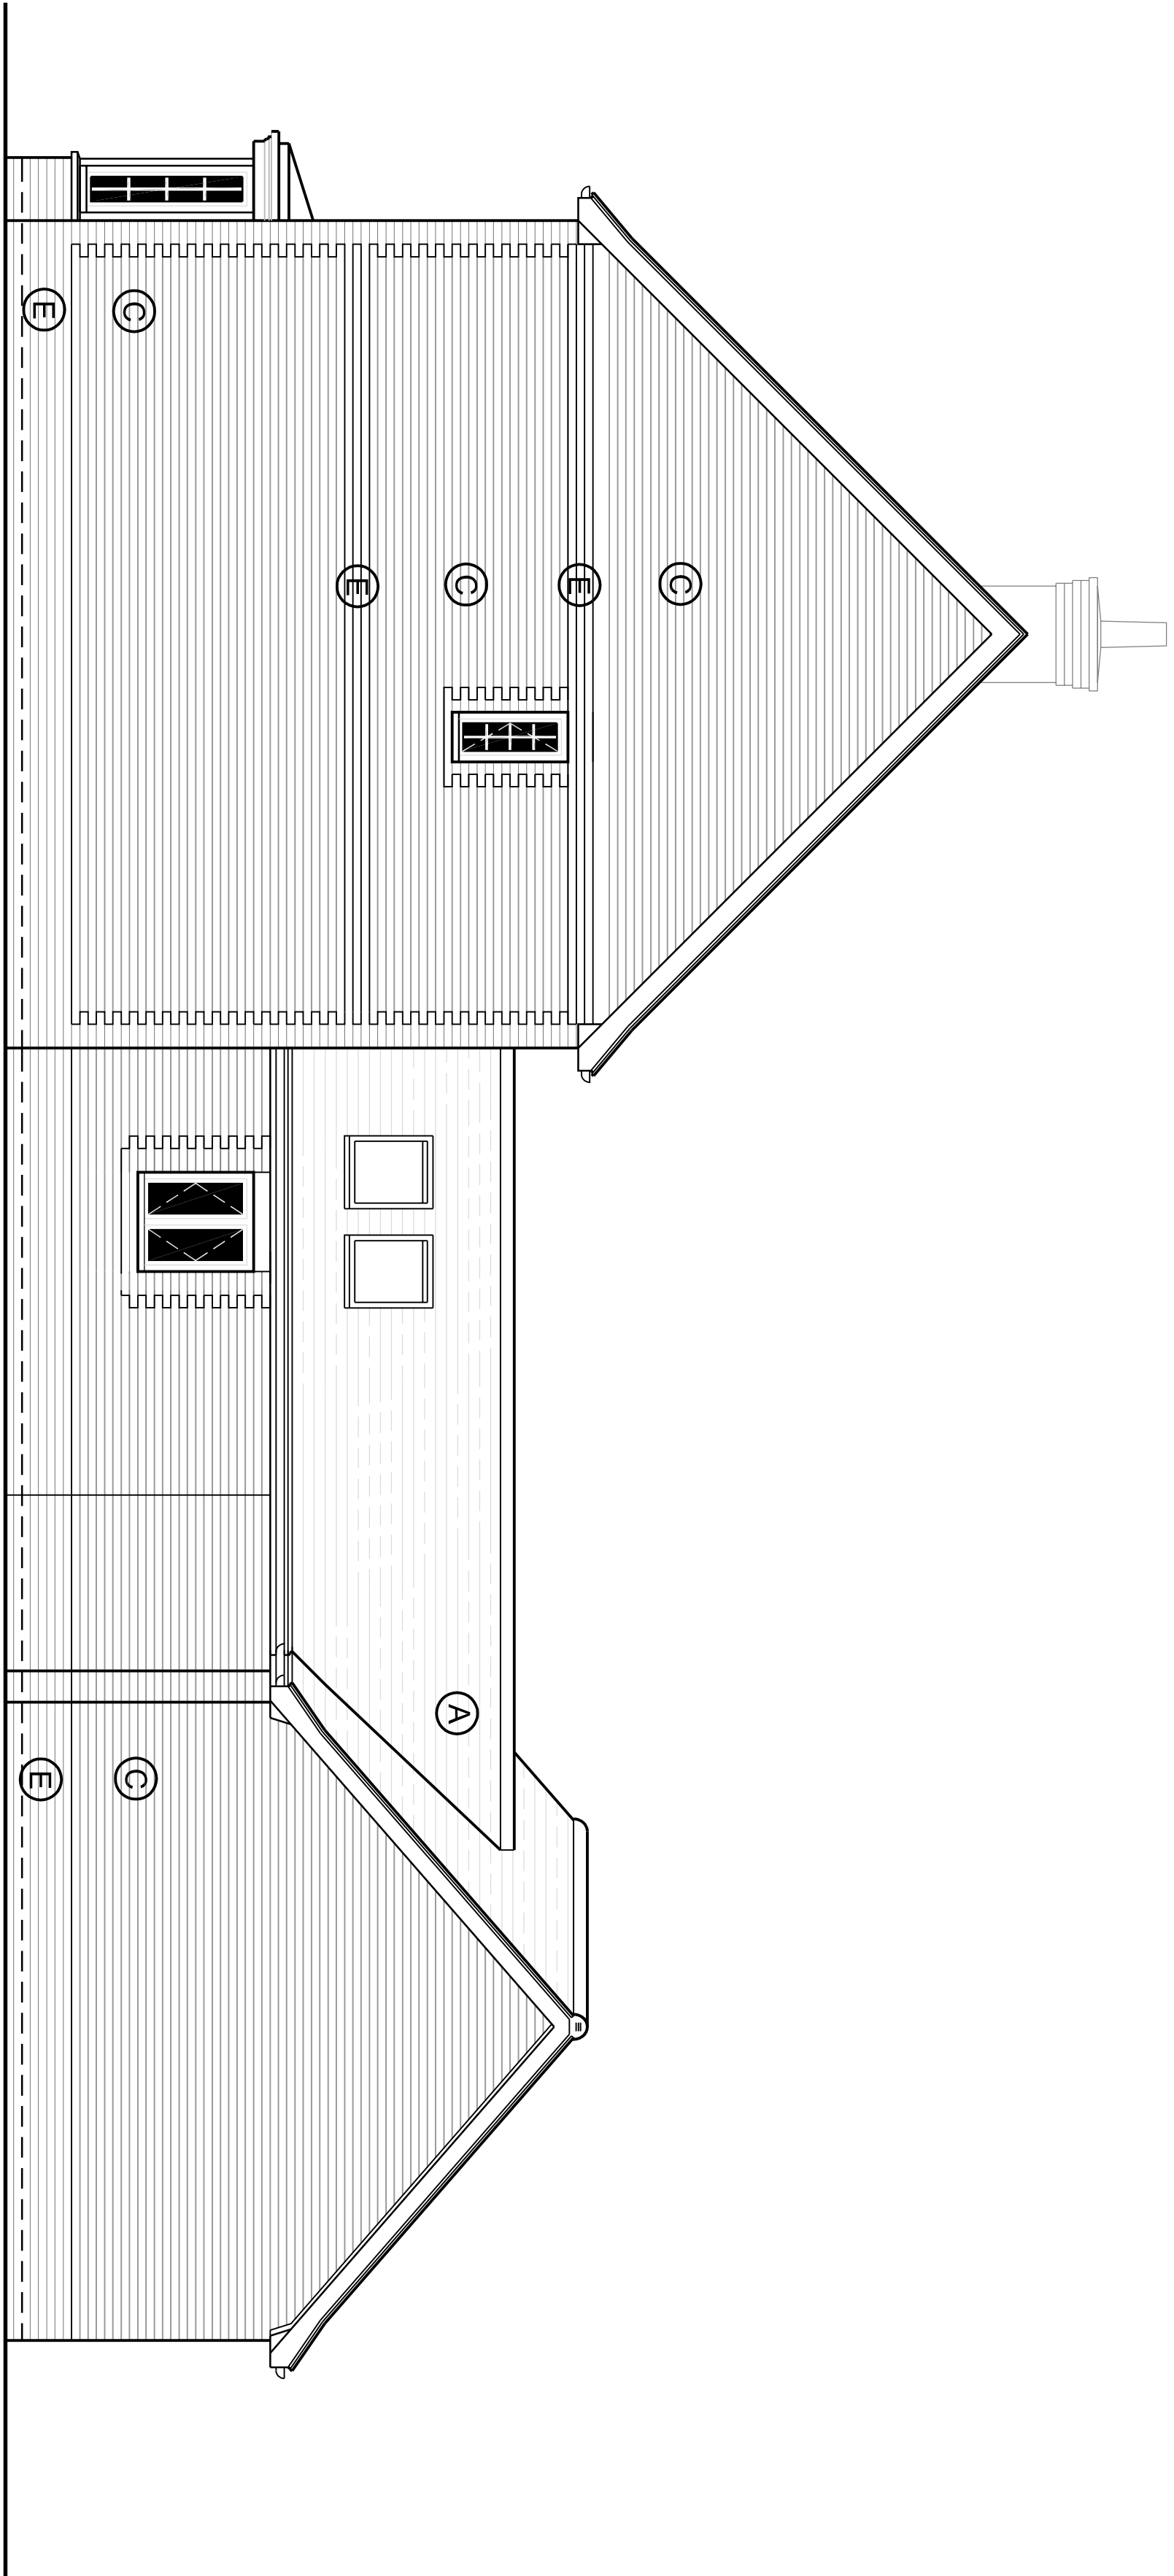

EAST ELEVATION

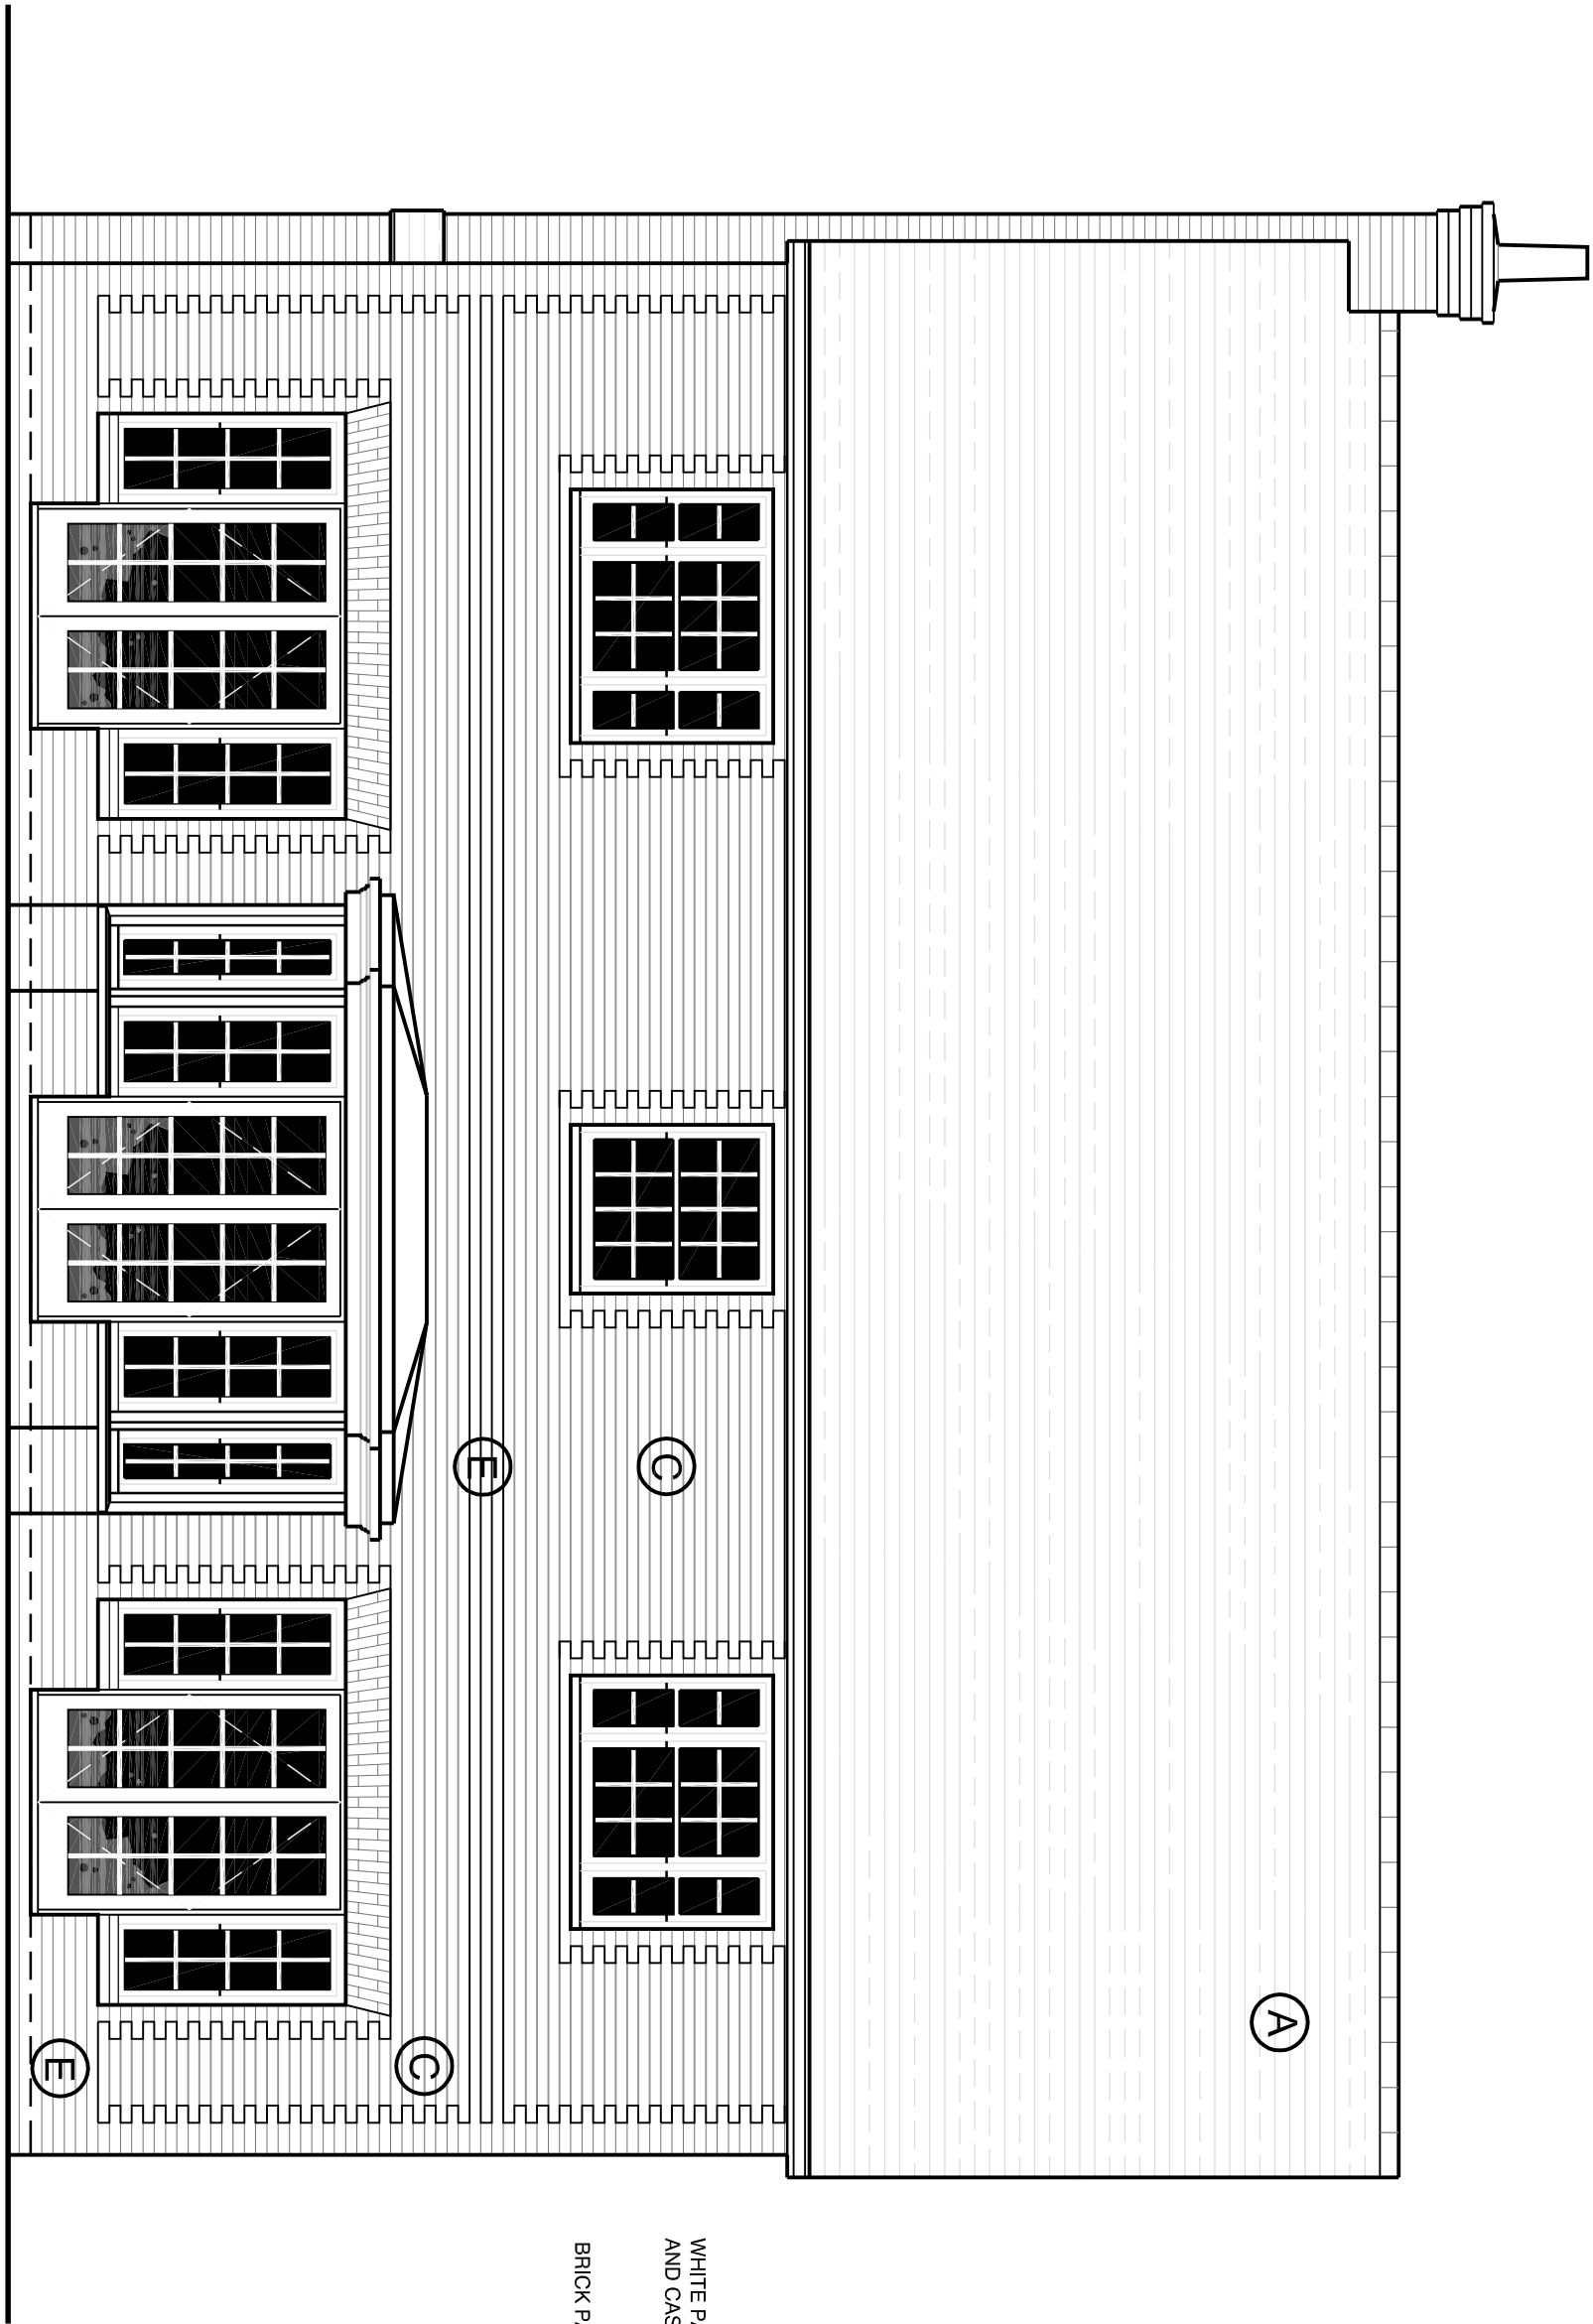

SOUTH ELEVATION

SCHEDULE OF EXTERNAL MATERIALS

Roof	A	Plain clay roof tiles
	B	Natural slate tiles
Walls	C	Red multi stock brick
	D	Grey/blue header brick
	E	red/orange contrast feature brick
Brick details include		- quoins
		- brick arches (gauged, soldier)
		- plinth brick
		- eaves corbel
		- banding detail
		- gable detail
F	Render	
G	Flintwork panel	
H	Plain clay tile hanging	
J	Garage door	
Windows / Doors	White timber windows	
	Painted/Stained front door	
Rainwater goods	Black upVC half-round profile gutter / downpipes	

B	16-10-13	BUILDING REGULATIONS APPLICATION
A	16-10-13	CLIENT COMMENTS ADDED
Rev /	Date	Amendment

Harrington Design Architects
Broadbridge Business Centre
Deiling Lane
Bosham
West Sussex
PO13 8NP
Tel: 01243 574600
Fax: 0870 7060193
info@harringtondesign.co.uk



For
HANBURY PROPERTIES
Project
**LAND AT THE HOLLY TREE
PUBLIC HOUSE
WALBERTON
WEST SUSSEX**

Title	HOUSE TYPE ONE ELEVATIONS Sheet 2 of 2		
Date	Drawn	Scale	Checked
OCT 13	CPR	1:50 @ A1	MAW
Job Number	Perk	Drawing Number	Revision
13029	BR	102	B