



North Elevation –
(Side) 1:100



East Elevation –
(Rear) 1:100




South Elevation –
(Side) 1:100




West Elevation –
(Front) 1:100


- Notes:
- Light grey dashed lines indicate walls to be removed
 - Solid grey hatch indicate new walls
- Materials Schedule:**
- Walls - rendered to match existing on brick plinth to match existing
 - Roof - EPDM flat roof with mansard roof, tiles to match existing
 - Windows/doors - to match existing
 - Rainwater goods - to match existing
 - New porch - to match existing

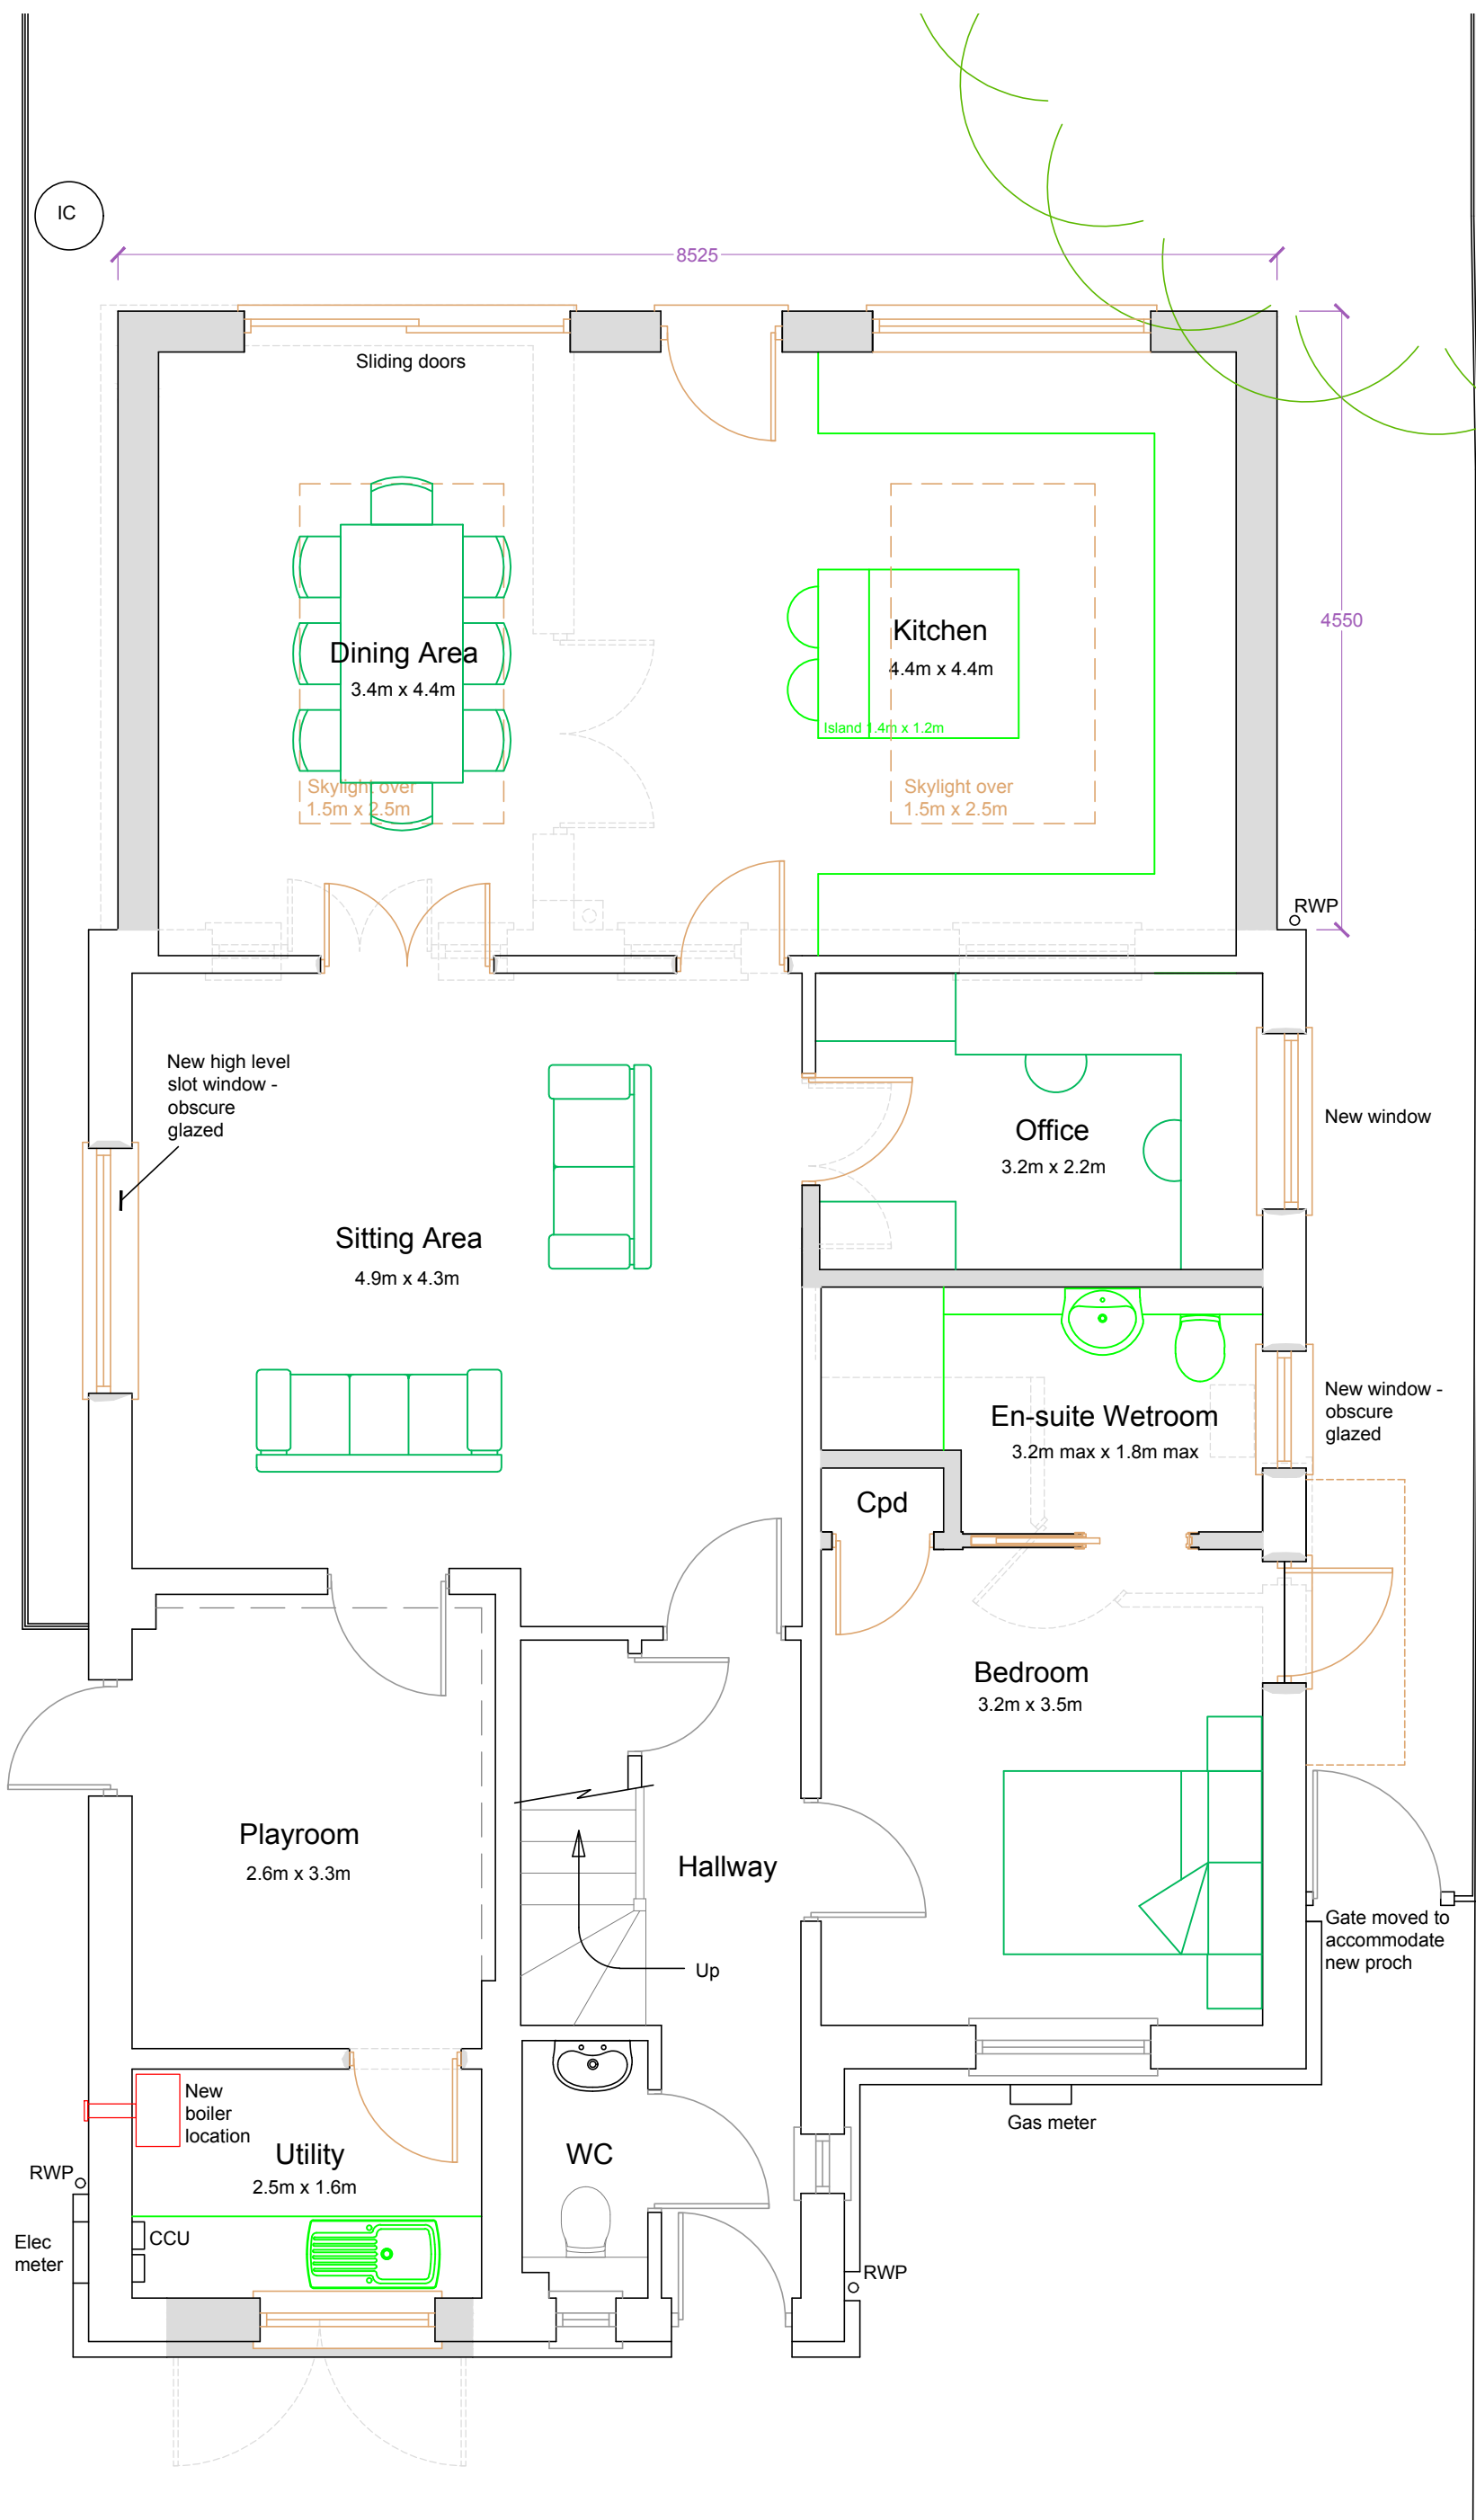


Ground Floor Plan
1:50

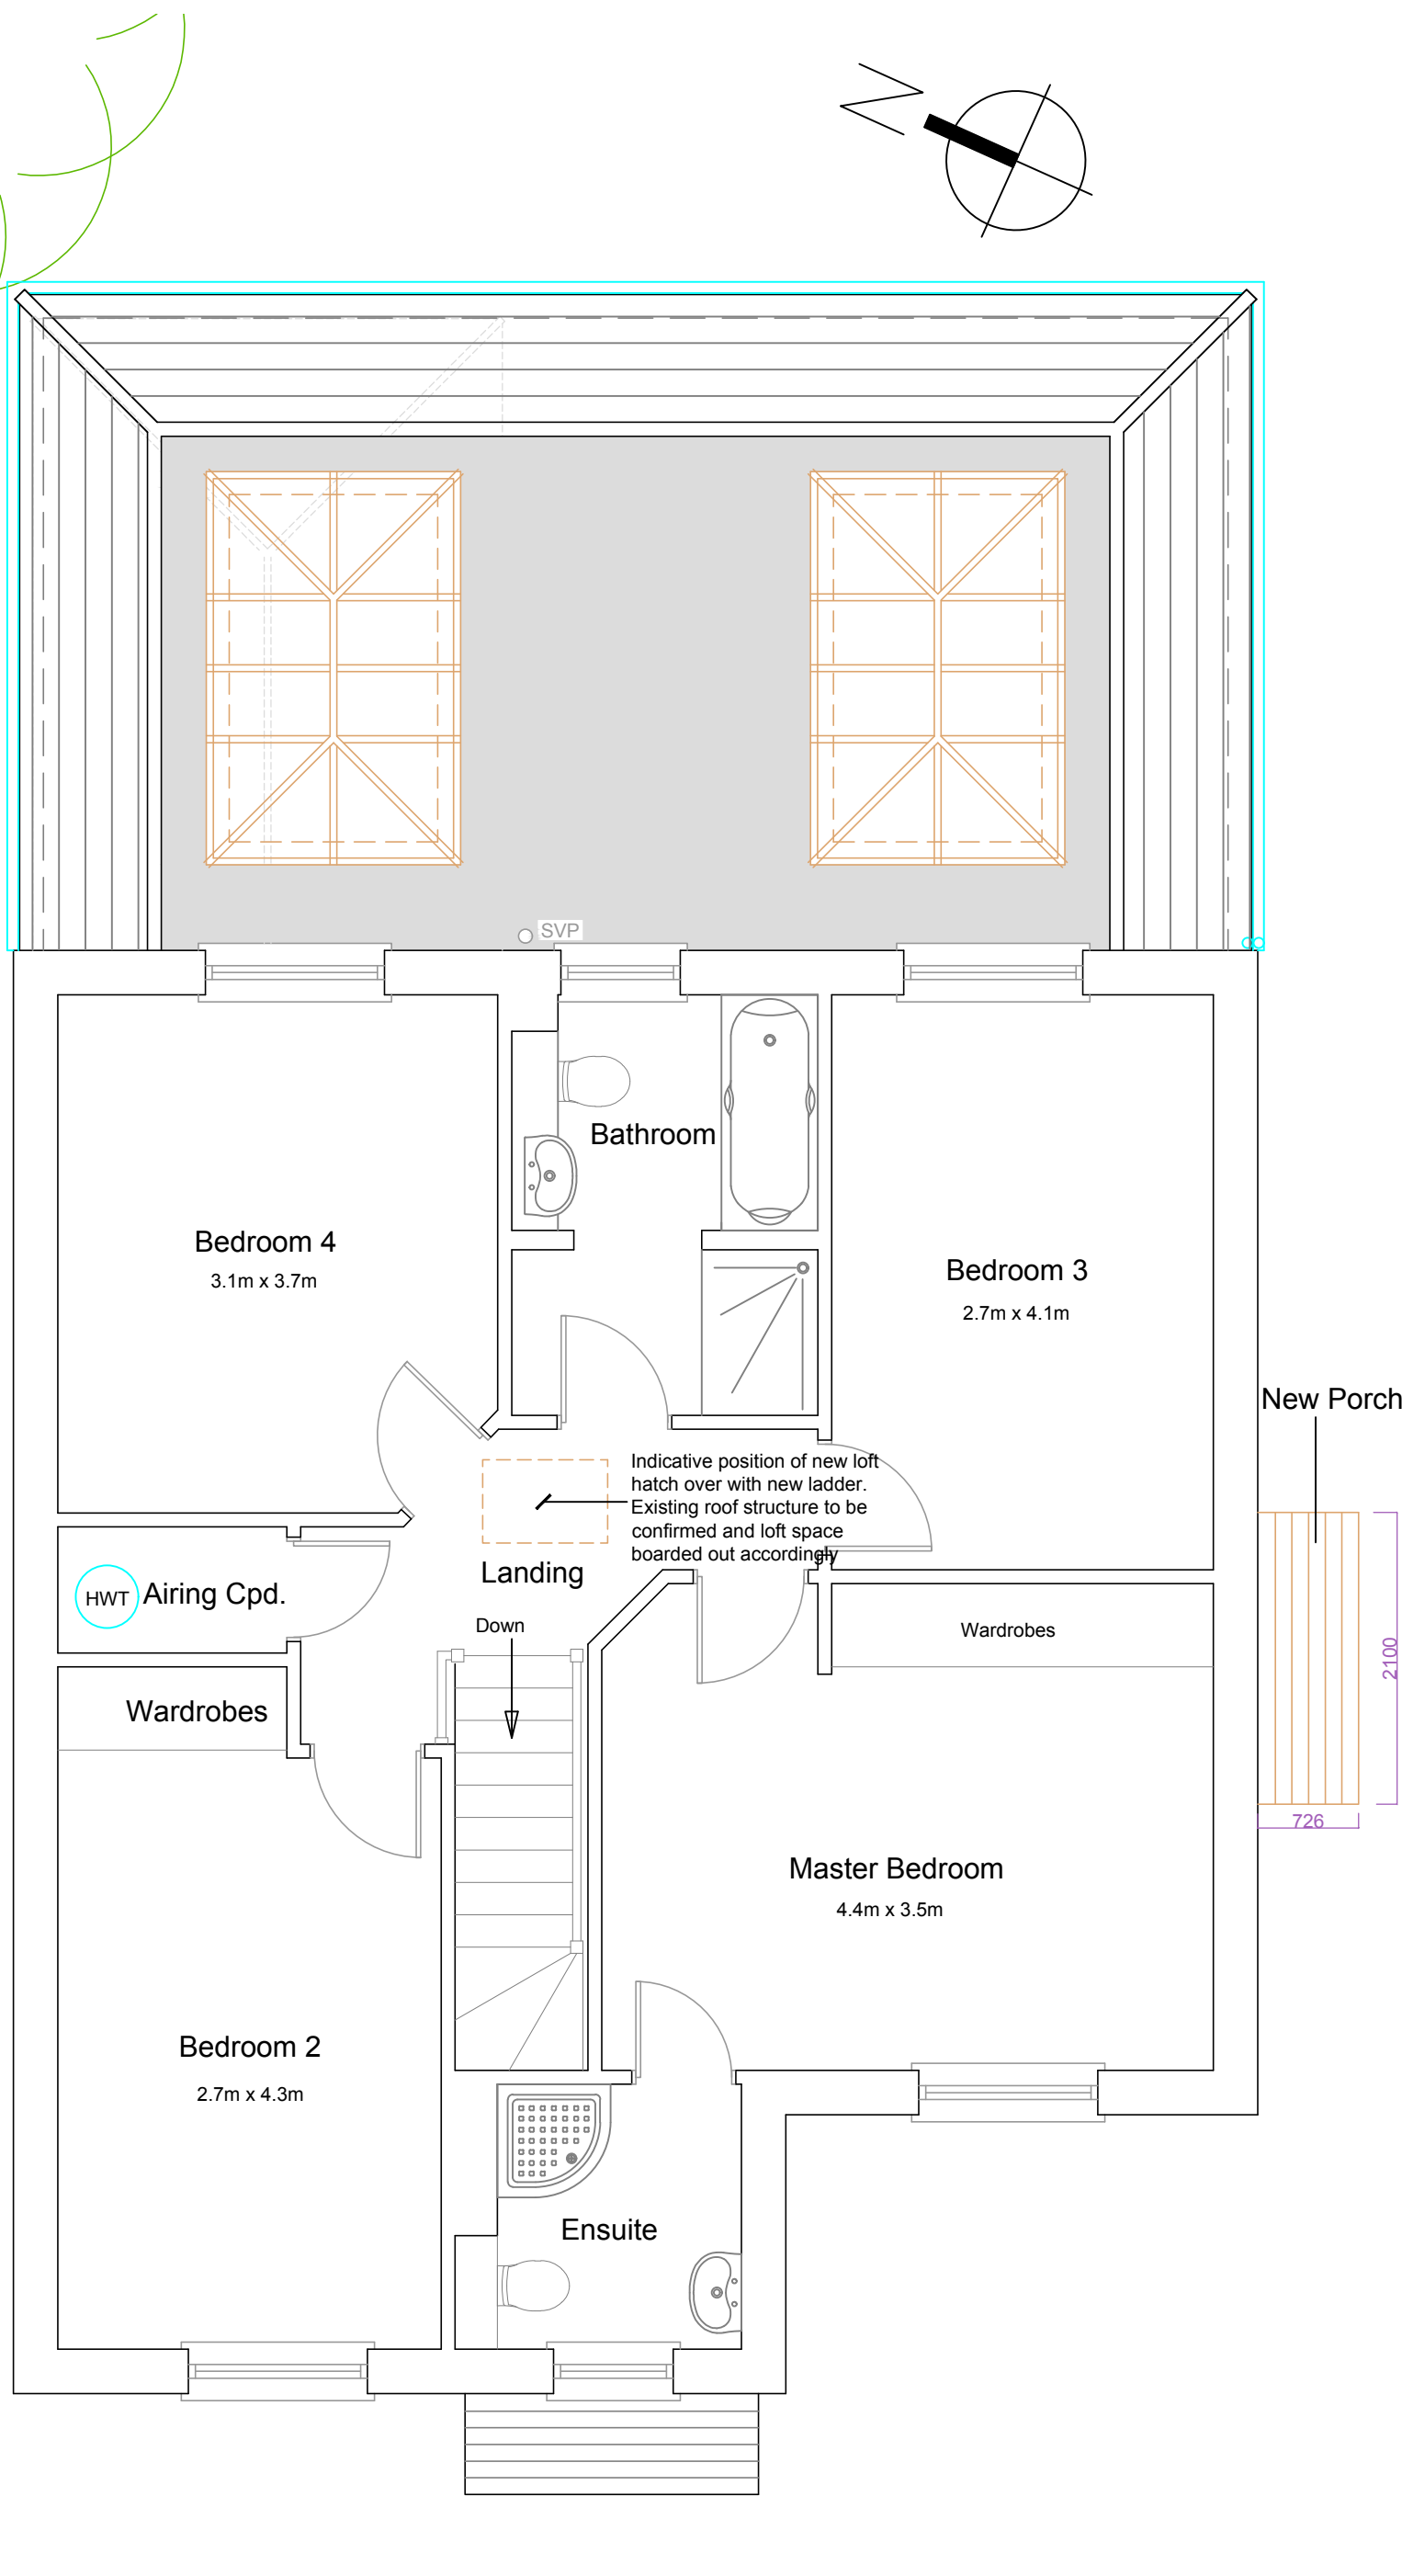

First Floor Plan
1:50

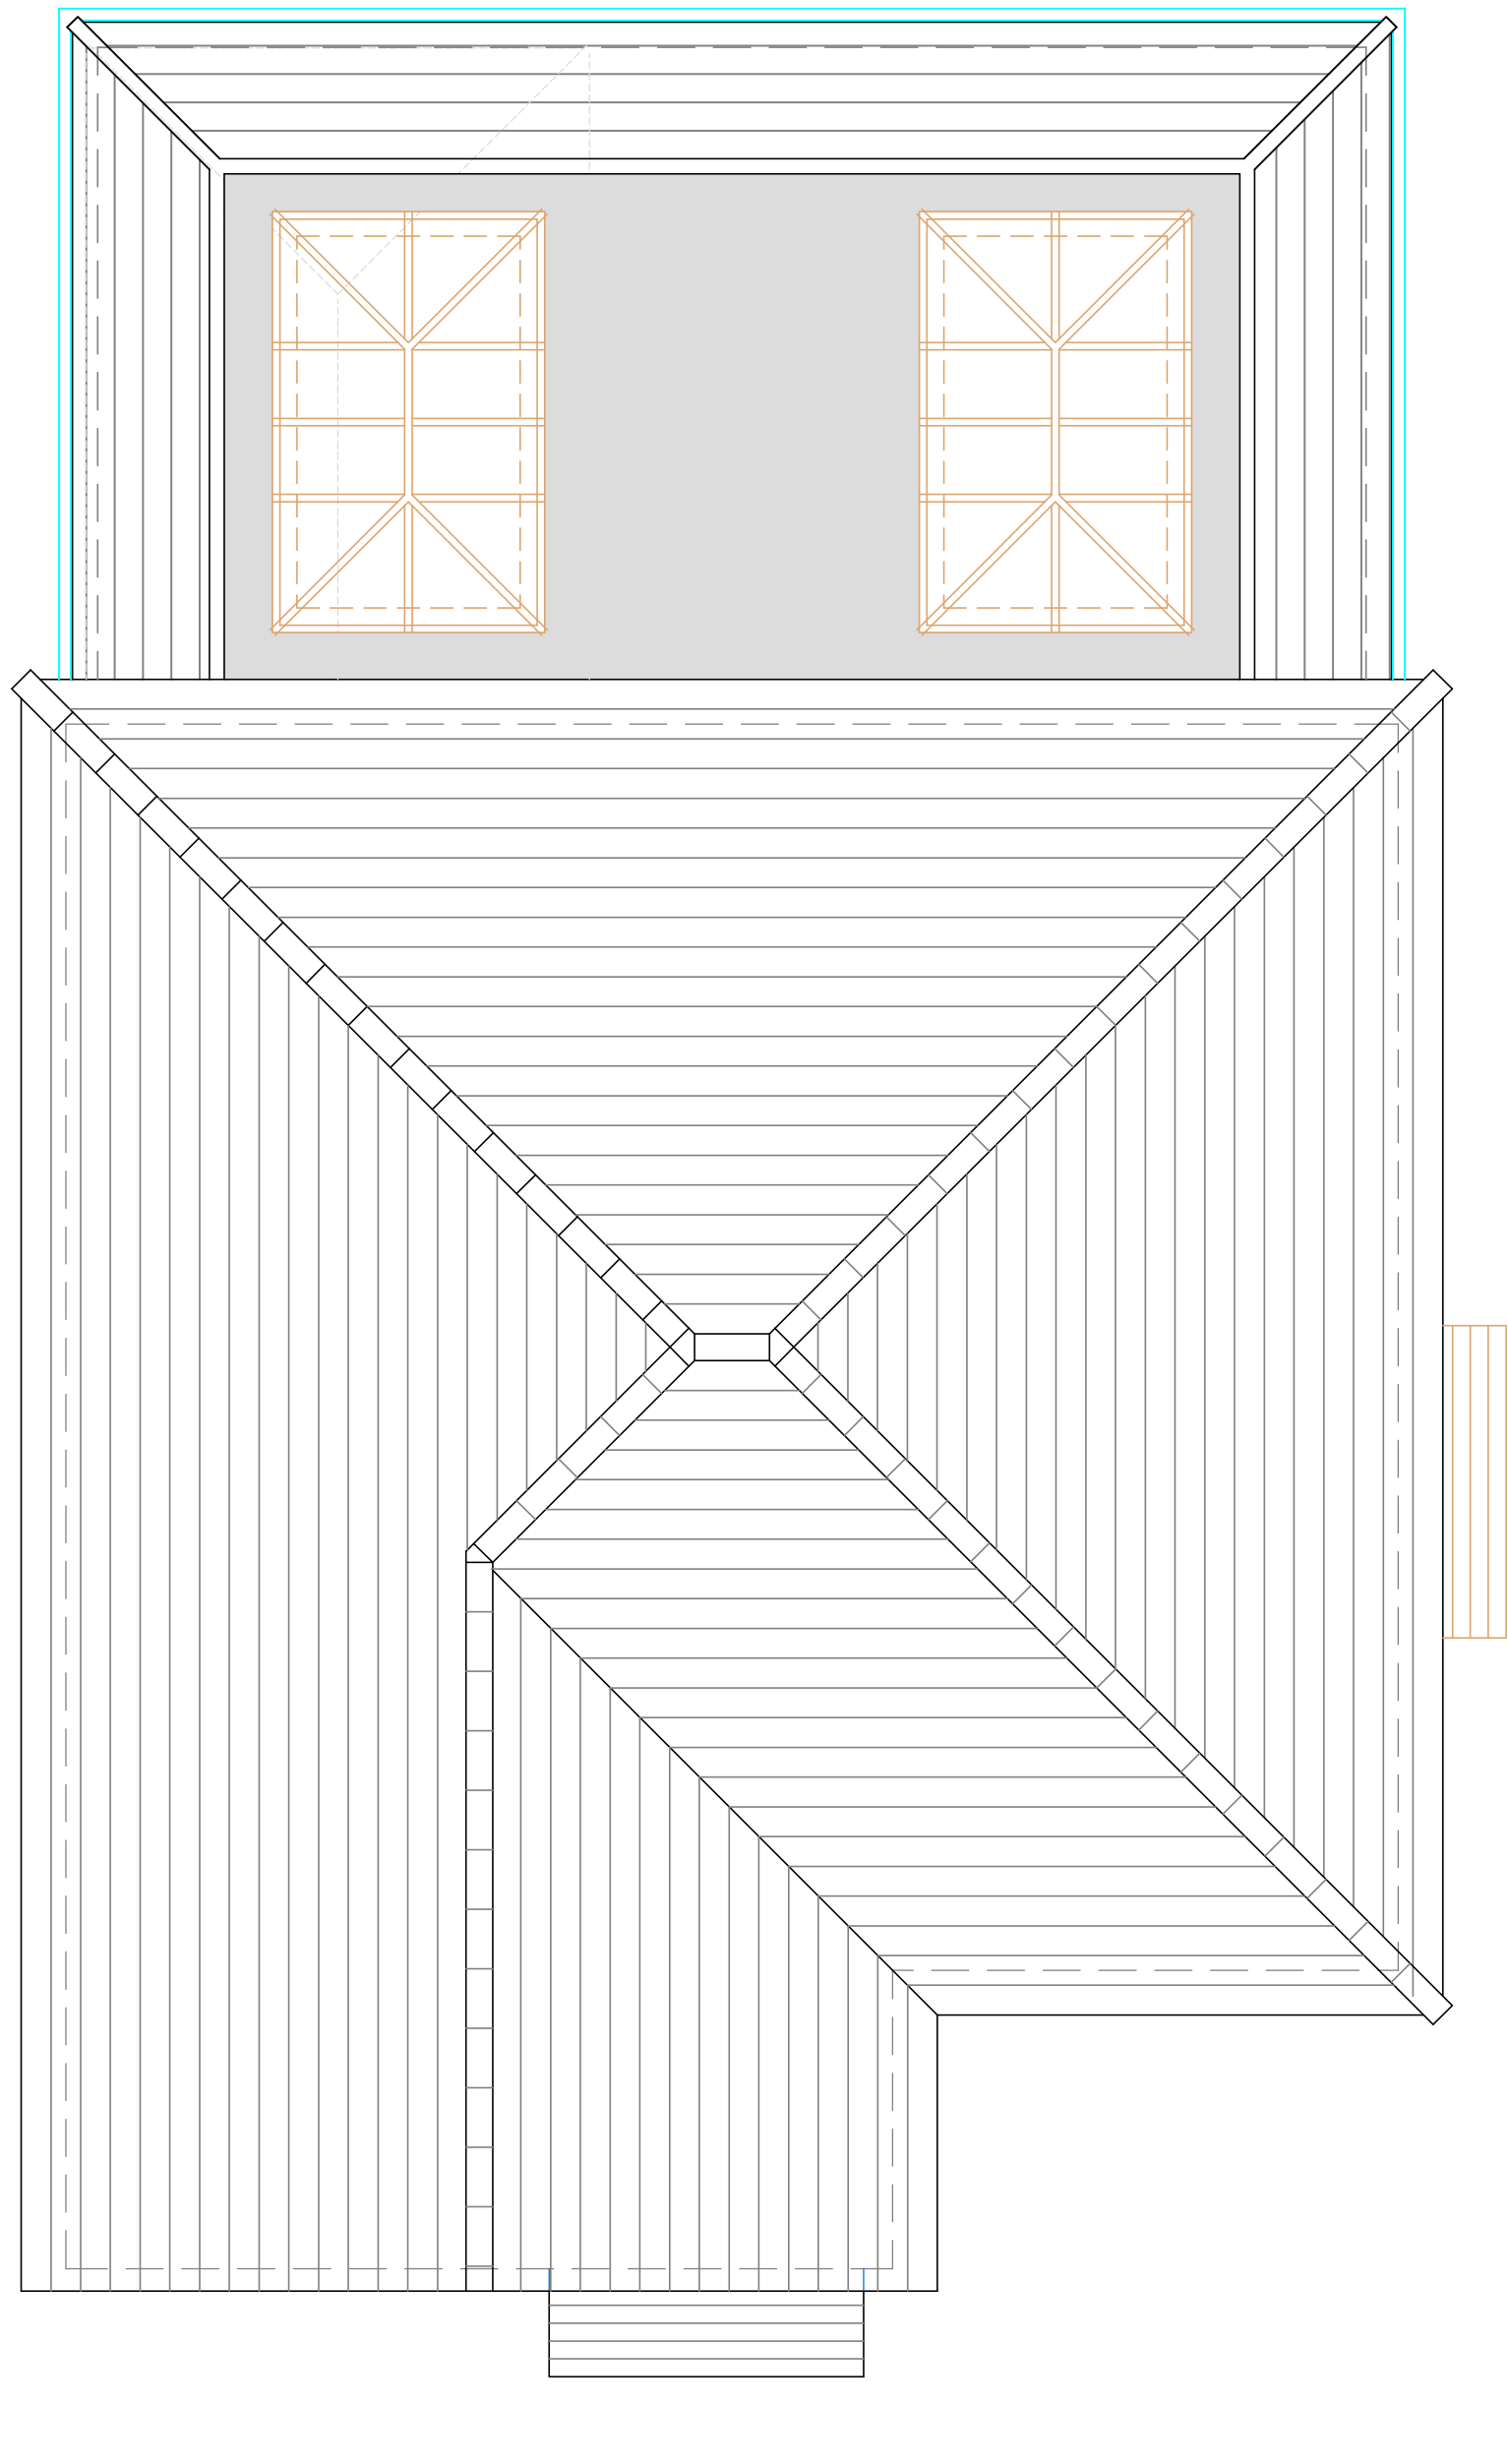

Roof Plan 1:50

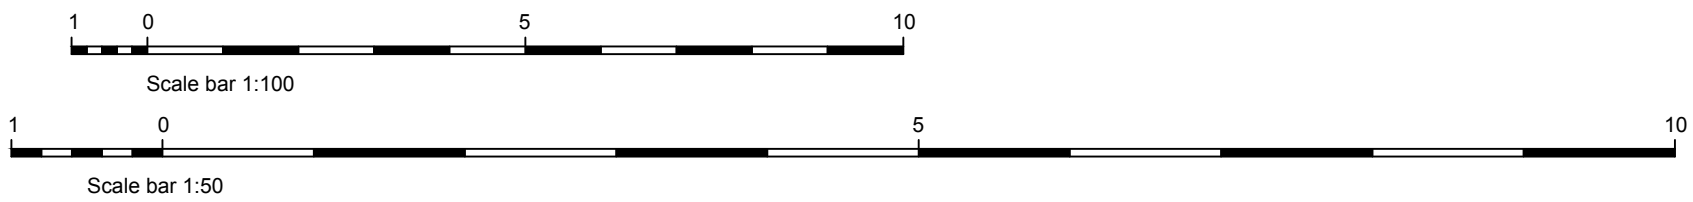

- Revisions:
- | | |
|--|---------------|
| A - New porch added to South Elevation | 10/05/22 - SS |
|--|---------------|

This drawing is the property of Fuller Associates and is not to be copied reproduced, retained or disclosed to any unauthorised person either wholly or in part without prior consent. Do not scale from this drawing except for Planning purposes. Use all figured dimensions only. All figured dimensions to be checked on site prior to construction. All discrepancies, errors and omissions to be reported to Fuller Associates prior to construction. Layout and dimensions existing building to be checked on site.

Chartered Surveyors • Architectural Design

FULLER ASSOCIATES

10-11 The Parade, Willowhayne Crescent,
East Preston, West Sussex BN16 1NS

tel: 01903 774754

email: architectural@fuller-associates.co.uk
www.fuller-associates.co.uk

Job Title
1 The Chase, Fontwell

Client
Mrs A Burnstone

Drawing Name
Floor Plans and Elevations - Proposed

Drawing Status
Planning

Drawn by ALP Date Dec 21
Checked by DF Date Dec 21

Drawing Scale
1:100, 1:50 at A1

Drawing No Status Revision
213042/ 02 A