



ARUN DISTRICT COUNCIL			
No.	WA	62	09
Received			

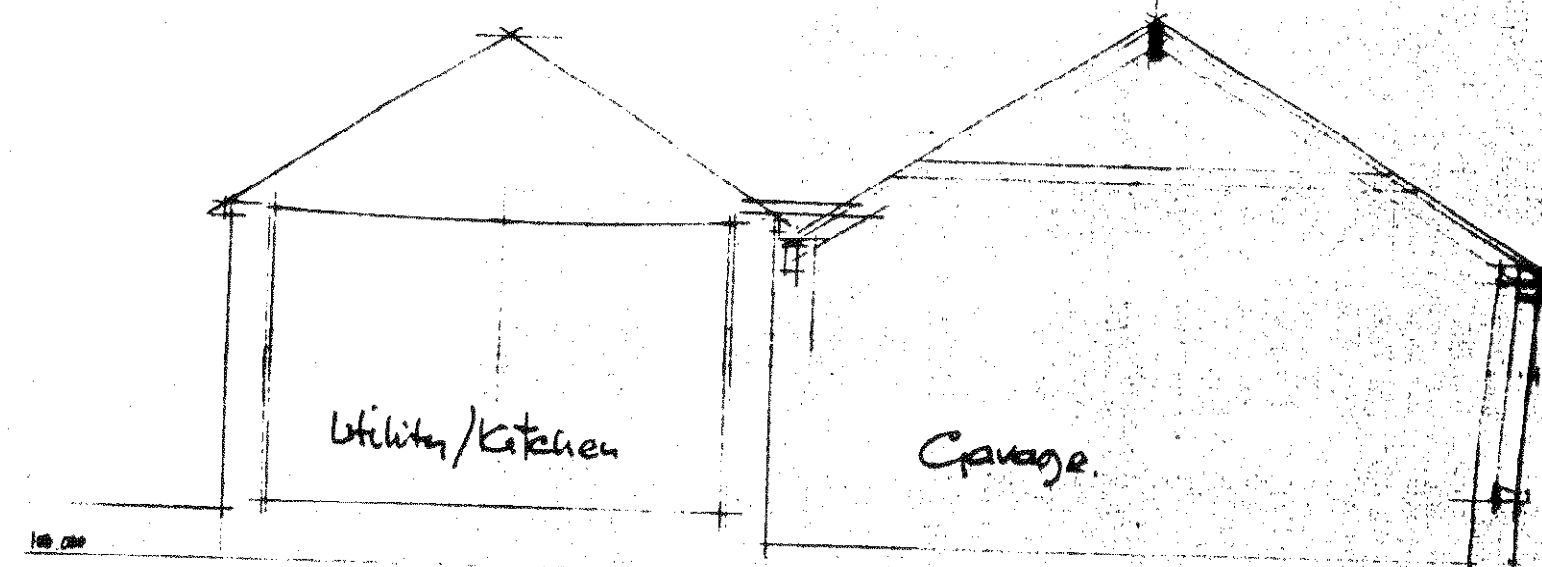

CROSS-SECTION

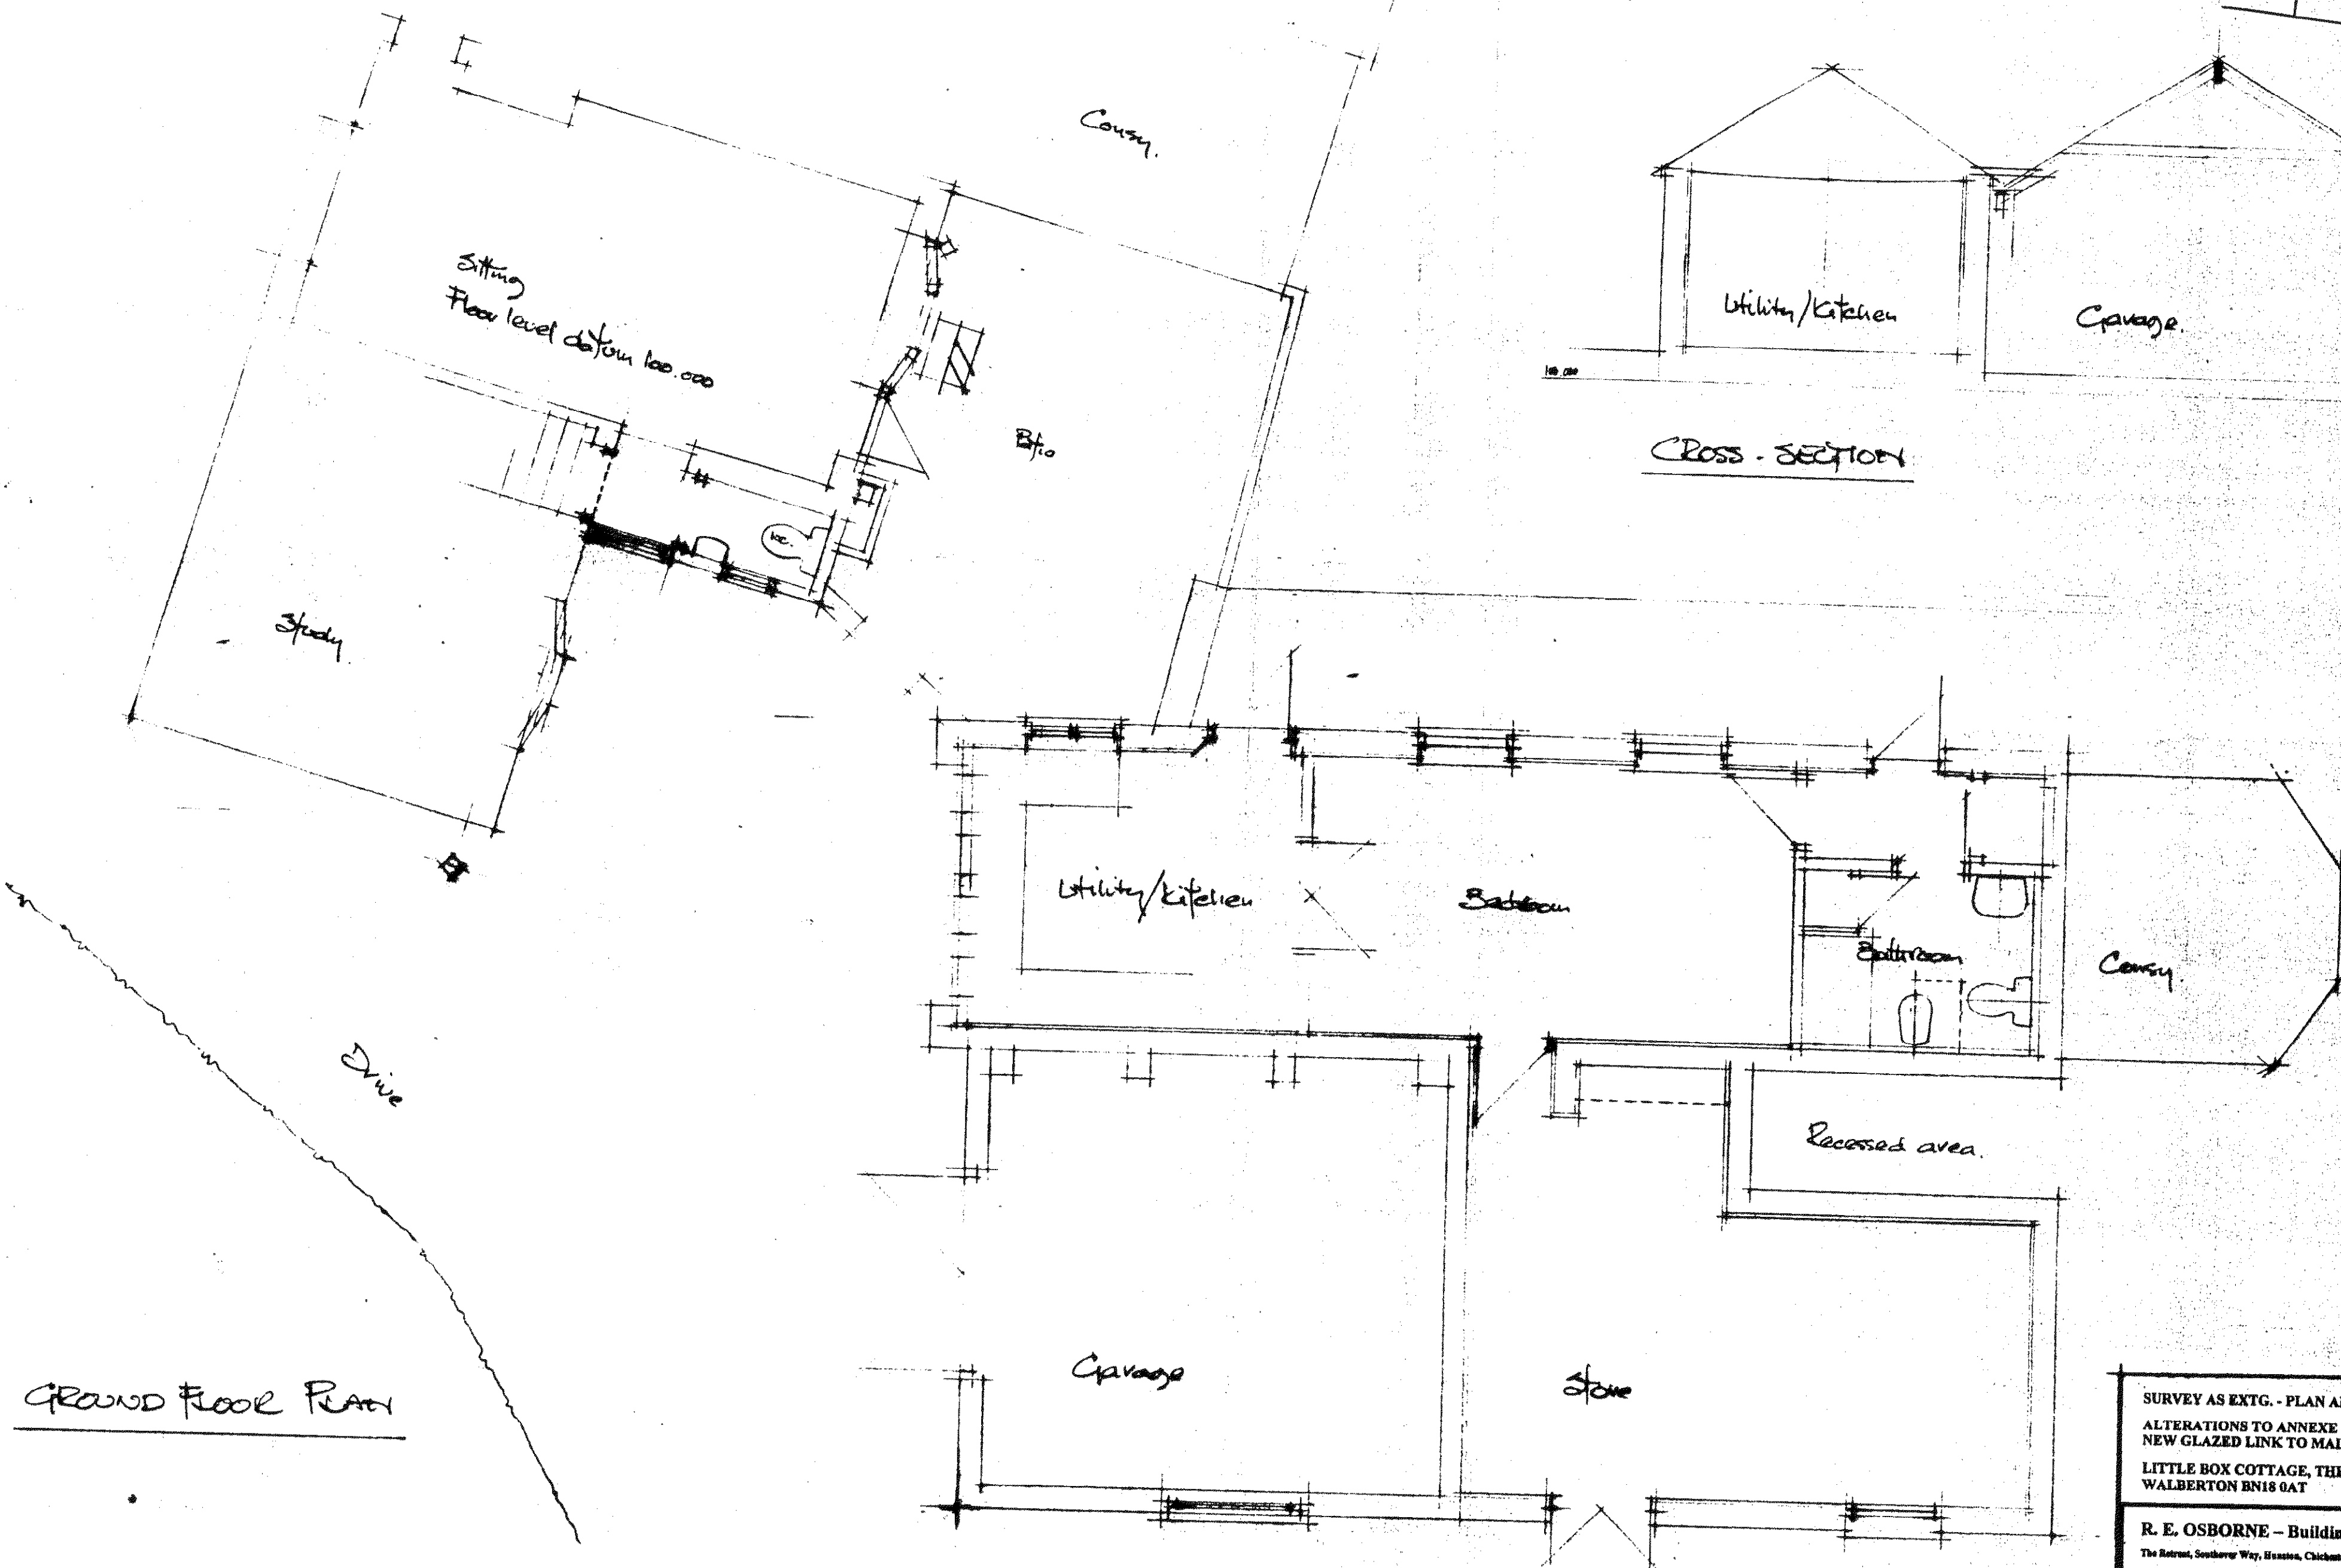

GROUND FLOOR PLAN

SURVEY AS EXTG. - PLAN AND SECTIONS
 ALTERATIONS TO ANNEXE AND CONSTRUCTION OF
 NEW GLAZED LINK TO MAIN BUILDING
 LITTLE BOX COTTAGE, THE GREEN,
 WALBERTON BN18 0AT

R. E. OSBORNE - Building Consultant

The Retreat, Southover Way, Huxton, Chichester PO20 1NY
 Phone/fax 01243 366088 E-mail: rao@phosomop.coop

Date: MAR. 09 Scale: 1:50 Drg. no. 1679/S/1

