

SURVEY AS EXISTING - N & W ELEVATIONS
 ALTERATIONS TO ANNEXE AND CONSTRUCTION OF
 NEW GLAZED LINK TO MAIN BUILDING
 LITTLE BOX COTTAGE, THE GREEN,
 WALBERTON BN18 0AT

R. E. OSBORNE - Building Consultant


The Retreat, Southover Way, Hunston, Chichester PO20 1NY

Phone/fax 01243 380088 E-mail: reo@phonecoop.coop


Date: MAR. 09 Scale: 1:50 Drg. no. 1679/S/2



ARUN DISTRICT COUNCIL			
No.	WA	62	09
Received			

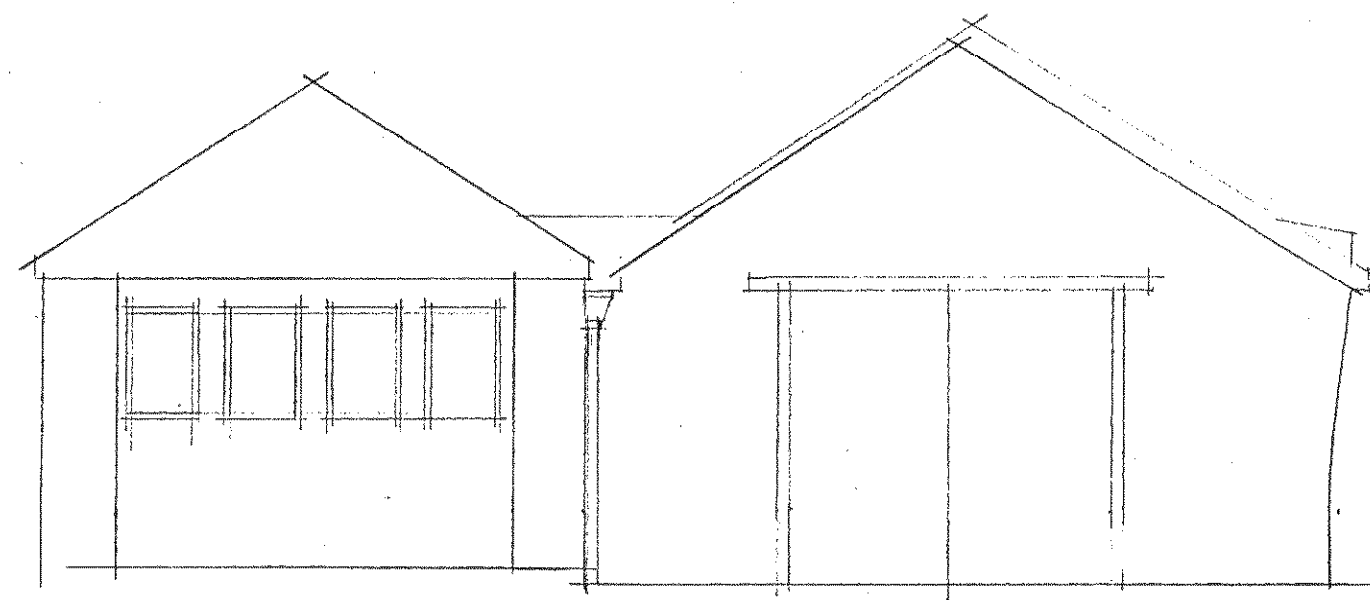

NORTH ELEVATION OF ANNEXE

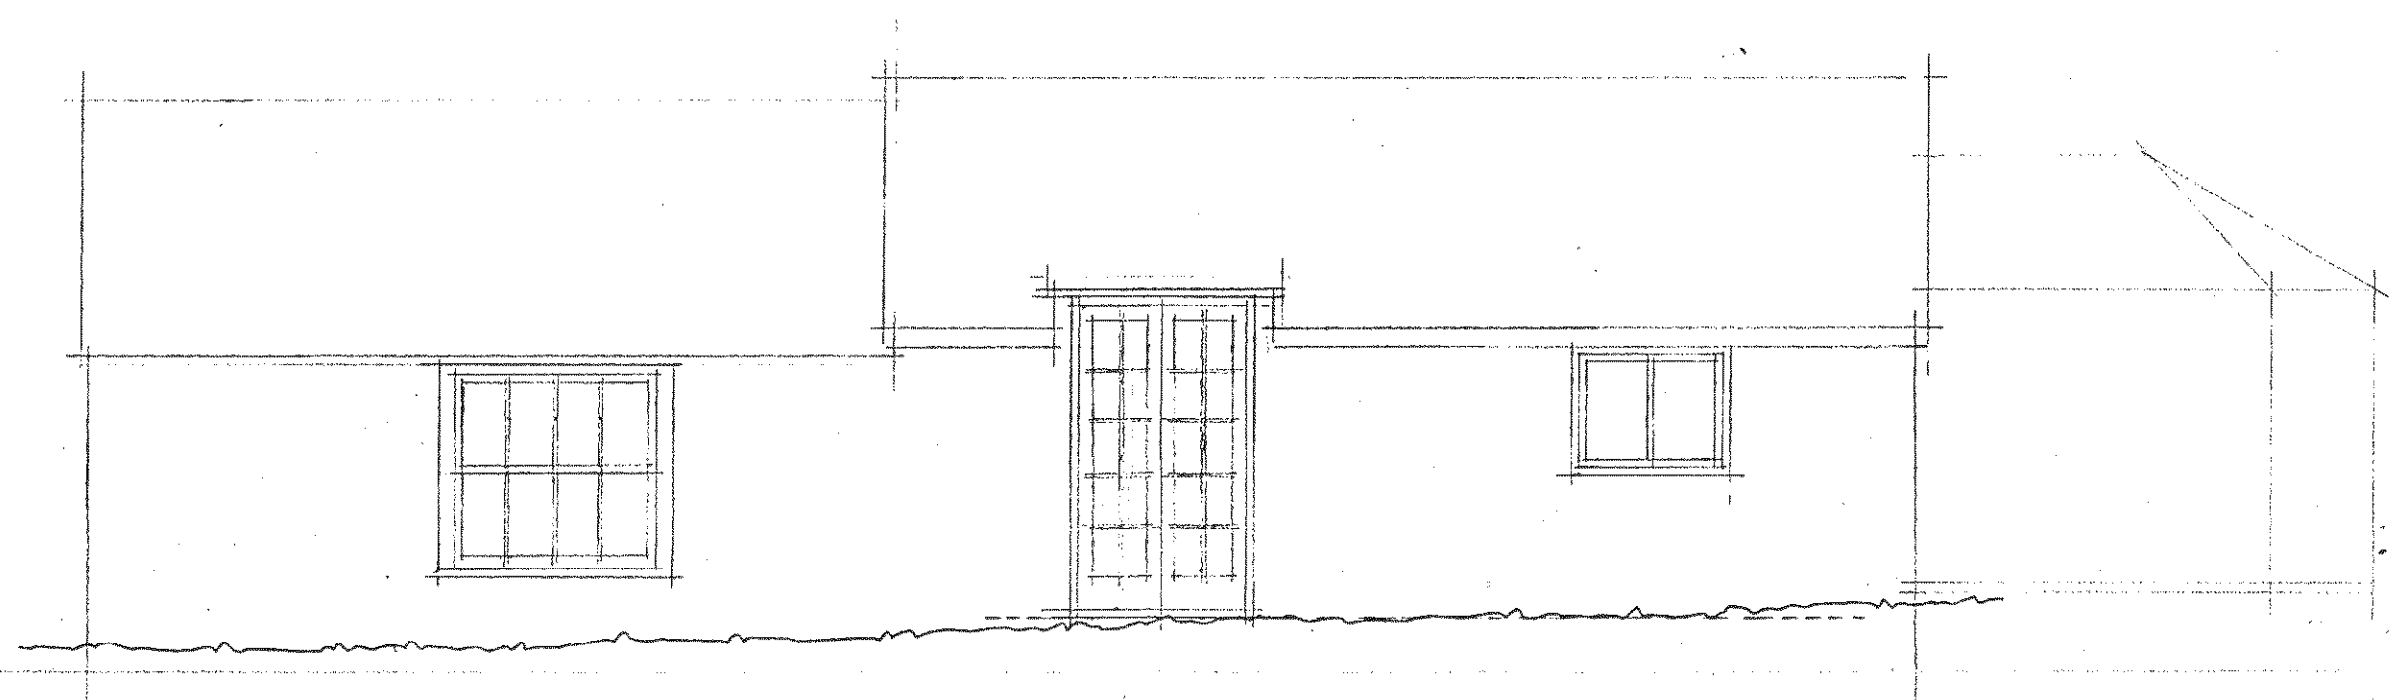

WEST ELEVATION OF ANNEXE