


SURVEY AS EXTG. - S & E ELEVATIONS.
 ALTERATIONS TO ANNEXE AND CONSTRUCTION OF
 NEW GLAZED LINK TO MAIN BUILDING
 LITTLE BOX COTTAGE, THE GREEN,
 WALBERTON BN18 0AT

R. E. OSBORNE - Building Consultant

The Retreat, Southover Way, Hunston, Chichester PO20 1NY
 Phone/fax 01243 380088 E-mail: reo@phoncoop.coop


Date: MAR. 09 Scale: 1:50, Drg. no. 1679/S/3

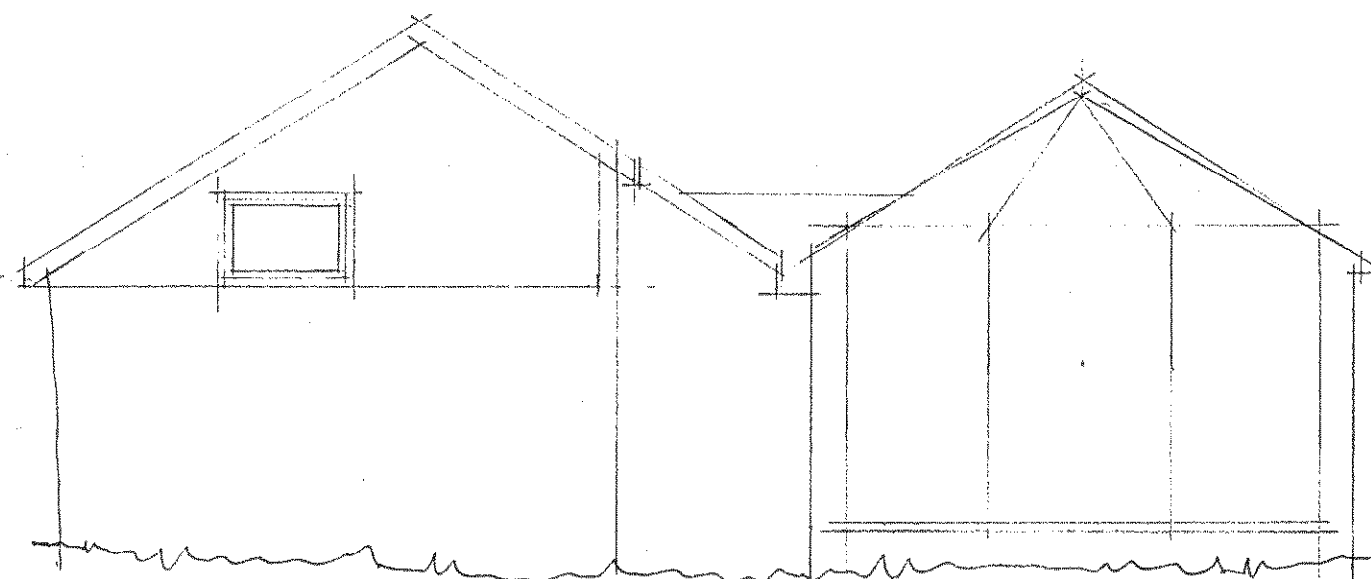

SOUTH ELEVATION OF ANNEXE

100.000

ARUN DISTRICT COUNCIL				
No.	WA	62	09	
Received				

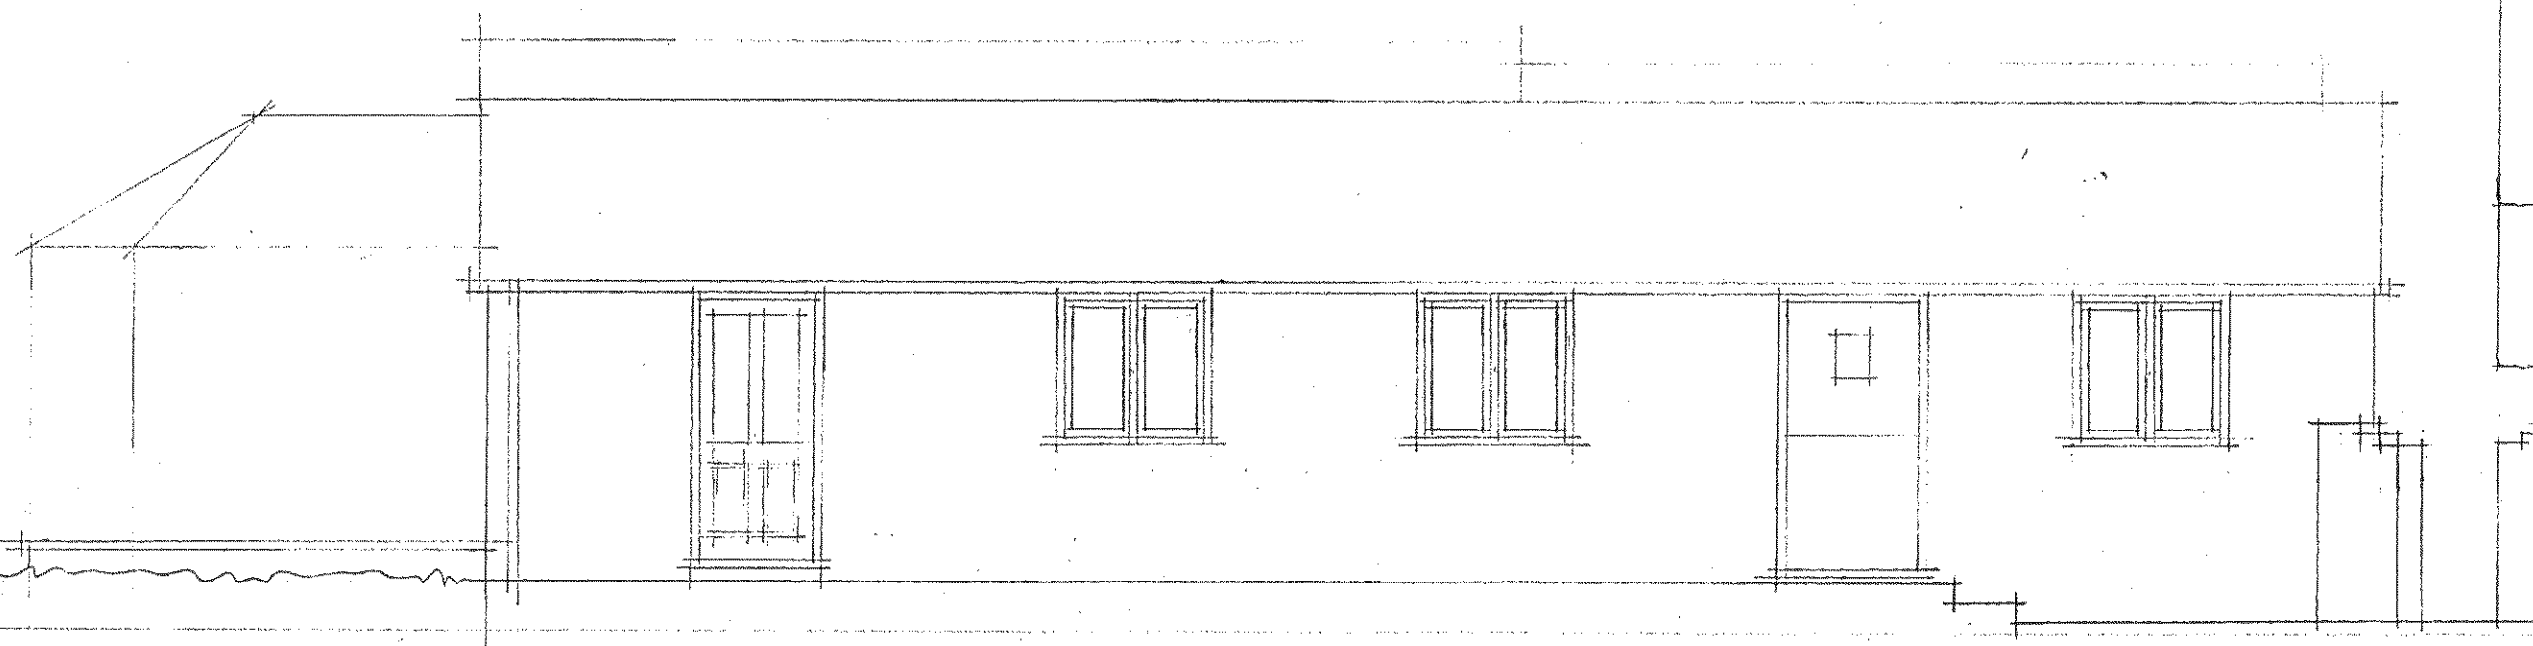

EAST ELEVATION OF ANNEXE

100.000