


This drawing is copyright and may not be altered, traced, photographed copied nor used for any purpose other than that for which it is issued, without the written permission of Messrs, Stride & Son.


All dimensions are to be checked on site before commencement of works. All details of dimensions relating to sub-contractors or suppliers work must be checked and agreed between the general contractor and the sub-contractor or suppliers.

All foundation details to be finalised on excavation of foundation trenches in accordance with C.P. 2004 and B.S. 8110. Depths and type to be agreed with Building Inspectors, bearing in mind the soil strata and site conditions.

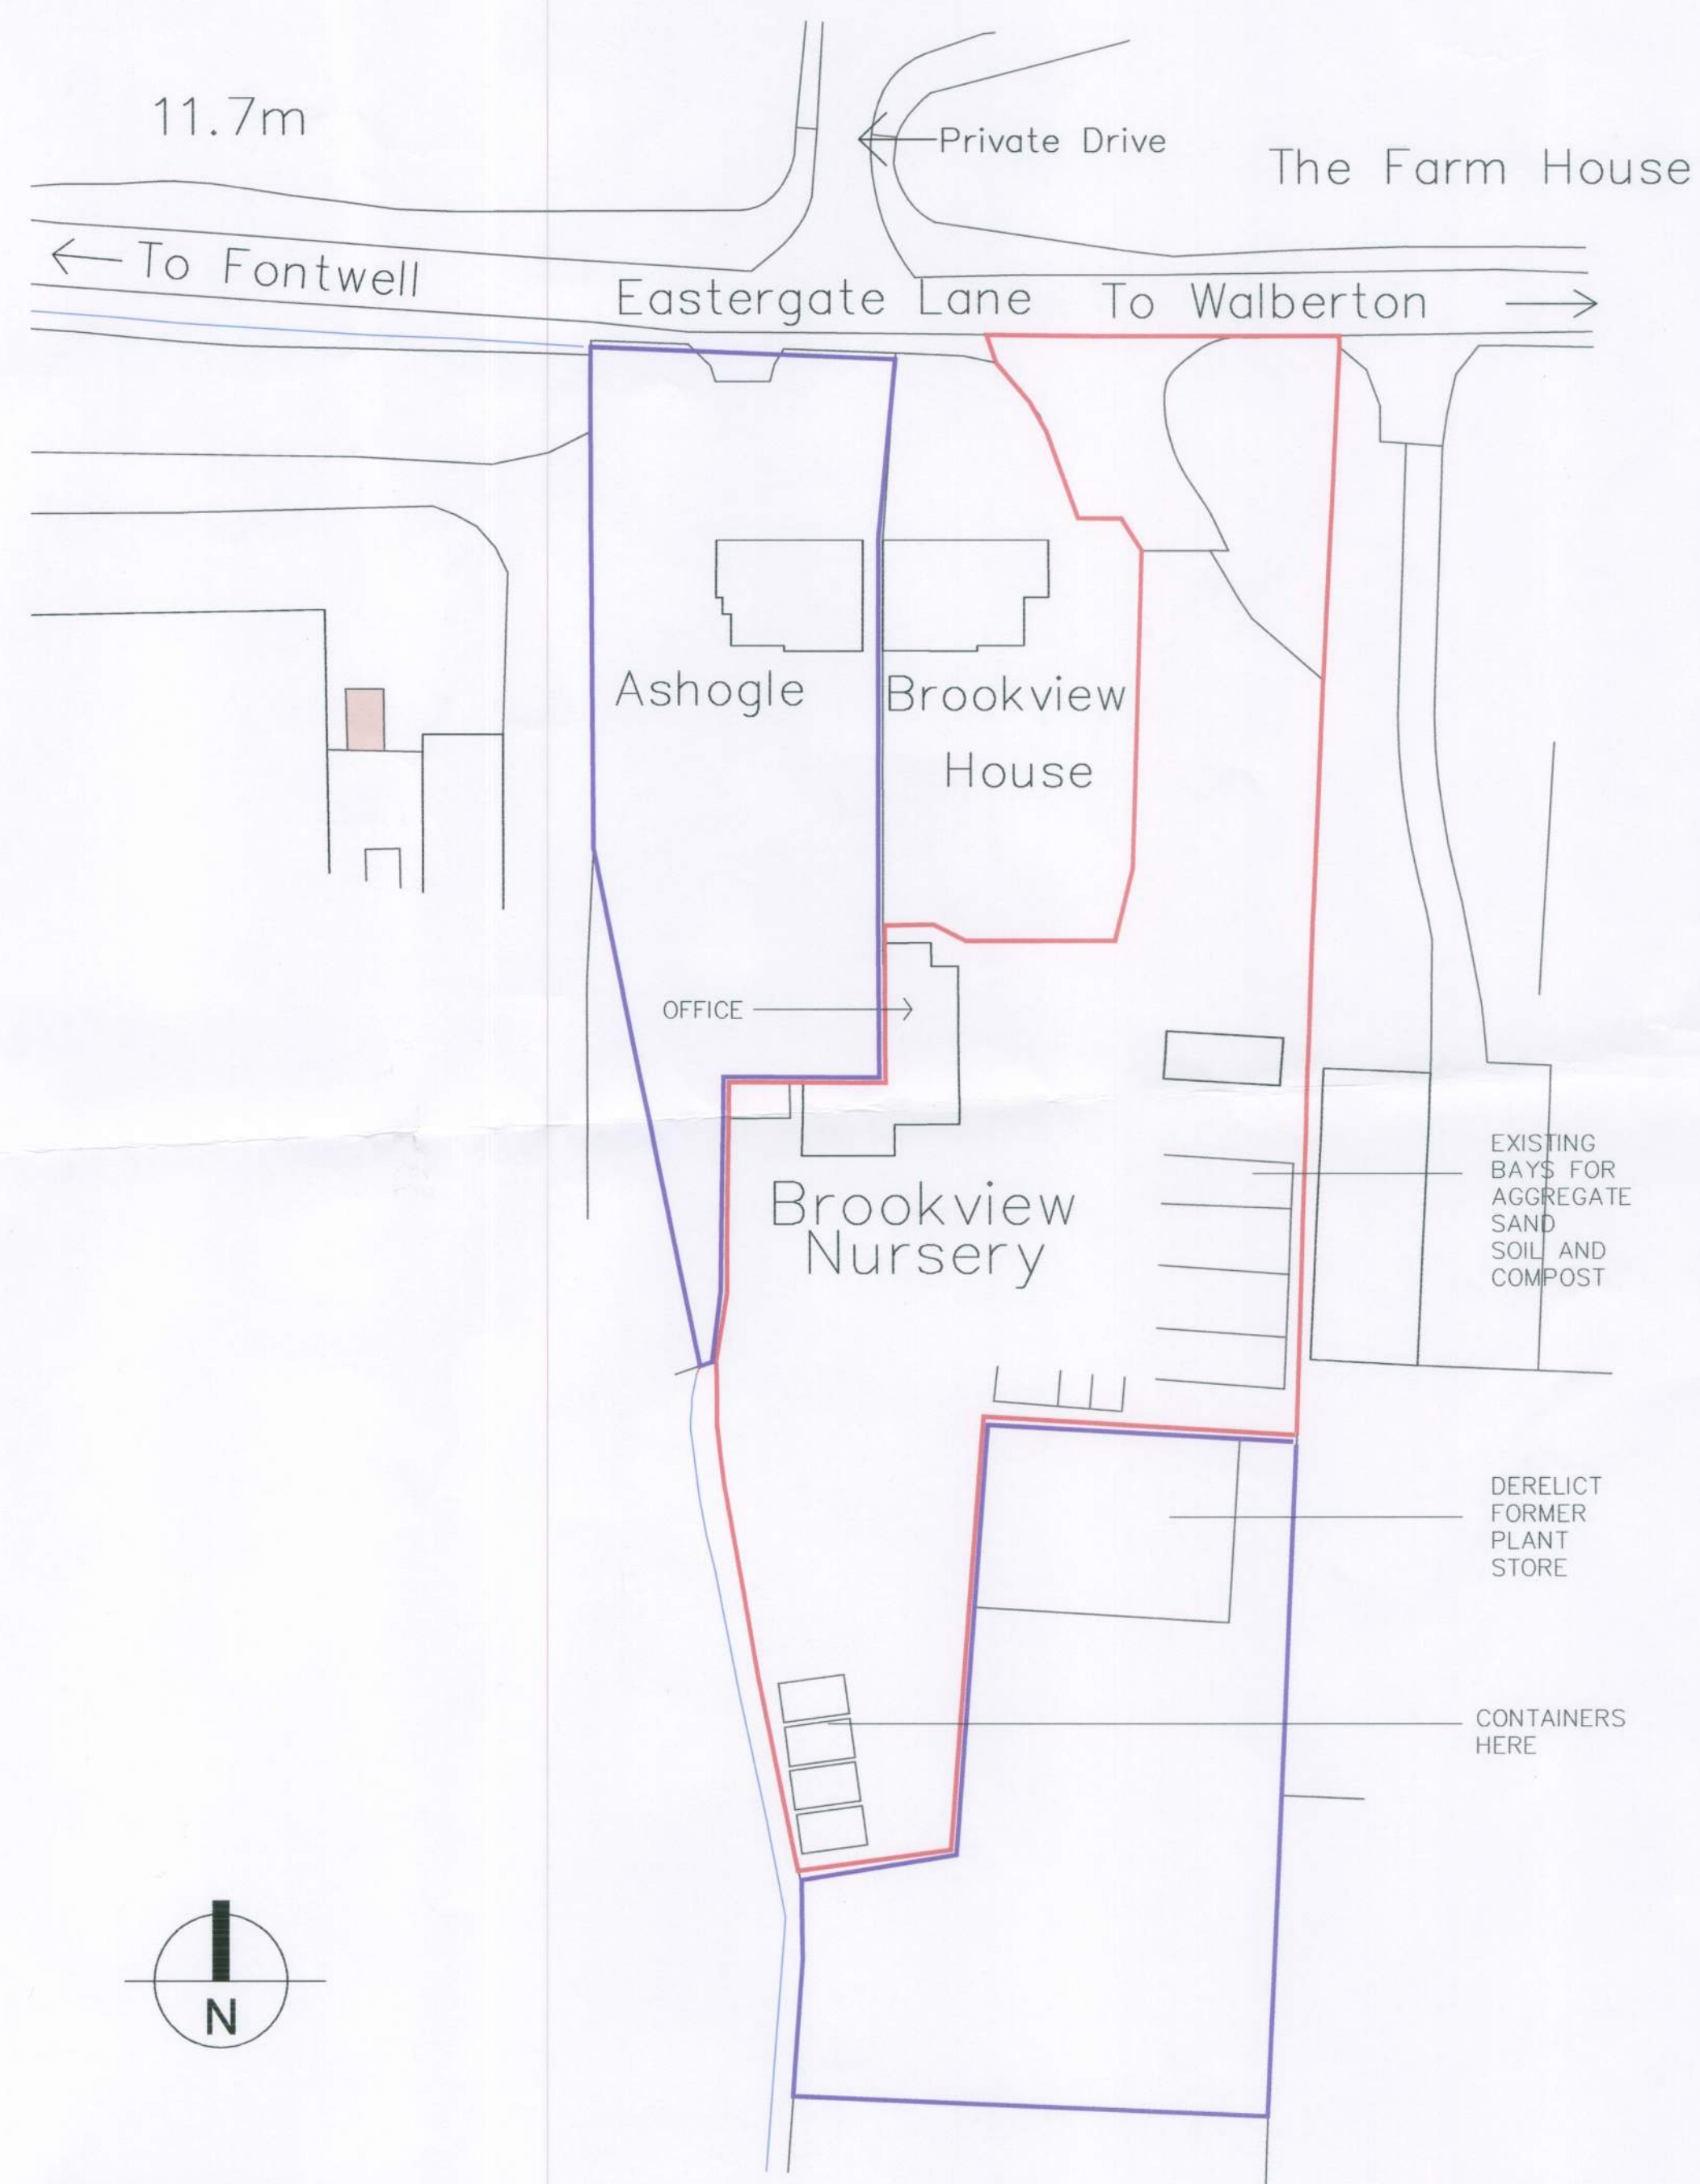


Proposed Site Plan @ 1:500

Ordnance Survey, (c) Crown Copyright 2011. All rights reserved. Licence number 100020449

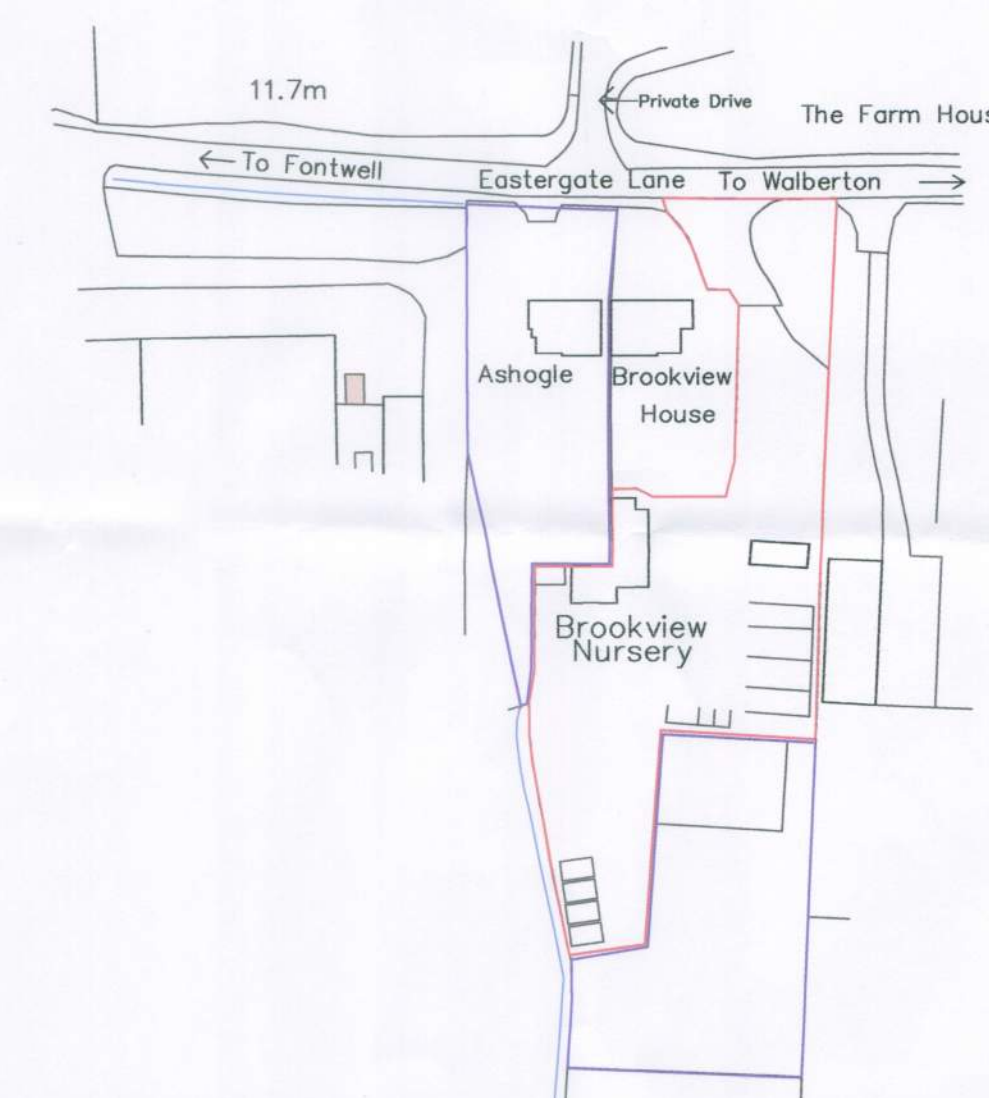

Proposed Site Plan @ 1:1250
Ordnance Survey, (c) Crown Copyright 2011. All rights reserved. Licence number 100020449

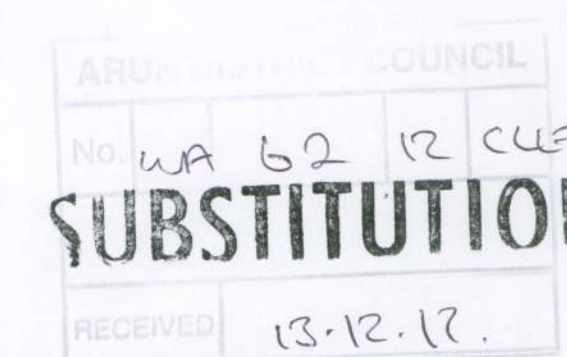

Brookview Nursery
Eastergate Lane
Walberton
BN18 0BA

DRG. No.

SCALE

DATE DEC 2012

DRAWN -

CHECKED

STRIDE & SON

SURVEYORS, VALUERS, LAND & ESTATE AGENTS

SOUTHDOWN HOUSE
St. JOHN'S STREET
CHICHESTER
SUSSEX
PO19 1XQ

TEL: (01243) 813766
FAX: (01243) 786713