


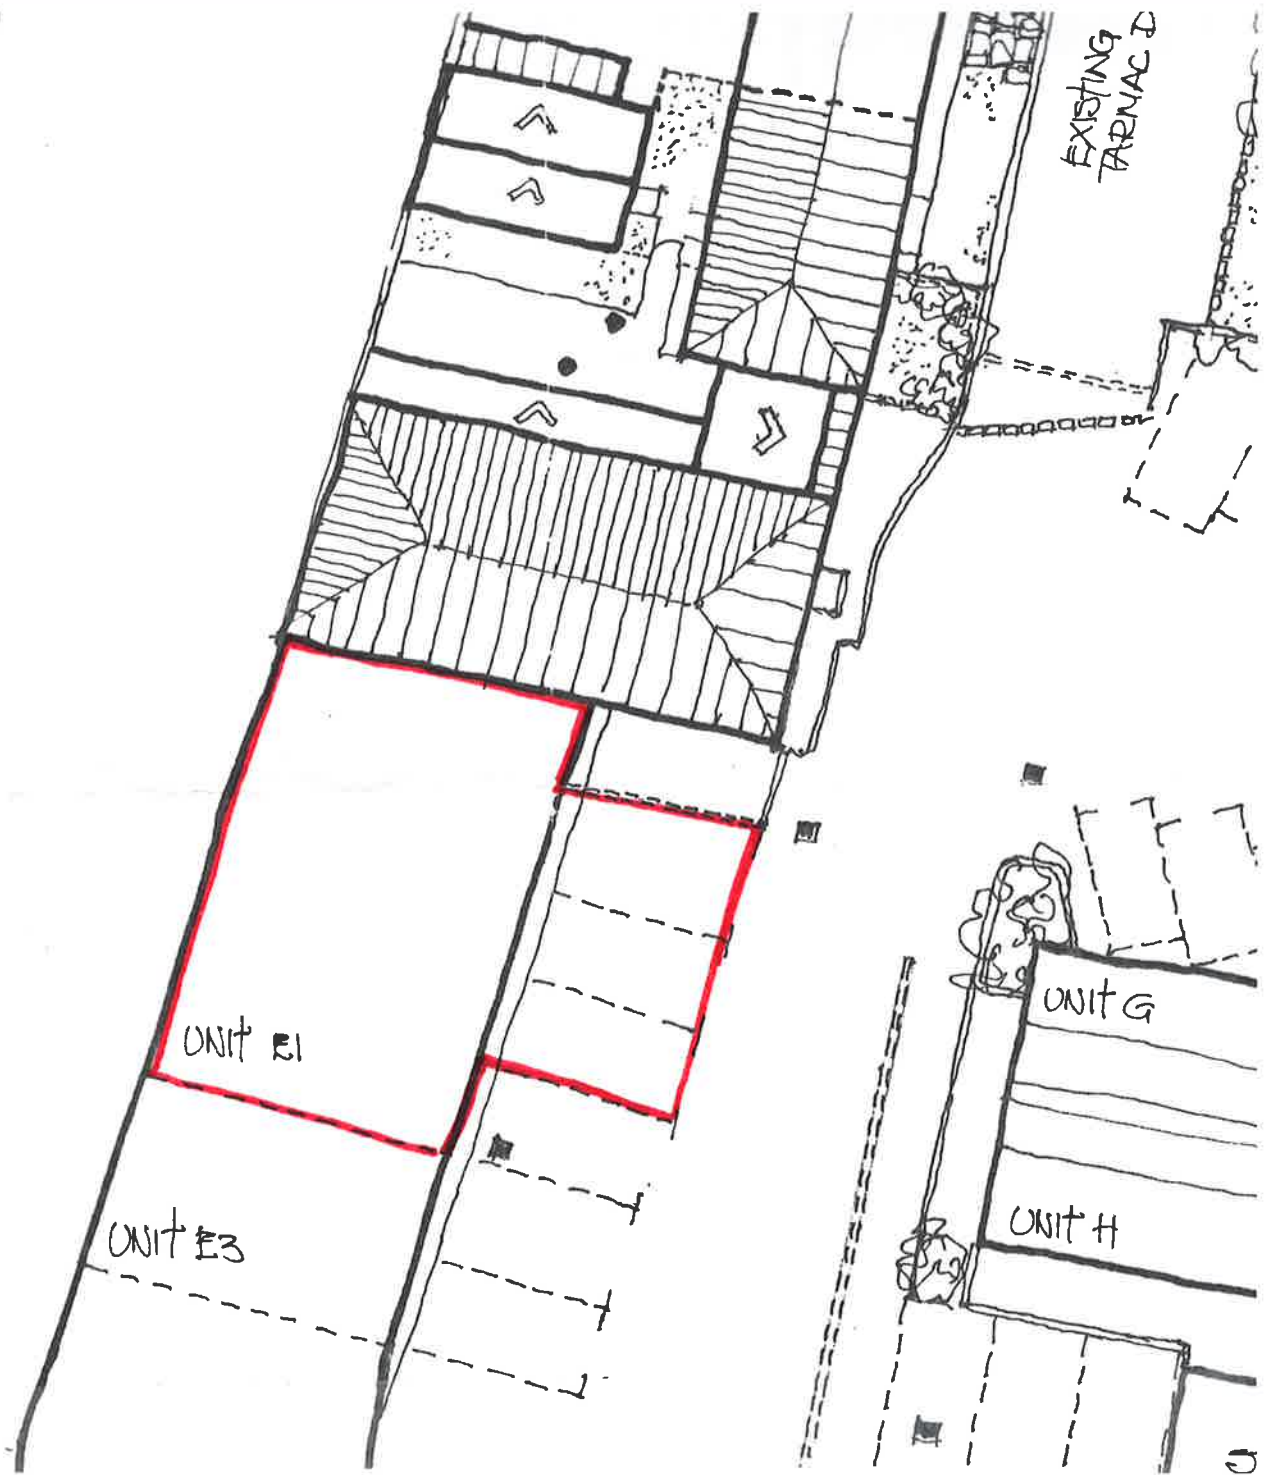

Drawing No PTP/1802/02

EUPHORIA KITCHENS

UNIT E1 THE WILLIAM BOOKER YARD

SITE PLAN

SCALE 1:200 @ A4

