


ARUN DISTRICT COUNCIL				
No.	WA	63	09	L
Received				

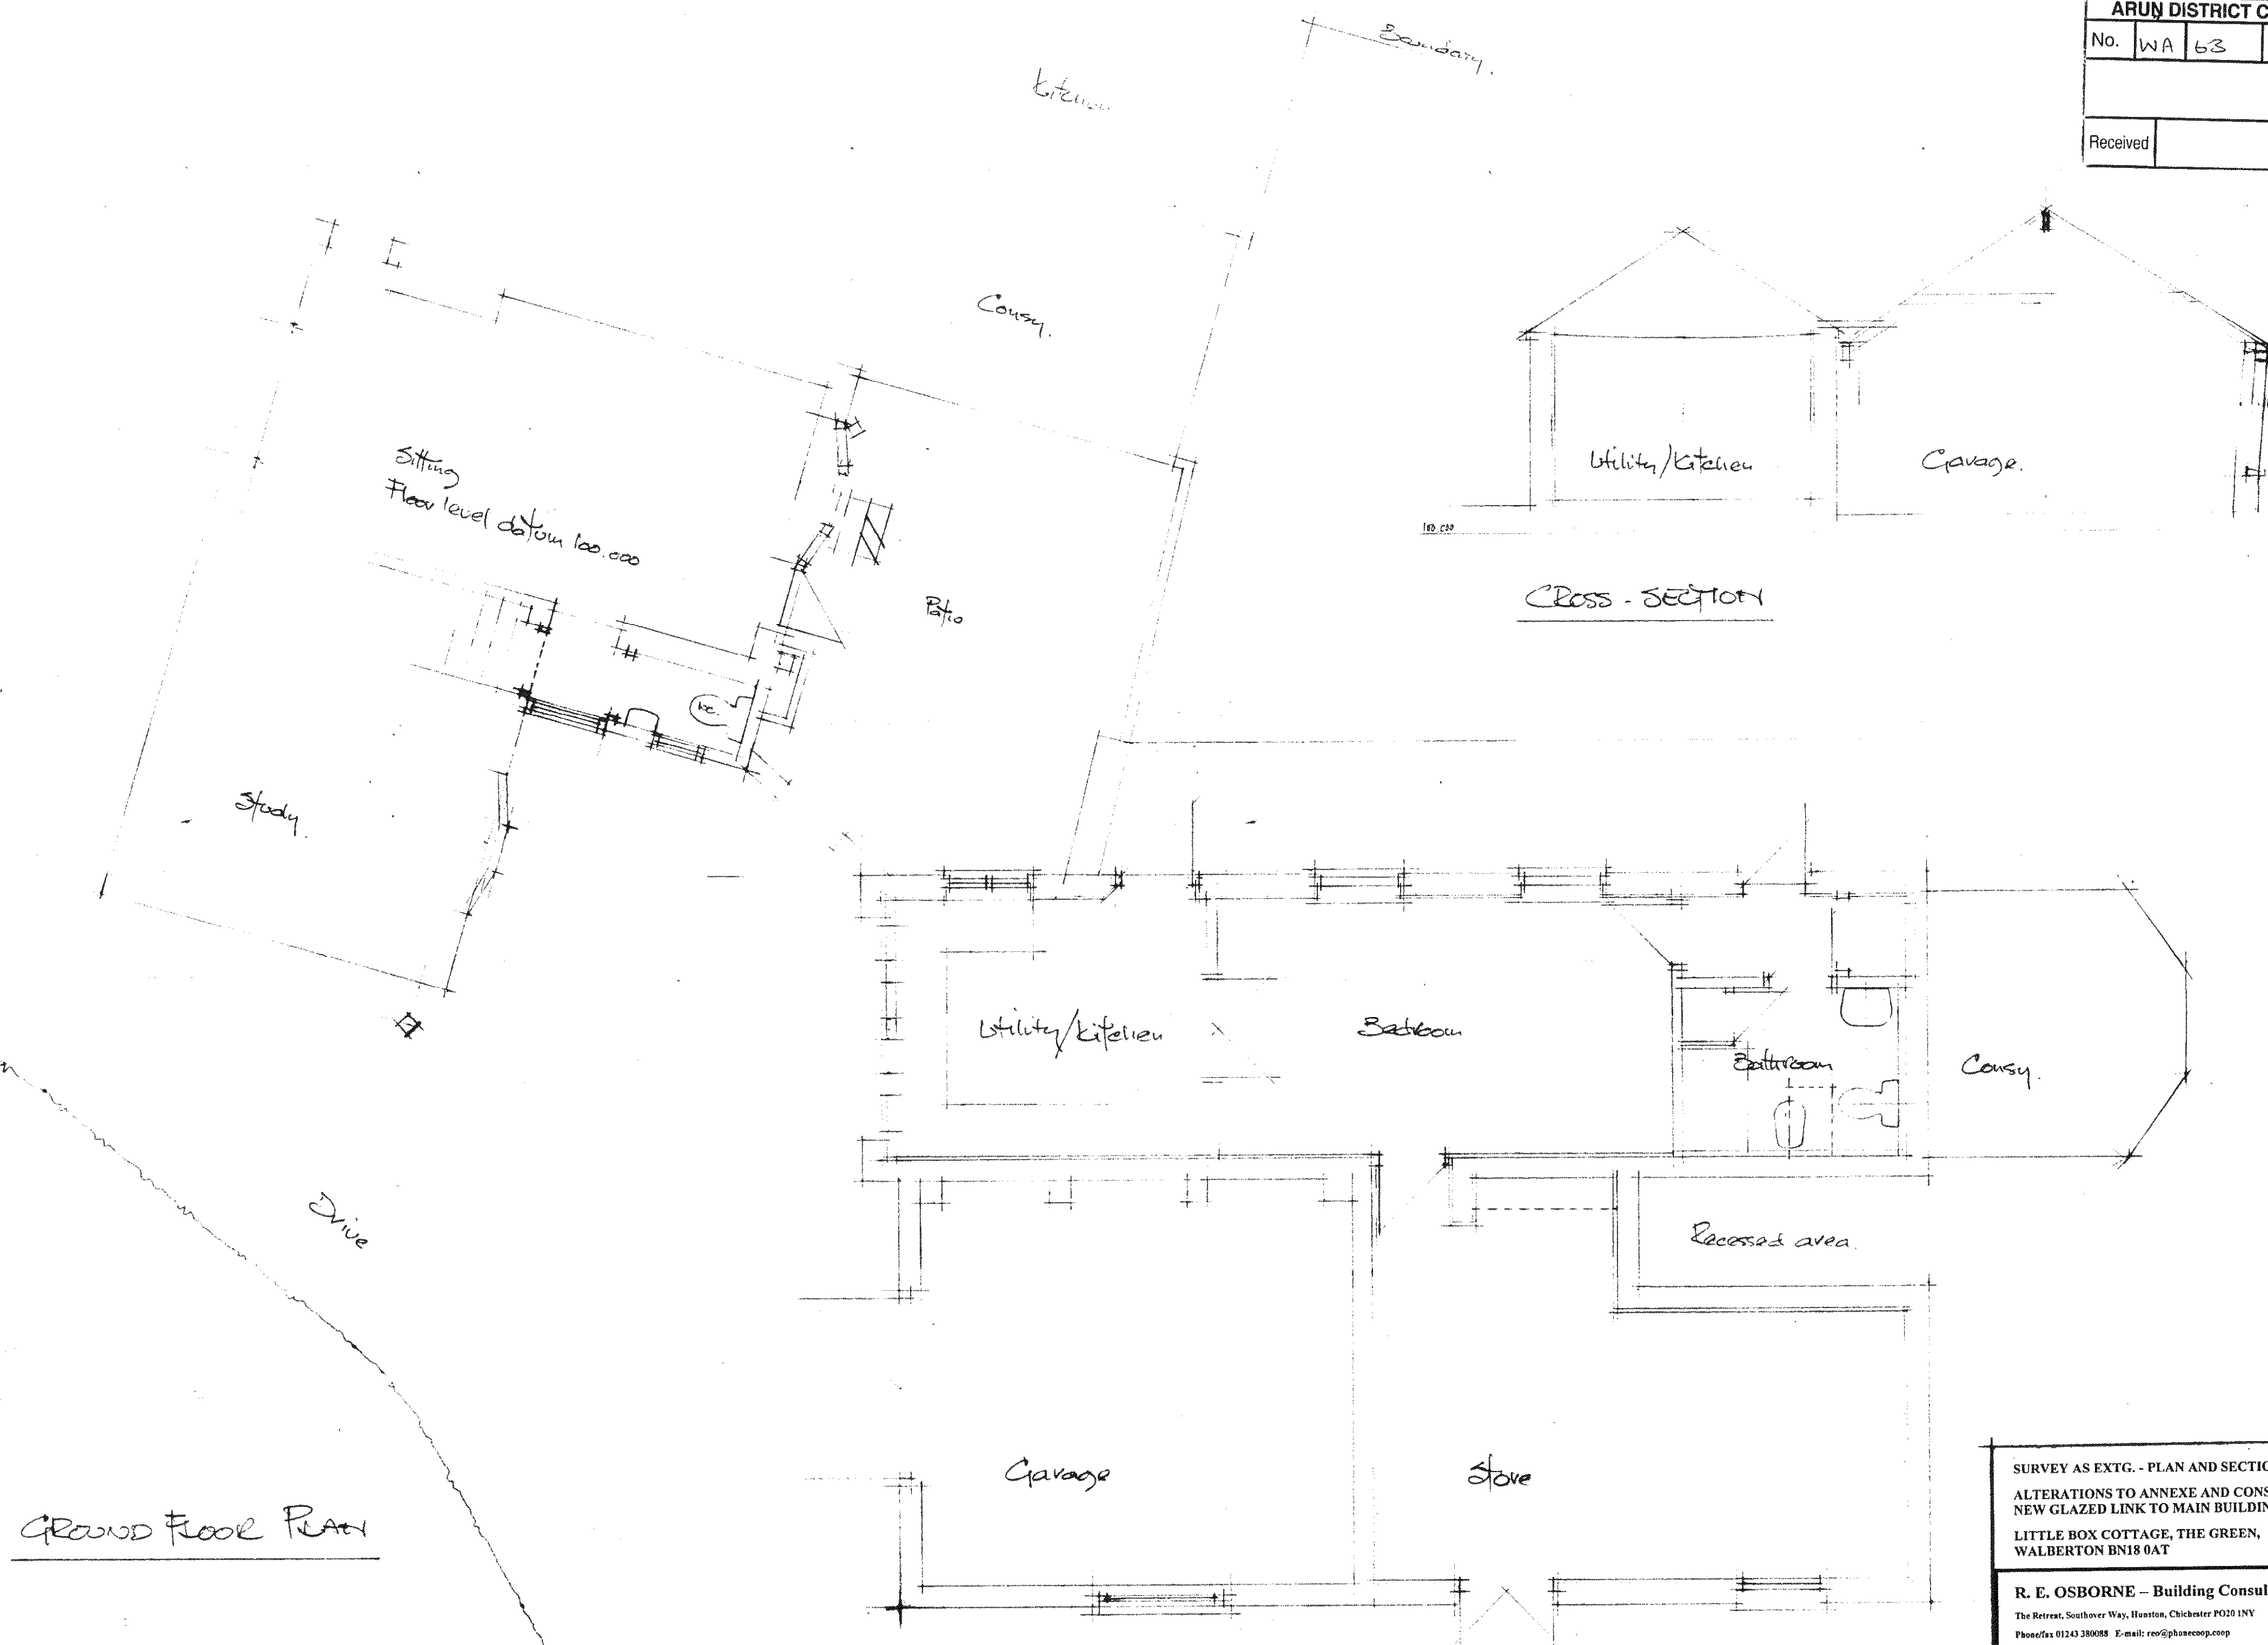

GROUND FLOOR PLAN

CROSS-SECTION

SURVEY AS EXTG. - PLAN AND SECTIONS		
ALTERATIONS TO ANNEXE AND CONSTRUCTION OF NEW GLAZED LINK TO MAIN BUILDING		
LITTLE BOX COTTAGE, THE GREEN, WALBERTON BN18 0AT		
R. E. OSBORNE - Building Consultant		
The Retreat, Southover Way, Hunston, Chichester PO20 1NY		
Phone/fax 01243 380088 E-mail: reo@phoscoop.coop		
Date:	Scale:	Dwg. no.
MAR. 09	1:50,	1679/S/1

