



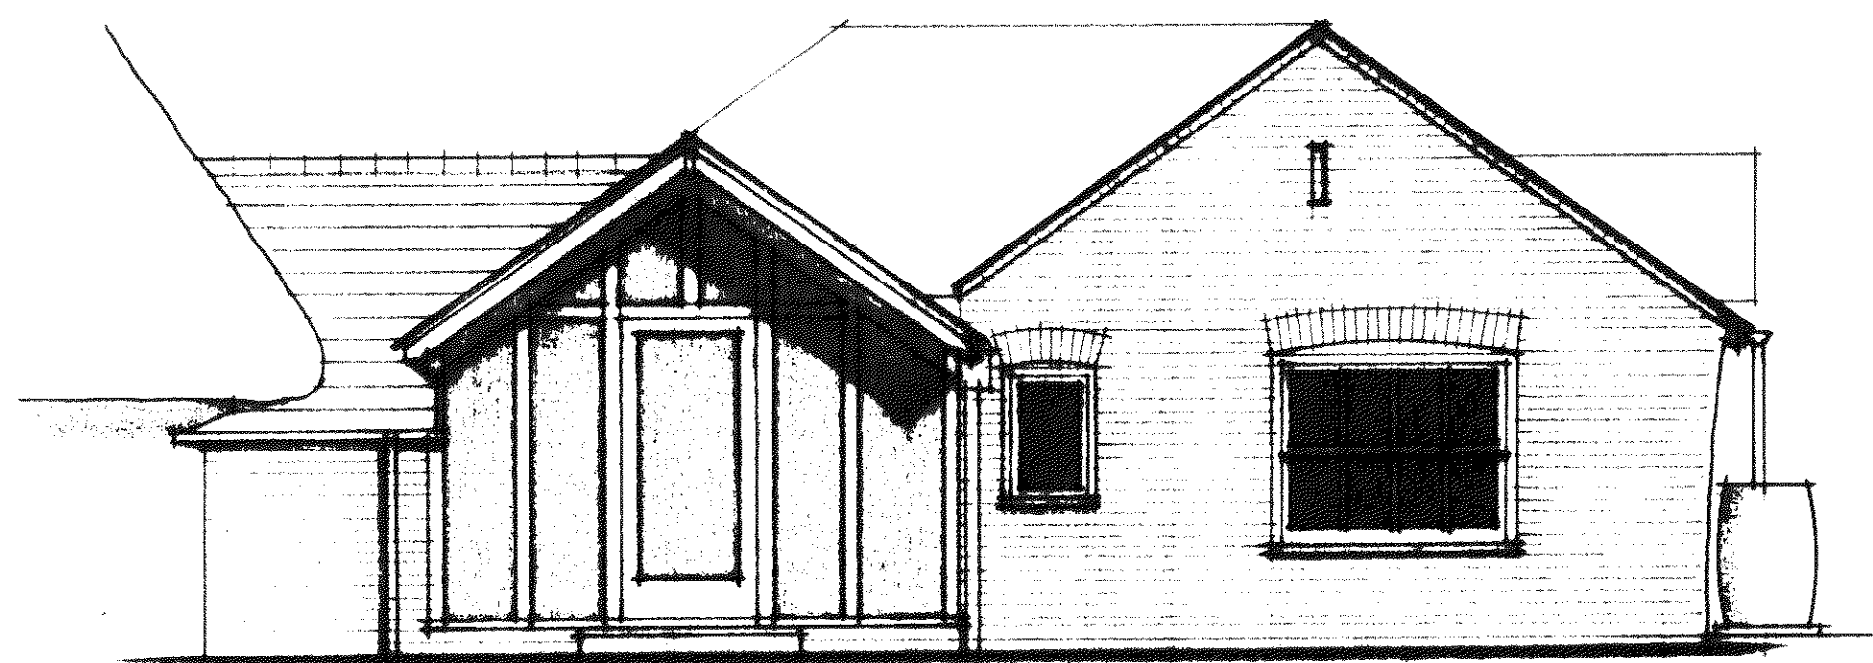


N


All external joinery is to be renewed, that shown shaded is new or a variation to that existing.

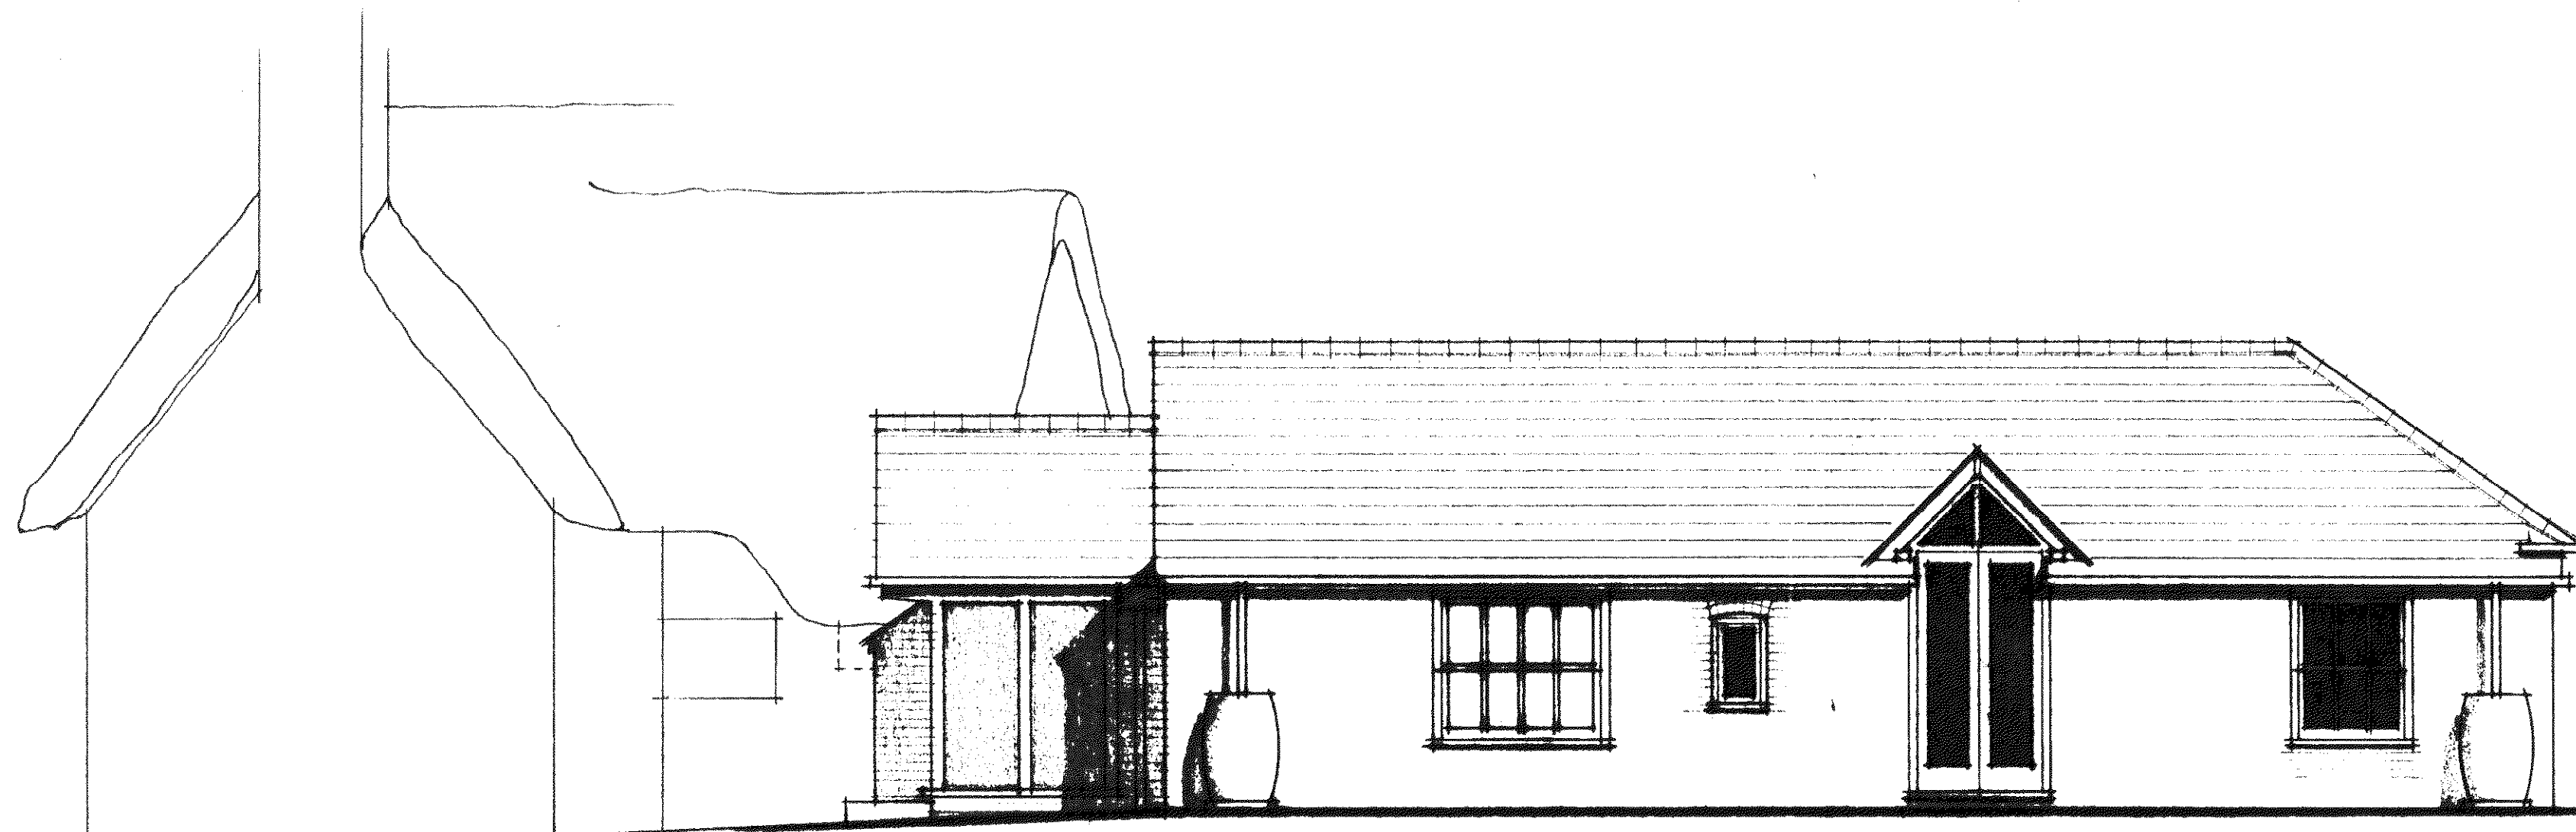


W

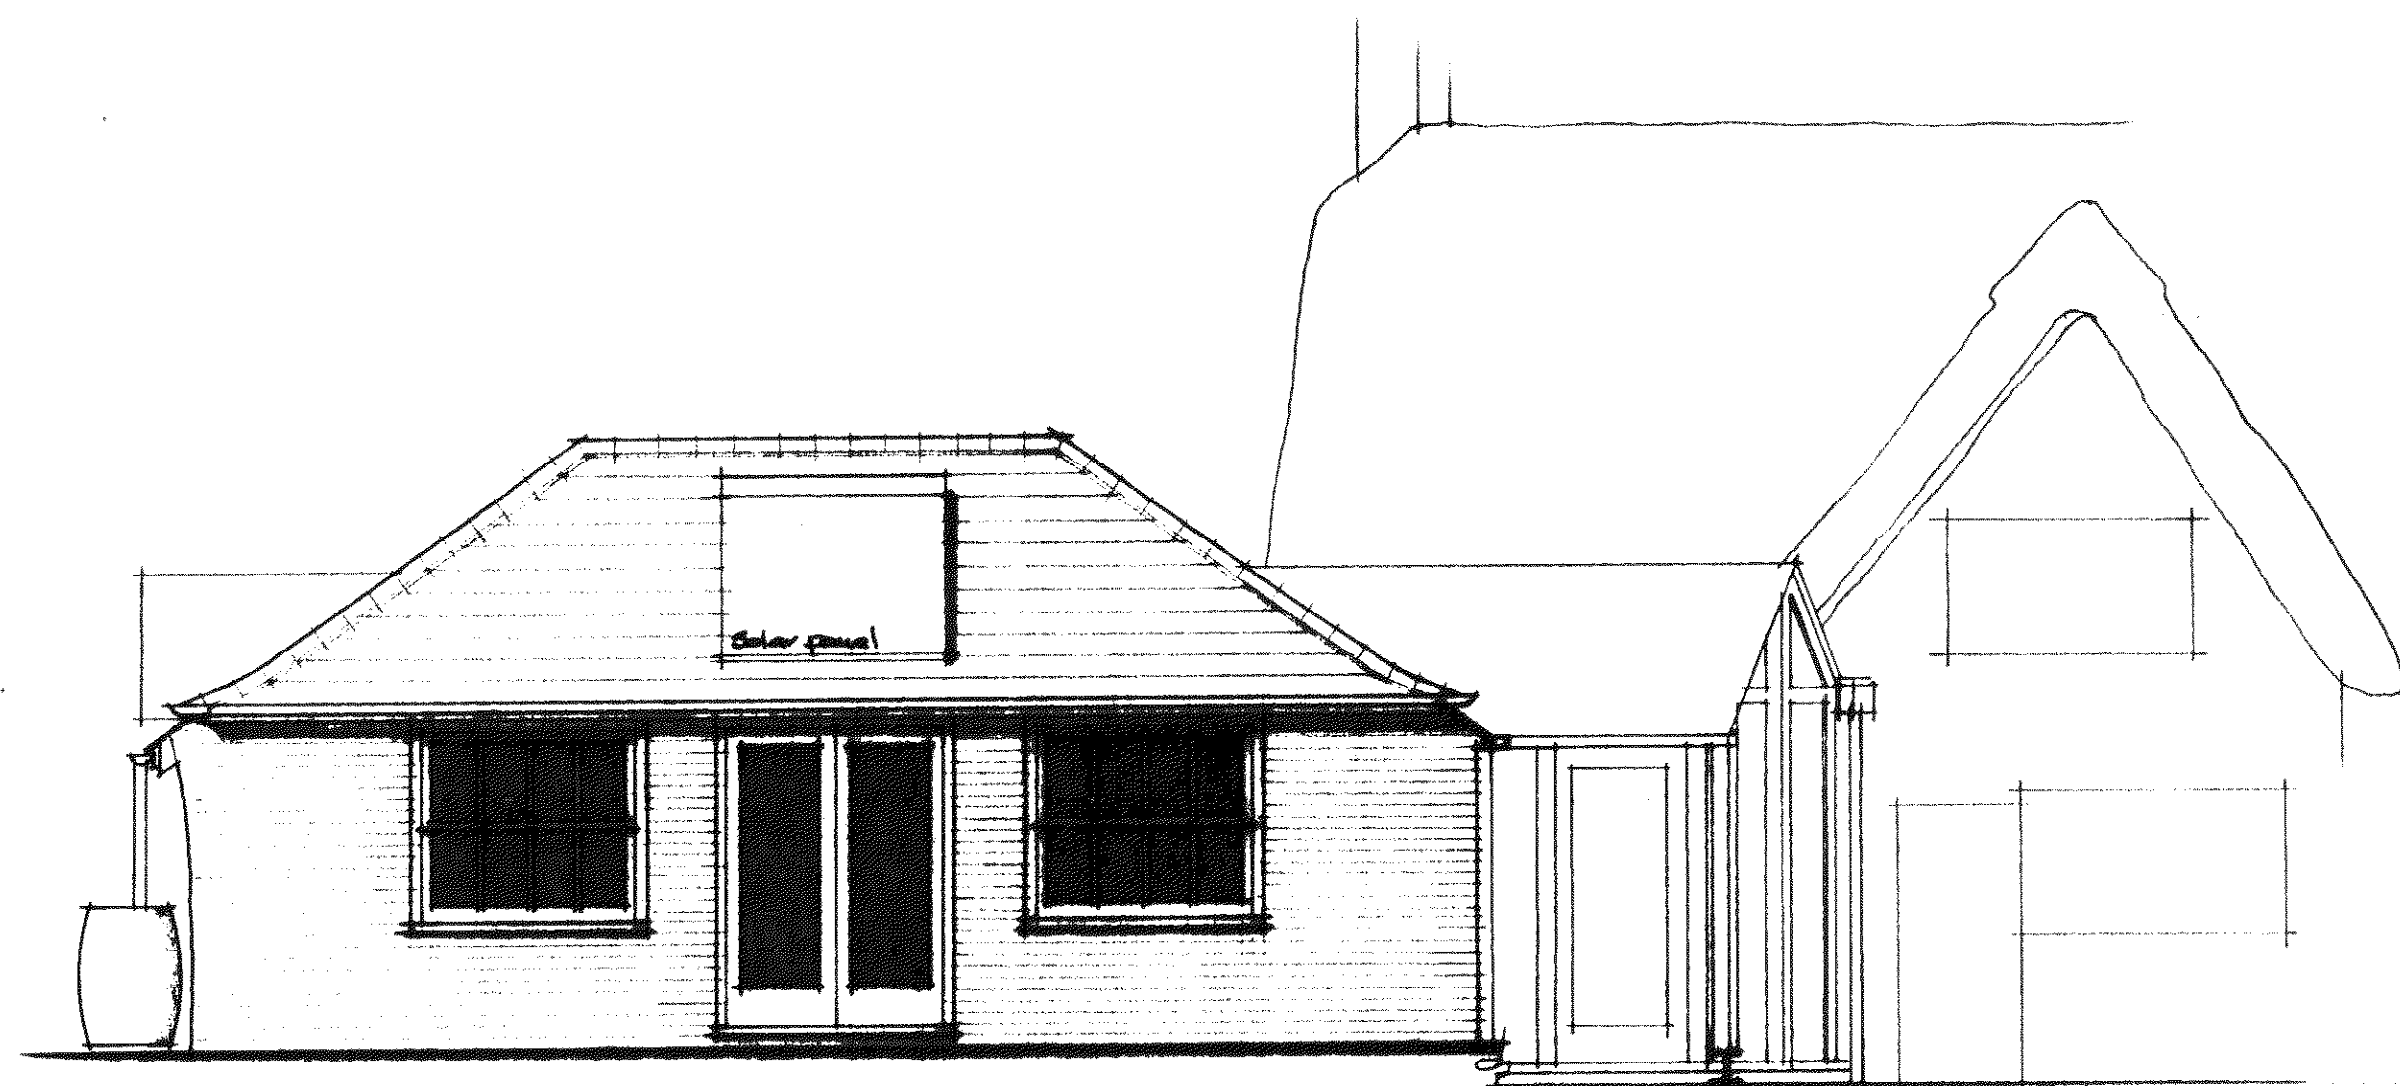

S

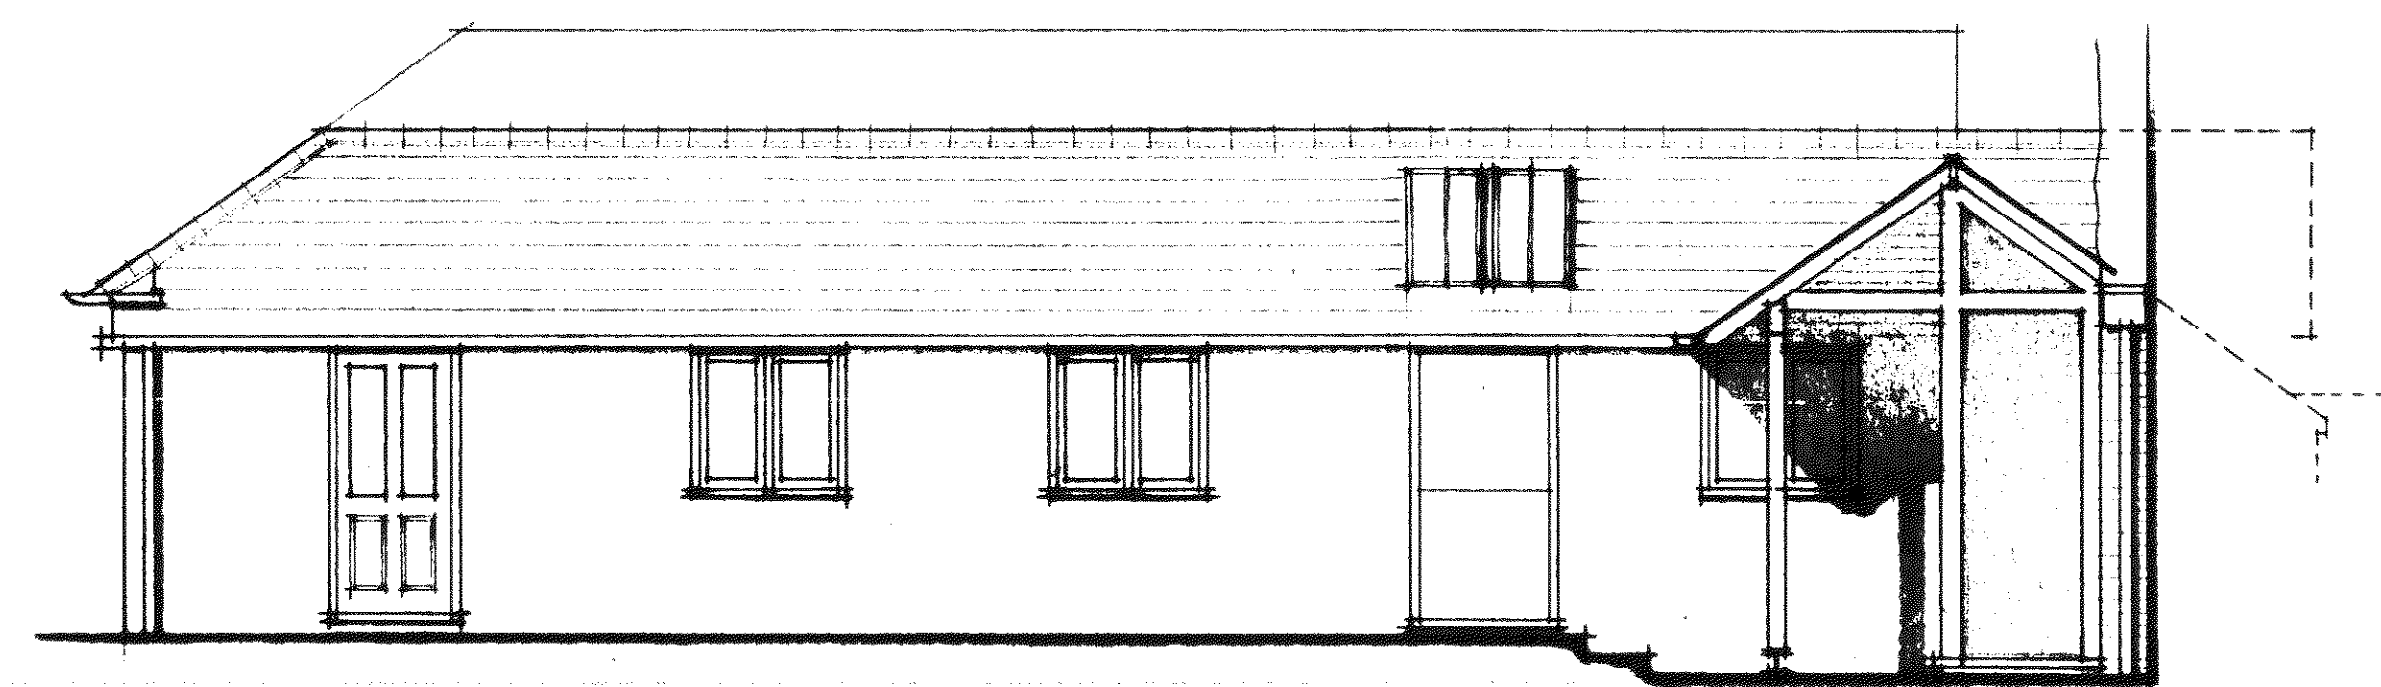

E

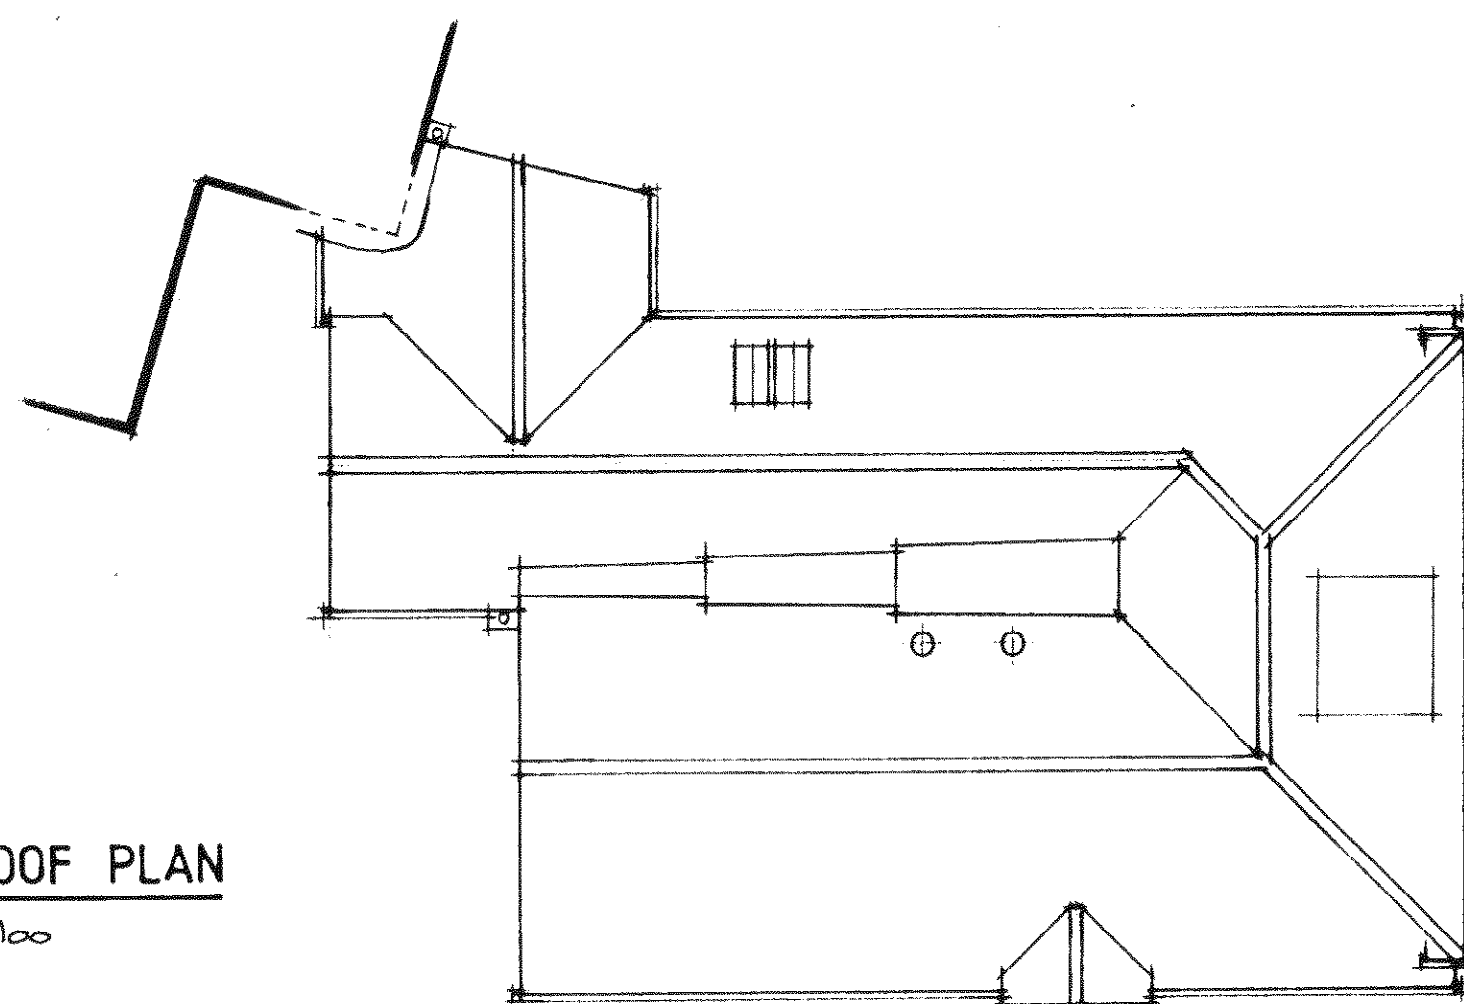

ROOF PLAN
1:100

ARUN DISTRICT COUNCIL				
No.	WA	63	09	L
Received				

ELEVATIONS

ALTERATIONS TO ANNEXE AND CONSTRUCTION OF
NEW GLAZED LINK TO MAIN BUILDING

LITTLE BOX COTTAGE, THE GREEN,
WALBERTON BN18 0AT

R. E. OSBORNE – Building Consultant

The Retreat, Southover Way, Hunston, Chichester PO20 1NY

Phone/fax 01243 380088 E-mail: reo@phonecoop.coop

Date: Scale: Drg. no.

JULY 09 1:50 1679/2

