

SURVEY AS EXISTING - N & W ELEVATIONS
 ALTERATIONS TO ANNEXE AND CONSTRUCTION OF
 NEW GLAZED LINK TO MAIN BUILDING
 LITTLE BOX COTTAGE, THE GREEN,
 WALBERTON BN18 0AT

R. E. OSBORNE - Building Consultant


The Retreat, Southover Way, Hunston, Chichester PO20 1NY

Phone/fax 01243 380088 E-mail: reo@phonecoop.coop

Date: MAR. 09 Scale: 1:50 Drg. no. 1679/S/2




ARUN DISTRICT COUNCIL				
No.	WA	63	09	L
Received				

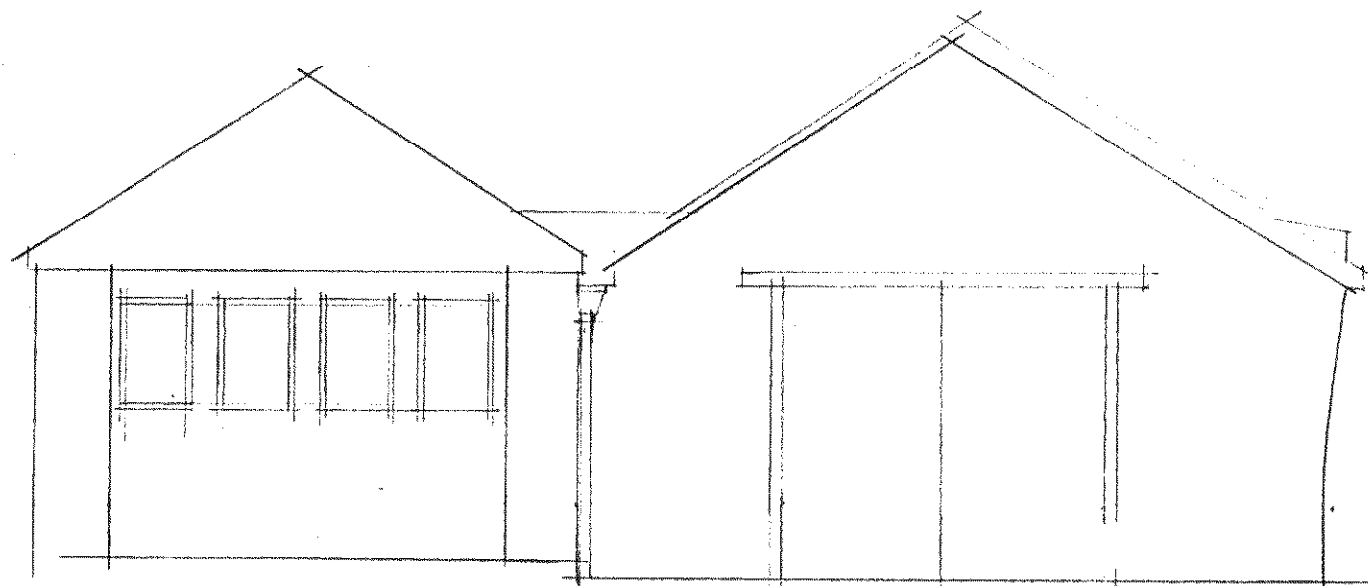

100 000

NORTH ELEVATION OF ANNEXE

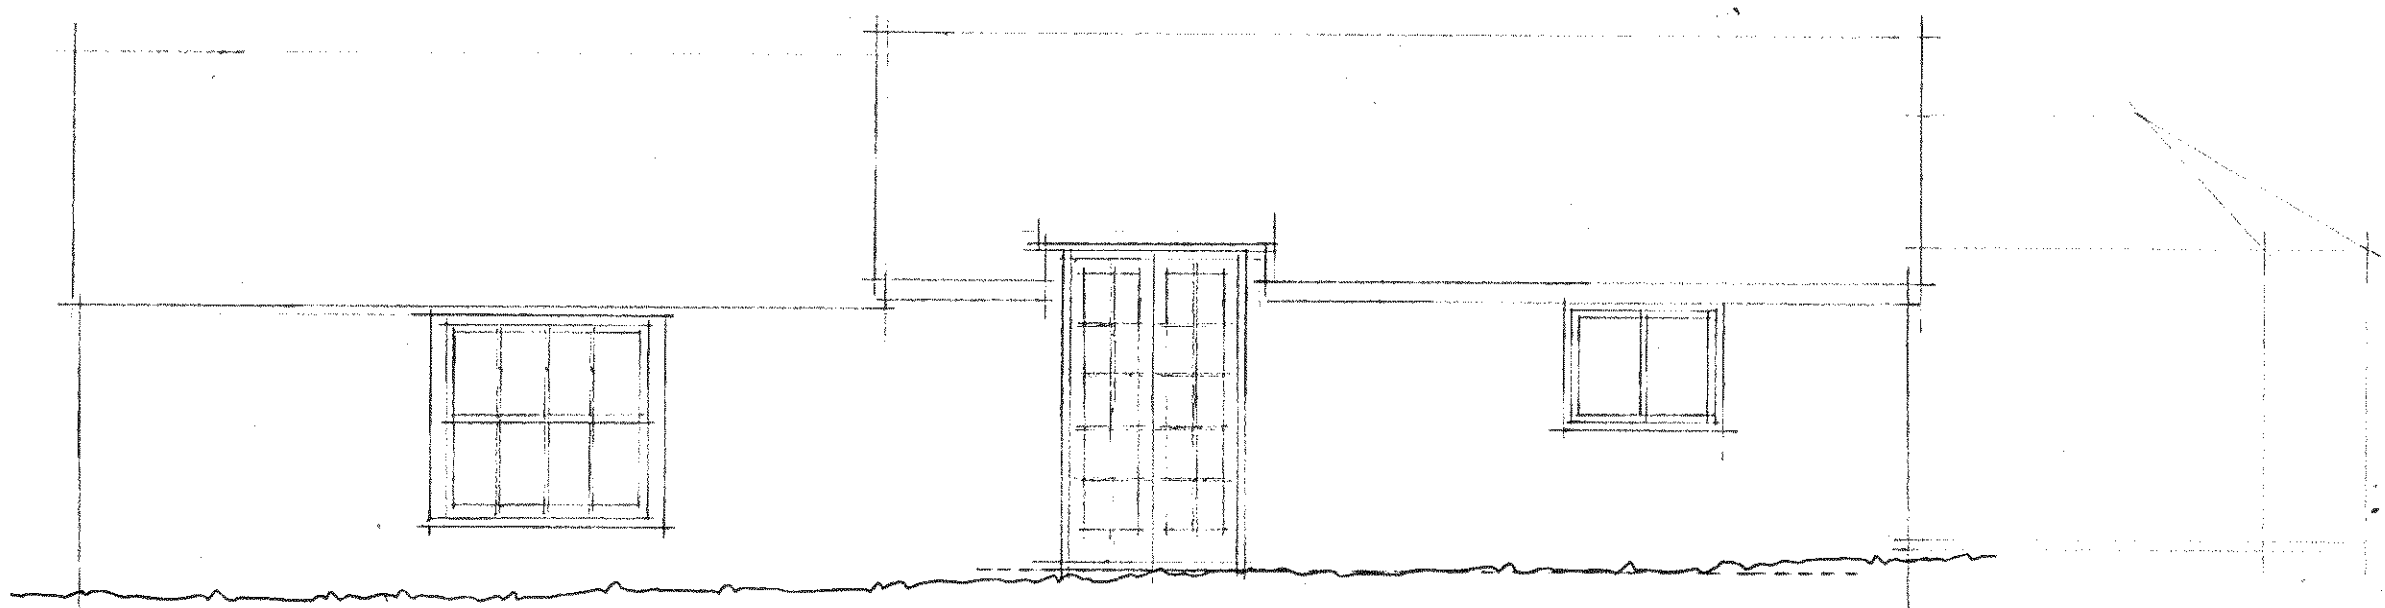

100 000

WEST ELEVATION OF ANNEXE