


SURVEY AS EXTG. - S & E ELEVATIONS
 ALTERATIONS TO ANNEXE AND CONSTRUCTION OF
 NEW GLAZED LINK TO MAIN BUILDING
 LITTLE BOX COTTAGE, THE GREEN,
 WALBERTON BN18 0AT

R. E. OSBORNE - Building Consultant

The Retreat, Southover Way, Hunston, Chichester PO20 1NY

Phone/fax 01243 380088 E-mail: reo@phoncoop.coop


Date: MAR. 09 Scale: 1:50, Drg. no. 1679/S/3

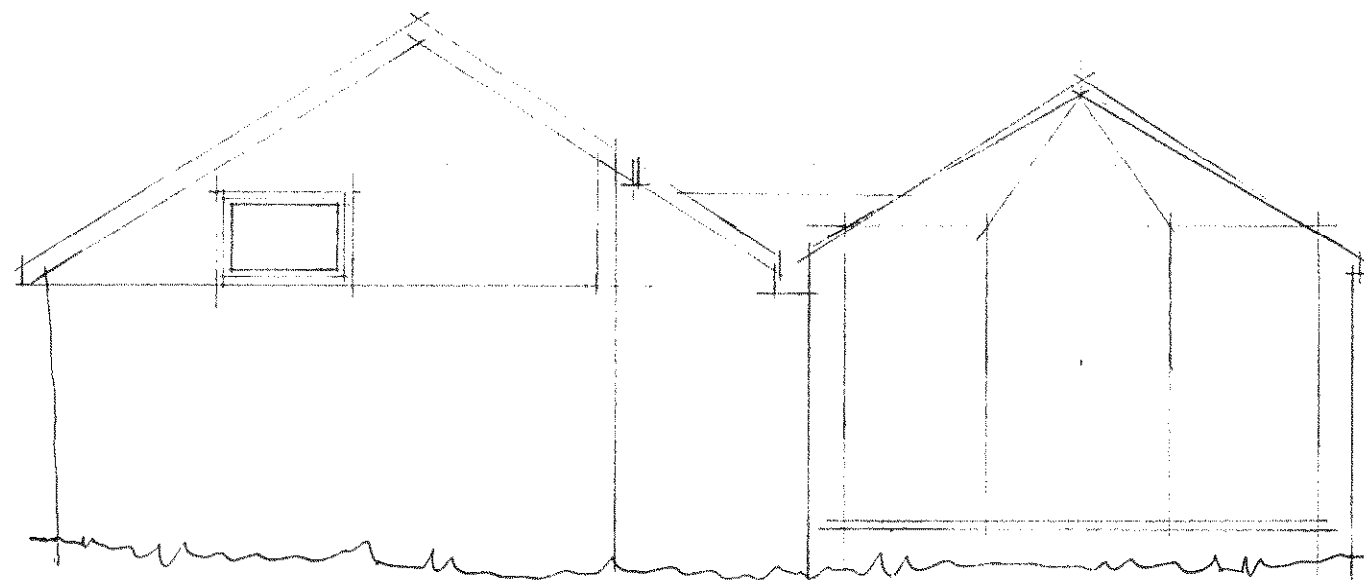

100.000

SOUTH ELEVATION OF ANNEXE

ARUN DISTRICT COUNCIL				
No.	WA	63	09	L
Received				

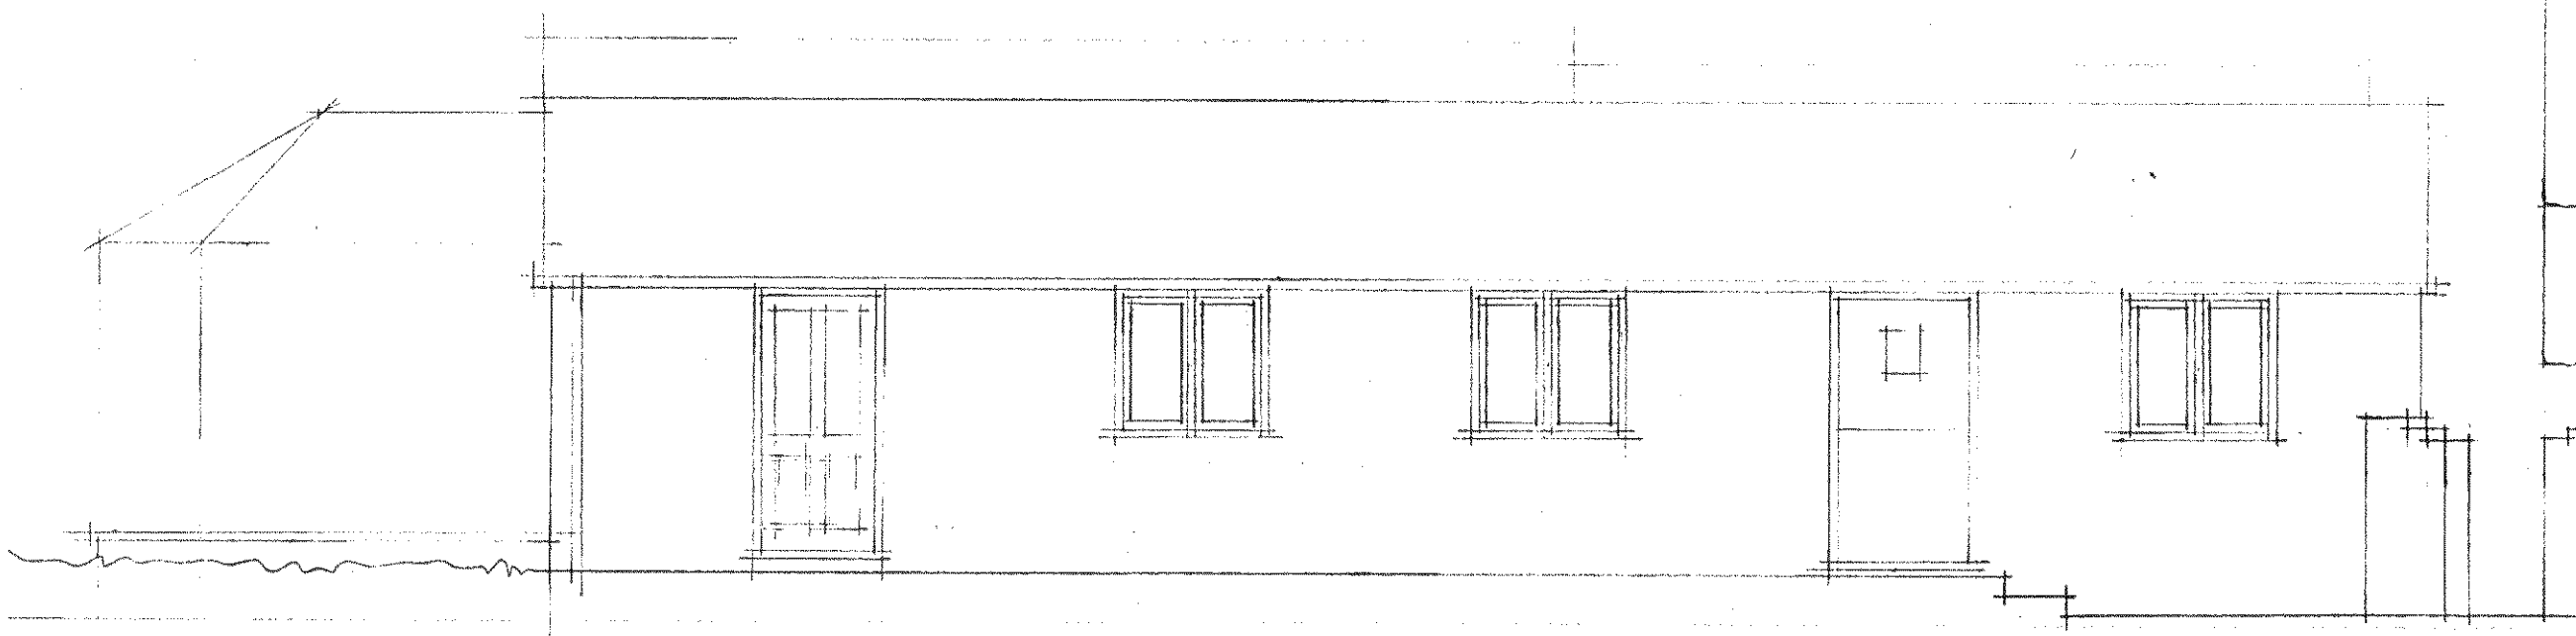

100.000

EAST ELEVATION OF ANNEXE