



No.	WA 63	or	C
LITTLE BOY COTTAGE			
Received	4-12-9		

ARUN DISTRICT COUNCIL
TECHNICAL SUPPORT
- 4 DEC 2009

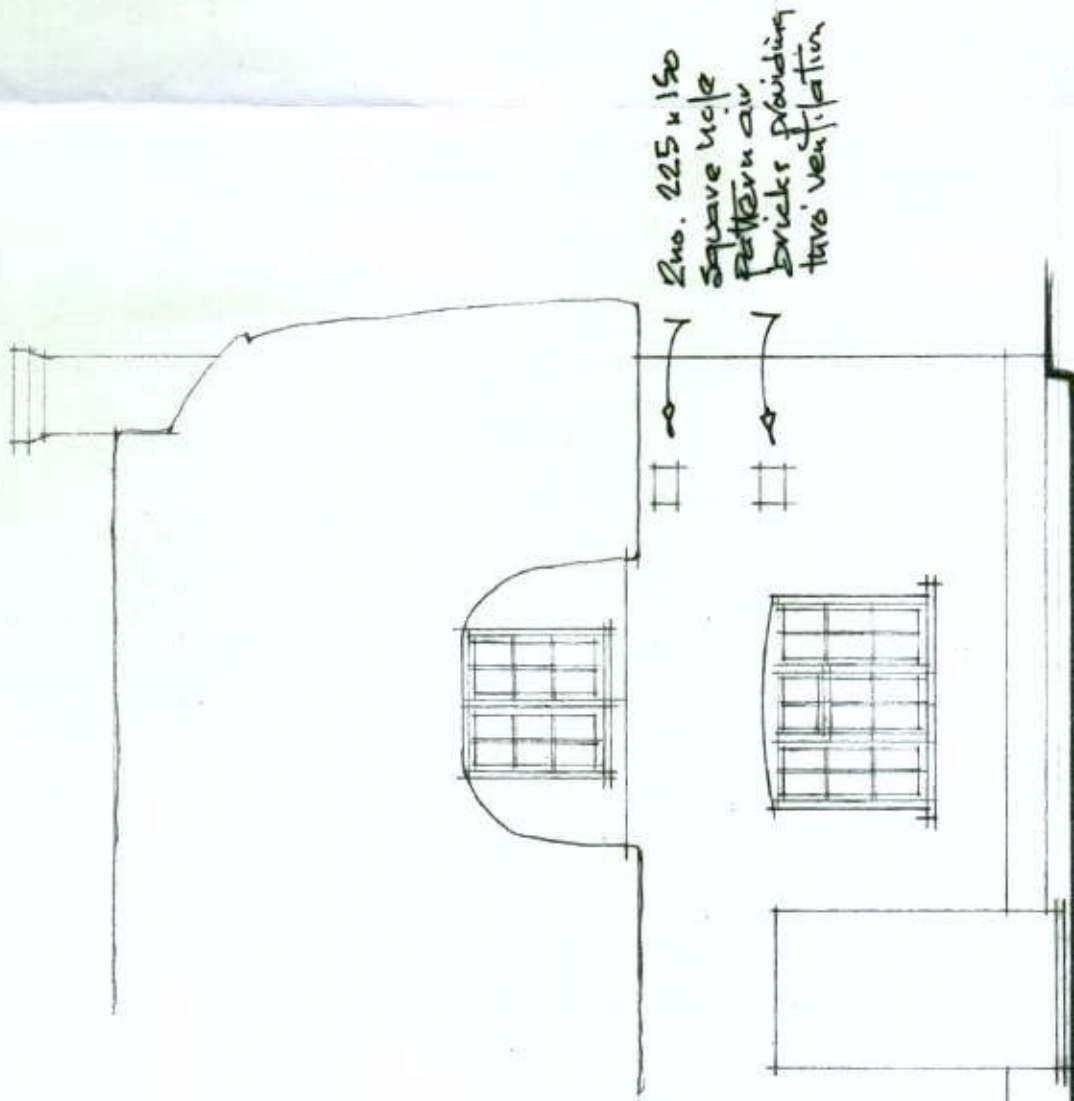

NORTH ELEVATION

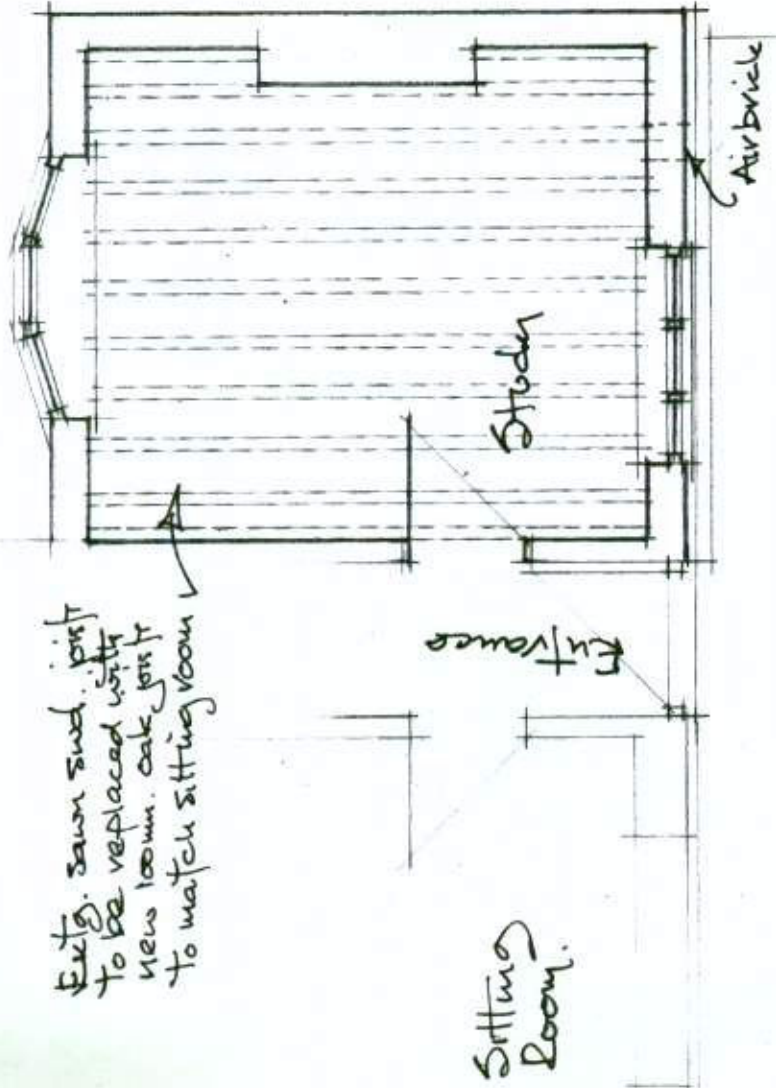

Floor Plan

REPLACEMENT JOISTS & NEW AIR BRICKS
TO STUDY
LITTLE BOY COTTAGE, THE GREEN
WALBERTON BUILDING

RIPER DRAWING TO:
ALTERATIONS TO ANNEXE &
CONSTRUCTION OF NEW GLAZED
LINK TO MAIN BUILDING

R. E. OSBORNE - Building Consultant

The Retreat, Southover Way, Hunston, Chichester PO20 1NY

Phone/fax 01243 380088 E-mail: reo@phonecoop.coop



ASSOCIATION FOR
EXTRAORDINARY CONSULTANTS
BUILDING

Date: Dec. '09

Scale: 1:50

Drg. no. 1679/R/1