


Copyright © 2007 Rural Associates Ltd.
 All rights reserved. No part of this drawing may be altered, traced, copied,
 electronically scanned, or photographed without the consent of Rural Associates
 Ltd. Neither may this drawing or part of it be used for any purpose other than for
 which it was issued without the consent of Rural Associates Ltd.

Reproduced from the Ordnance Survey Map
 with the Permission of The Controller of HM
 Stationery Office, Crown Copyright Reserved.
 Licence No. WL10922

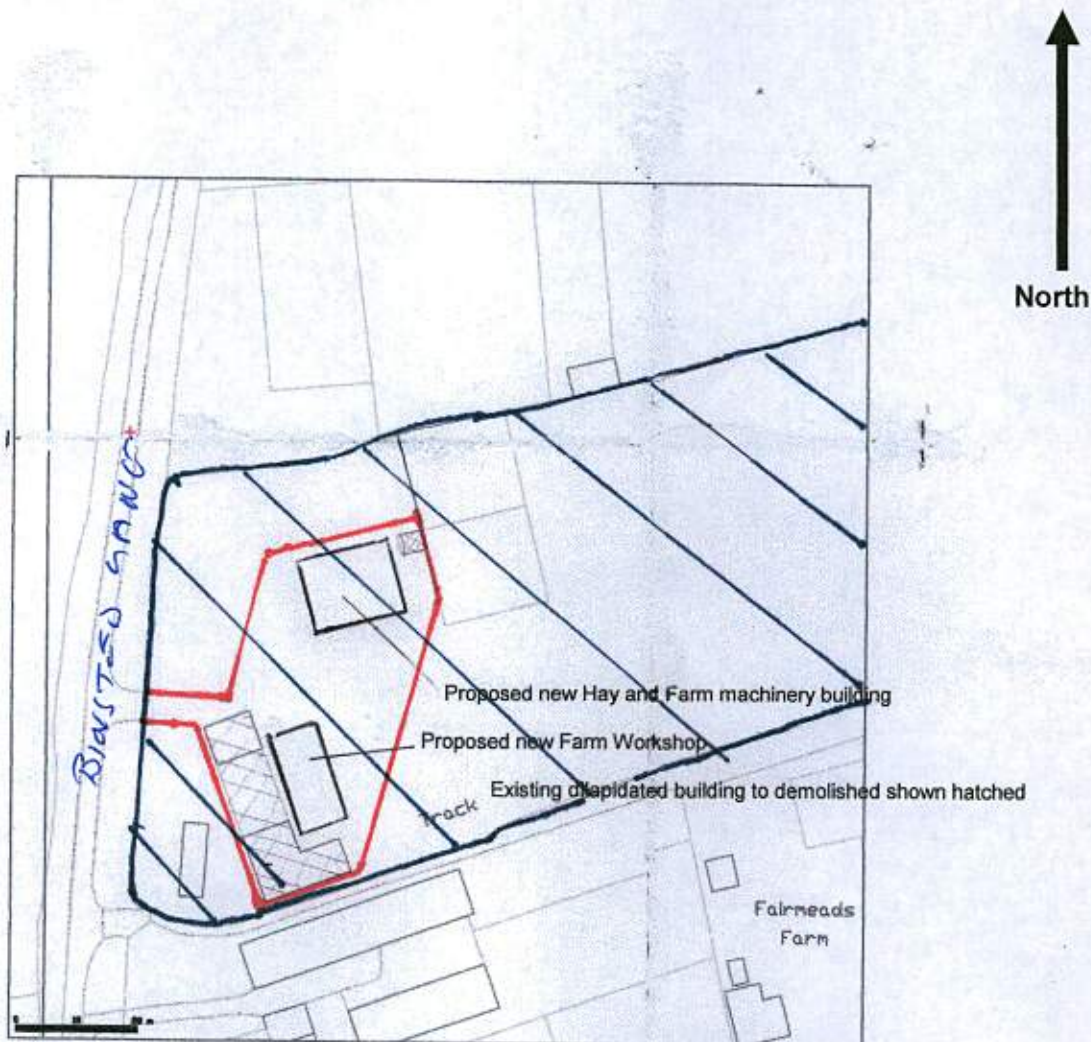

006215

Drawing No. RA / 70 / 1250 Site Plan	Drawn MT Scale 1 : 1250 Date 19-11-14	RURAL ASSOCIATES Project Co-ordination Agricultural and Environment Consultants Yapton Lodge North End Road Yapton Nr Arundel West Sussex BN18 0DT Tel 01243 555420 Fax 01243 555421
TITLE Fairmead Farm Binstead lane Binstead BN18 0LH		