



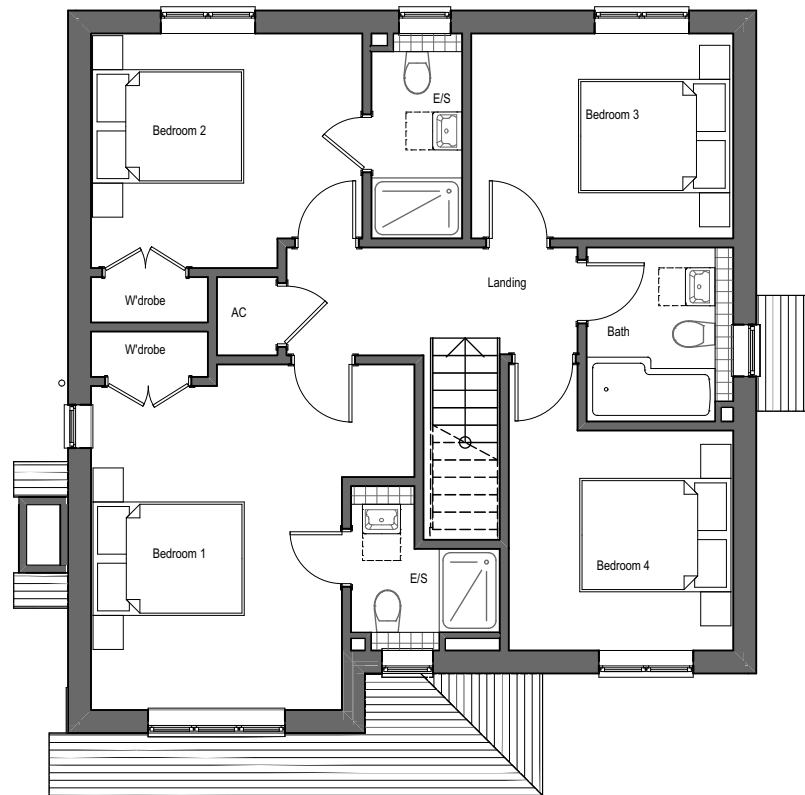

FIRST FLOOR PLAN 1:100

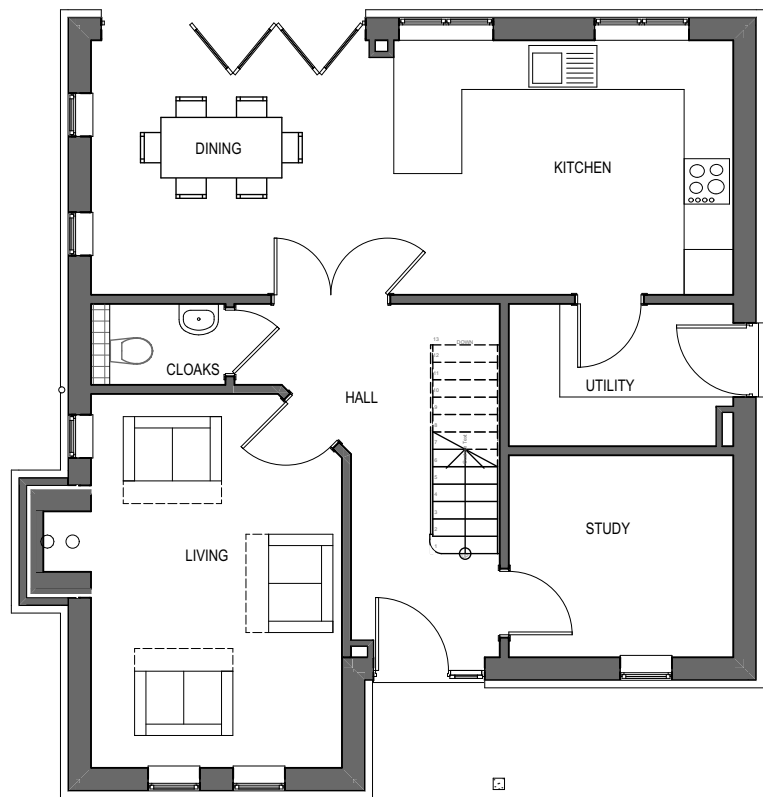

GROUND FLOOR PLAN 1:100



FRONT ELEVATION 1:200



SIDE ELEVATION 1:200



SIDE ELEVATION 1:200



REAR ELEVATION 1:200

**PROPOSED MATERIALS**

|         |                                                   |
|---------|---------------------------------------------------|
| ROOF    | Clay Plain Tile                                   |
| WALLS   | Red / Multifaceted brick with contrasting details |
|         | Horizontal weatherboarding                        |
| WINDOWS | Grey UPVC                                         |
| FASCIAS | Black UPVC                                        |



Victoria House 14 St Johns Road Hedge End Southampton Hampshire SO30 4AB  
Tel 01489 773577 \* Fax 01489 797111 \* E mail sales@crayfernhomes.co.uk

Do not scale this drawing. Use written dimensions only. All dimensions are to be checked on site prior to commencement of work. This drawing is the copyright of Crayfern Homes Limited and may not be copied altered or reproduced in any way without their written authority

**PLOT 6 - PLANS & ELEVATIONS**

DEVELOPMENT AT:

LAND SOUTH OF ARUNDEL ROAD  
FONTWELL

FOR

**CRAYFERN HOMES LIMITED**

Scale : 1:100/200 @ A3 Date : 06.02.2019  
Drawing No : PL\_WL\_04