



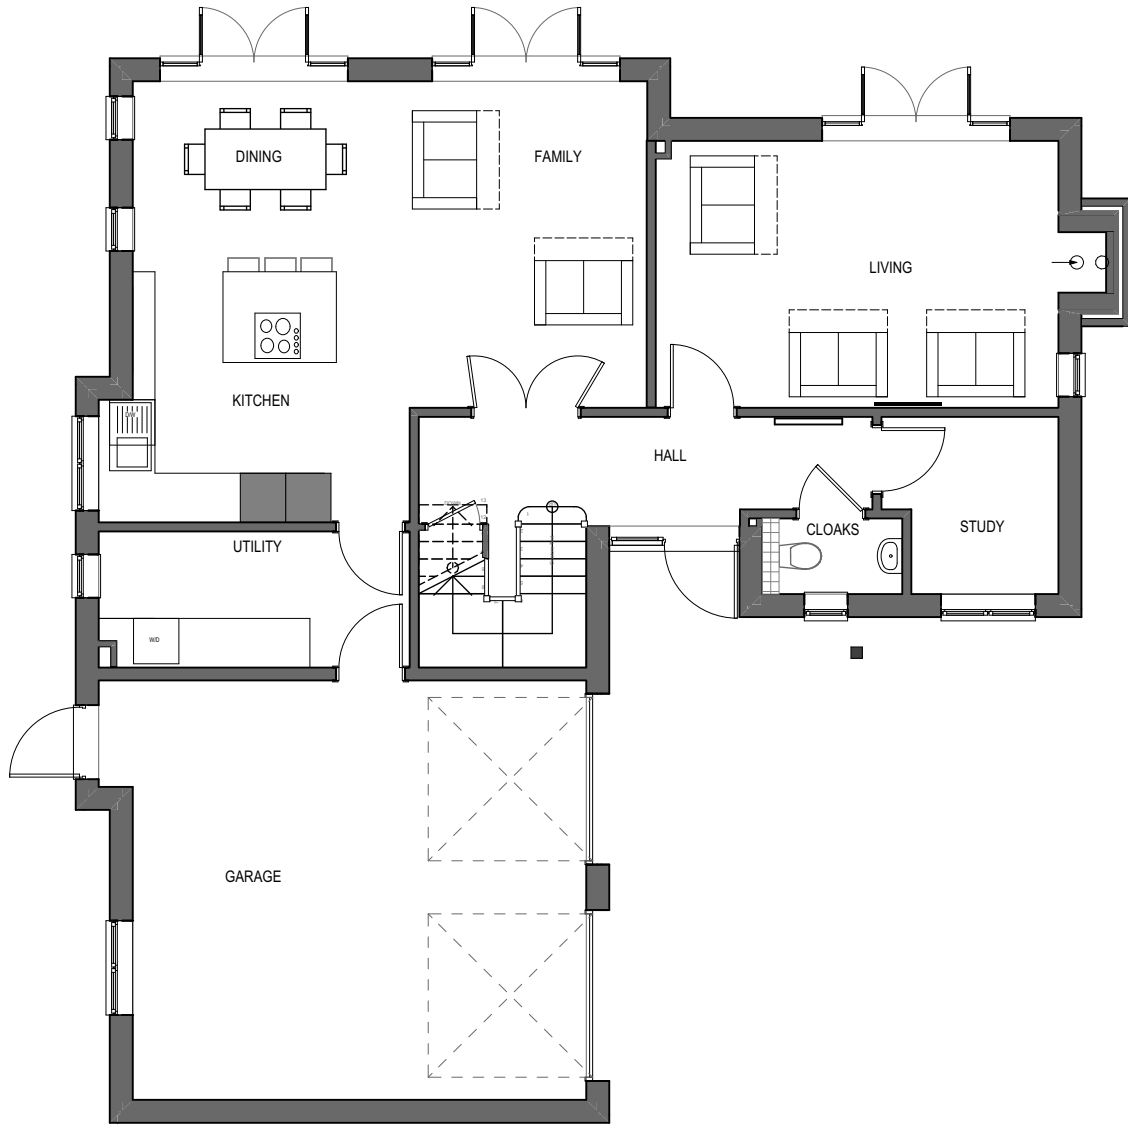

GROUND FLOOR PLAN 1:100

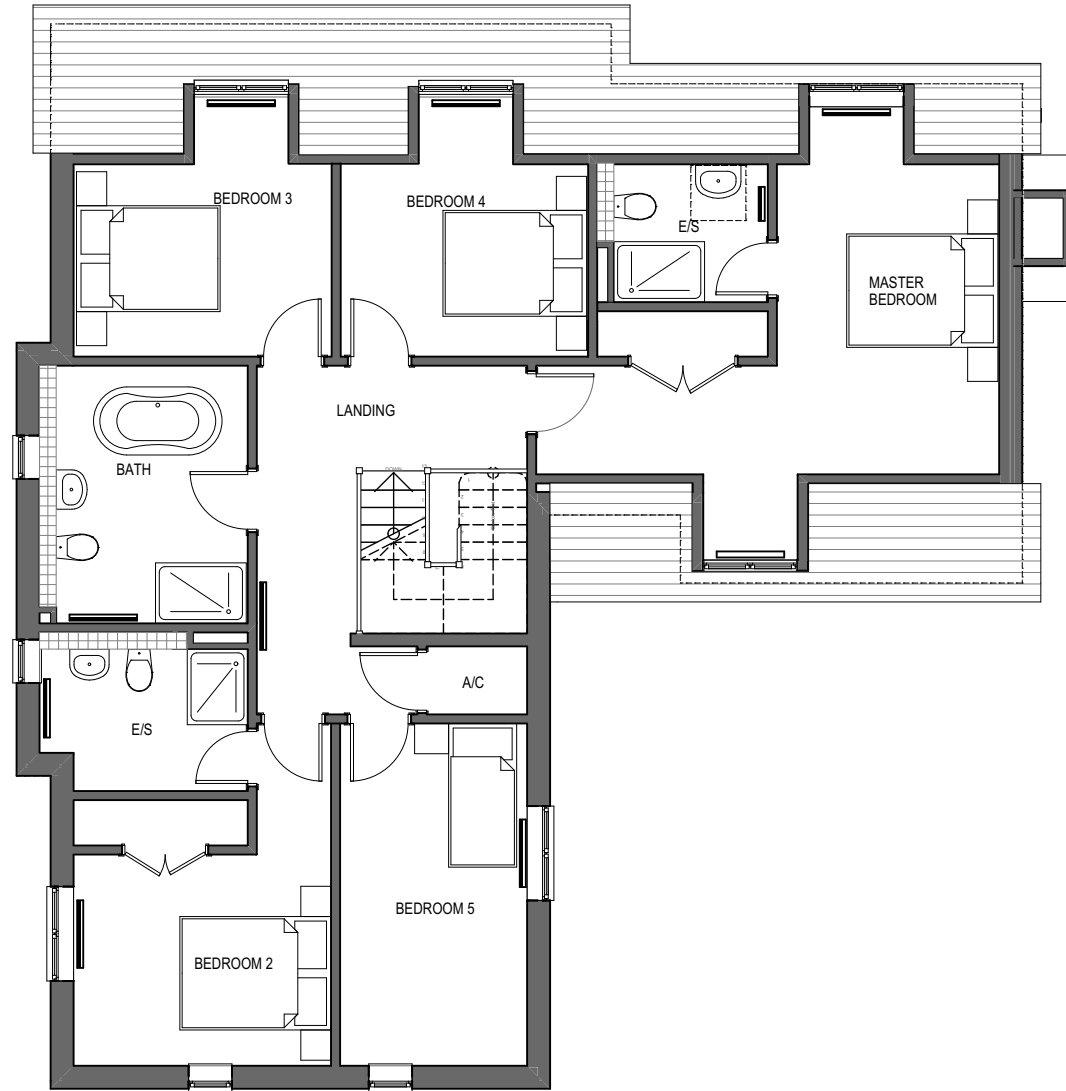

FIRST FLOOR PLAN 1:100

PROPOSED MATERIALS	
ROOF	Clay Plain Tile
WALLS	Red / Multifac brick with contrasting details
WINDOWS	Grey UPVC
FASCIAS	Black UPVC



FRONT ELEVATION 1:200



SIDE ELEVATION 1:200



SIDE ELEVATION 1:200



REAR ELEVATION 1:200



Victoria House 14 St Johns Road Hedge End Southampton Hampshire SO30 4AB
Tel 01489 773577 * Fax 01489 797111 * E mail sales@crayfernhomes.co.uk

Do not scale this drawing. Use written dimensions only. All dimensions are to be checked on site prior to commencement of work. This drawing is the copyright of Crayfern Homes Limited and may not be copied altered or reproduced in any way without their written authority

PLOT 2 - PLANS & ELEVATIONS

DEVELOPMENT AT:
LAND SOUTH OF ARUNDEL ROAD
FONTWELL

FOR
CRAYFERN HOMES LIMITED

Scale : 1:100/200 @ A3 Date : 06.02.2019

Drawing No : PL_WL_01_1